

HERITAGE PLACE IN HISTORIC NAPERVILLE

140 N WRIGHT STREET
NAPERVILLE, IL 60540
JOB NO. W20052.00
JULY 15, 2020
PRELIMINARY ENGINEERING

SITE BENCHMARKS ♦
CITY OF NAPERVILLE SURVEY MONUMENT
STATION NUMBER: 1007
BERNSTEN 3D TOP SECURITY MONUMENT LOCATED AT THE SOUTH SIDE OF THE "T" INTERSECTION OF CHARLES STREET AND CHESHIRE LANE.
ELEV.: 733.69 (NAVD 88)

SITE BENCHMARK (BM) #1
SOUTHWEST BONNET BOLT ON A FIRE HYDRANT LOCATED AT THE NORTHWEST CORNER OF THE INTERSECTION OF SCHOOL STREET AND WRIGHT STREET.
ELEV: 720.30 (NAVD 88)

SITE BENCHMARK (BM) #2
SOUTHWEST BONNET BOLT ON A FIRE HYDRANT LOCATED AT THE NORTHWEST CORNER OF THE INTERSECTION OF SCHOOL STREET AND COLUMBIA STREET.
ELEV: 724.89 (NAVD 88)

SITE BENCHMARK (BM) #3
NORTHWEST BONNET BOLT ON A FIRE HYDRANT LOCATED AT THE NORTHWEST CORNER OF THE INTERSECTION OF COLUMBIA STREET AND FRANKLIN AVENUE.
ELEV: 724.37 (NAVD 88)

SITE BENCHMARK (BM) #4
SOUTHWEST BONNET BOLT ON A FIRE HYDRANT LOCATED AT THE NORTHWEST CORNER OF THE INTERSECTION OF FRANKLIN AVENUE AND WRIGHT STREET.
ELEV: 719.96 (NAVD 88)



**City of Naperville
Survey Monument**

City of Naperville
Transportation, Engineering,
and Development
(TED) Business Group
400 S. Eagle Street
Naperville, IL 60540
Phone: 630-305-7001

Station No.: 705 **Date Established:** 07/12/1995
Order of Accuracy: **Horizontal** 1st **Vertical** 4th **Date Last Checked:** 11/15/2005
Station Elevation: 734.64 (Ft) **Naperville Field Checked:** 10/09/2008
Note: Any and all parties utilizing the vertical elevation listed above should always check at least one other monument.

Horizontal Datum: NAD83 (2007) Illinois State Plane Transverse Mercator, East Zone
Vertical Datum: NAVD 1988 Adjustment
North: 1,864,573.65 (Ft) **East:** 1,037,790.39 (Ft) **NOTE : The coordinates shown are Illinois State Plane grid not ground.**
Latitude: 41° 47' 08.64678" (N) **Longitude:** 088° 08' 13.25503" (W)

Description:
Bernsten 3D Top Security Monument. Consisting of a 9/16" Dia. Stainless Steel Datum Point On Threaded 9/16" x 4" Long Rod Totalling (8") In Length With Greased Top Security Sleeve Enclosed In Sand and 6" PVC Pipe With BMAC 6 Aluminum Access Cover.

INDEX TO DRAWINGS



- | | |
|---------|--------------------------|
| SHEET 1 | COVER |
| SHEET 2 | PLAT OF SURVEY |
| SHEET 3 | EXISTING CONDITIONS PLAN |
| SHEET 4 | GEOMETRY PLAN |
| SHEET 5 | UTILITY PLAN |
| SHEET 6 | GRADING PLAN |
| SHEET 7 | ADS DETAILS |
| SHEET 8 | DETAILS |

PREPARED FOR:

RAM WEST CAPITAL LLC
IN PARTNERSHIP WITH DJK CUSTOM HOMES
532 S WEBSTER STREET
NAPERVILLE, IL 60540
PH: (630) 369-1953



LOCATION MAP

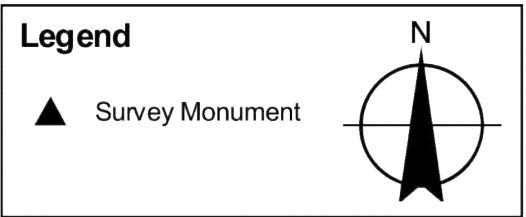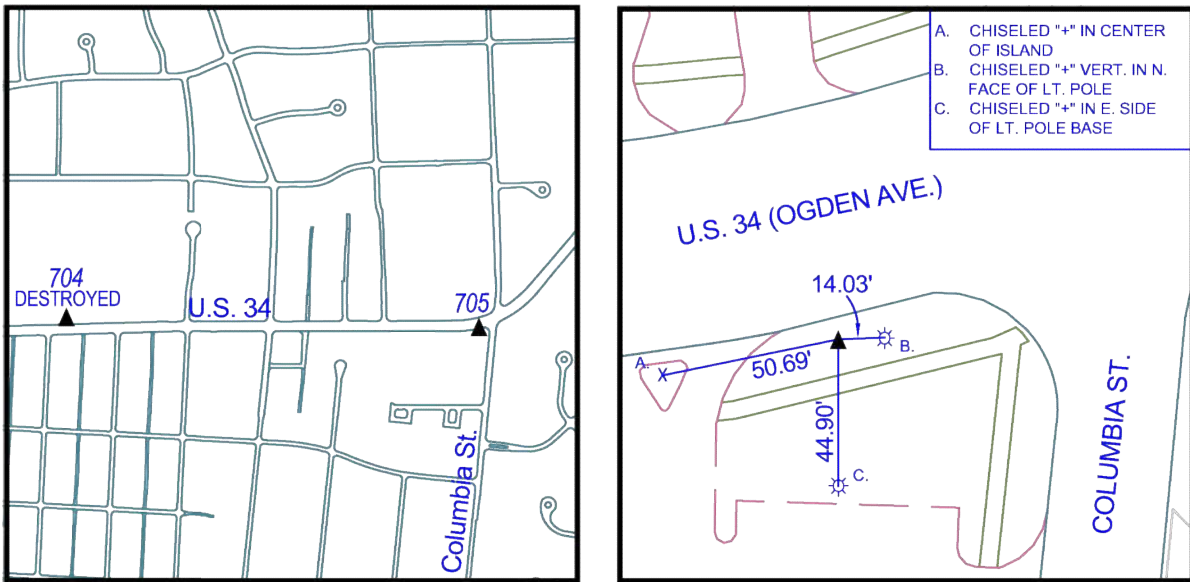

For further data information please consult the National Geodetic Survey: www.ngs.noaa.gov


It's smart

It's free

It's the law

Call before you dig

800.892.0123

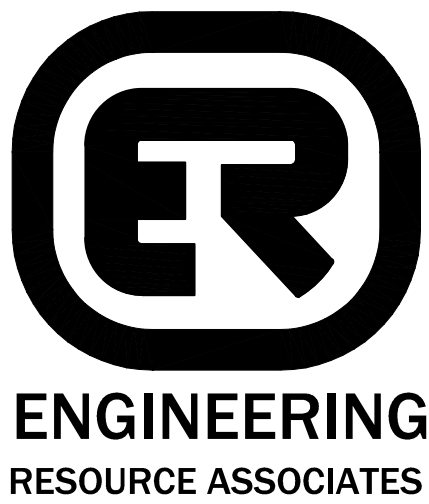

2416 GALEN DRIVE
CHAMPAIGN, ILLINOIS 61821
PHONE (217) 351-6268
FAX (217) 355-1902

3S701 WEST AVENUE, SUITE 150
WARRENVILLE, ILLINOIS 60555
PHONE (630) 393-3060
FAX (630) 393-2152

10 S. RIVERSIDE PLAZA , SUITE 875
CHICAGO, ILLINOIS 60606
PHONE (312) 474-7841
FAX (312) 474-6099



ERA JOB NO.: W20052.00

PLAN SET REVISED: SEPTEMBER 8, 2020
PLAN SET REVISED: AUGUST 14, 2020
ORIGINAL SUBMITTAL: JULY 15, 2020

P.I.N.: 08-18-309-002 (PARCEL 1)
08-18-422-001 (PARCEL 2)


PLAT OF SURVEY

BLOCK 2 IN KROEHLER'S ADDITION TO NAPERVILLE, IN SECTION 18, TOWNSHIP 38 NORTH, RANGE 10, EAST OF THE THIRD PRINCIPAL MERIDIAN, ACCORDING TO THE PLAT THEREOF RECORDED MAY 14, 1906 AS DOCUMENT 87553, IN DUPAGE COUNTY, ILLINOIS.

ALSO DESCRIBED AS

PARCEL 1:
BLOCK 2 (EXCEPT THE SOUTH 260.10 FEET OF THE EAST 187.00 FEET AS MEASURED ON THE EAST AND SOUTH LINES) IN KROEHLER'S ADDITION TO NAPERVILLE, IN SECTION 18, TOWNSHIP 38 NORTH, RANGE 10, EAST OF THE THIRD PRINCIPAL MERIDIAN, ACCORDING TO THE PLAT THEREOF RECORDED MAY 14, 1906 AS DOCUMENT 87553, IN DUPAGE COUNTY, ILLINOIS.

PARCEL 2:
THE SOUTH 260.10 FEET OF THE EAST 187.00 FEET AS MEASURED ON THE EAST AND SOUTH LINES, IN BLOCK 2 IN KROEHLER'S ADDITION TO NAPERVILLE, IN THE SOUTH QUARTER OF SECTION 18, TOWNSHIP 38 NORTH, RANGE 10, EAST OF THE THIRD PRINCIPAL MERIDIAN, ACCORDING TO THE PLAT THEREOF RECORDED MAY 14, 1906 AS DOCUMENT 87553, IN DUPAGE COUNTY, ILLINOIS.

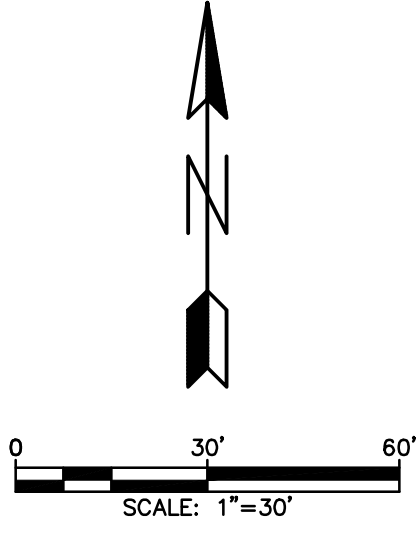


LEGEND

- EX. PROPERTY LINE
- EX. LOT LINE
- EX. EASEMENT LINE
- EX. BUILDING LINE
- EX. CENTER LINE
- EX. OVERHEAD WIRE
- EX. CHAIN-LINK FENCE
- EX. DEPRESSED CURB
- EX. CONCRETE CURB & GUTTER
- FOUND IRON PIPE OR ROD
- FOUND CUT CROSS
- EX. ELECTRICAL METER
- EX. GAS METER
- EX. WATER METER
- EX. AIR CONDITIONING UNIT
- EX. CATCH BASIN
- EX. STORM MANHOLE
- EX. INLET
- EX. DRAIN
- EX. SANITARY MANHOLE
- EX. FIRE HYDRANT/AUX. VALVE
- EX. VALVE BOX
- EX. SIGN
- EX. UTILITY PEDESTAL
- EX. UTILITY POLE
- EX. GUY WIRE
- EX. ELECTRIC JUNCTION BOX
- EX. TRANSFORMER
- EX. LIGHT

ABBREVIATIONS

A	ARC LENGTH
B.S.L.	BUILDING SETBACK LINE
CH	CHORD
CONC.	CONCRETE
DOC.	DOCUMENT
E	EAST
FIP	FOUND IRON PIPE
FIR	FOUND IRON ROD
N	NORTH
R	RADIUS
R.O.W.	RIGHT OF WAY
S	SOUTH
W	WEST
(XXX.XX)	RECORD INFORMATION
XXX.XX	MEASURED INFORMATION

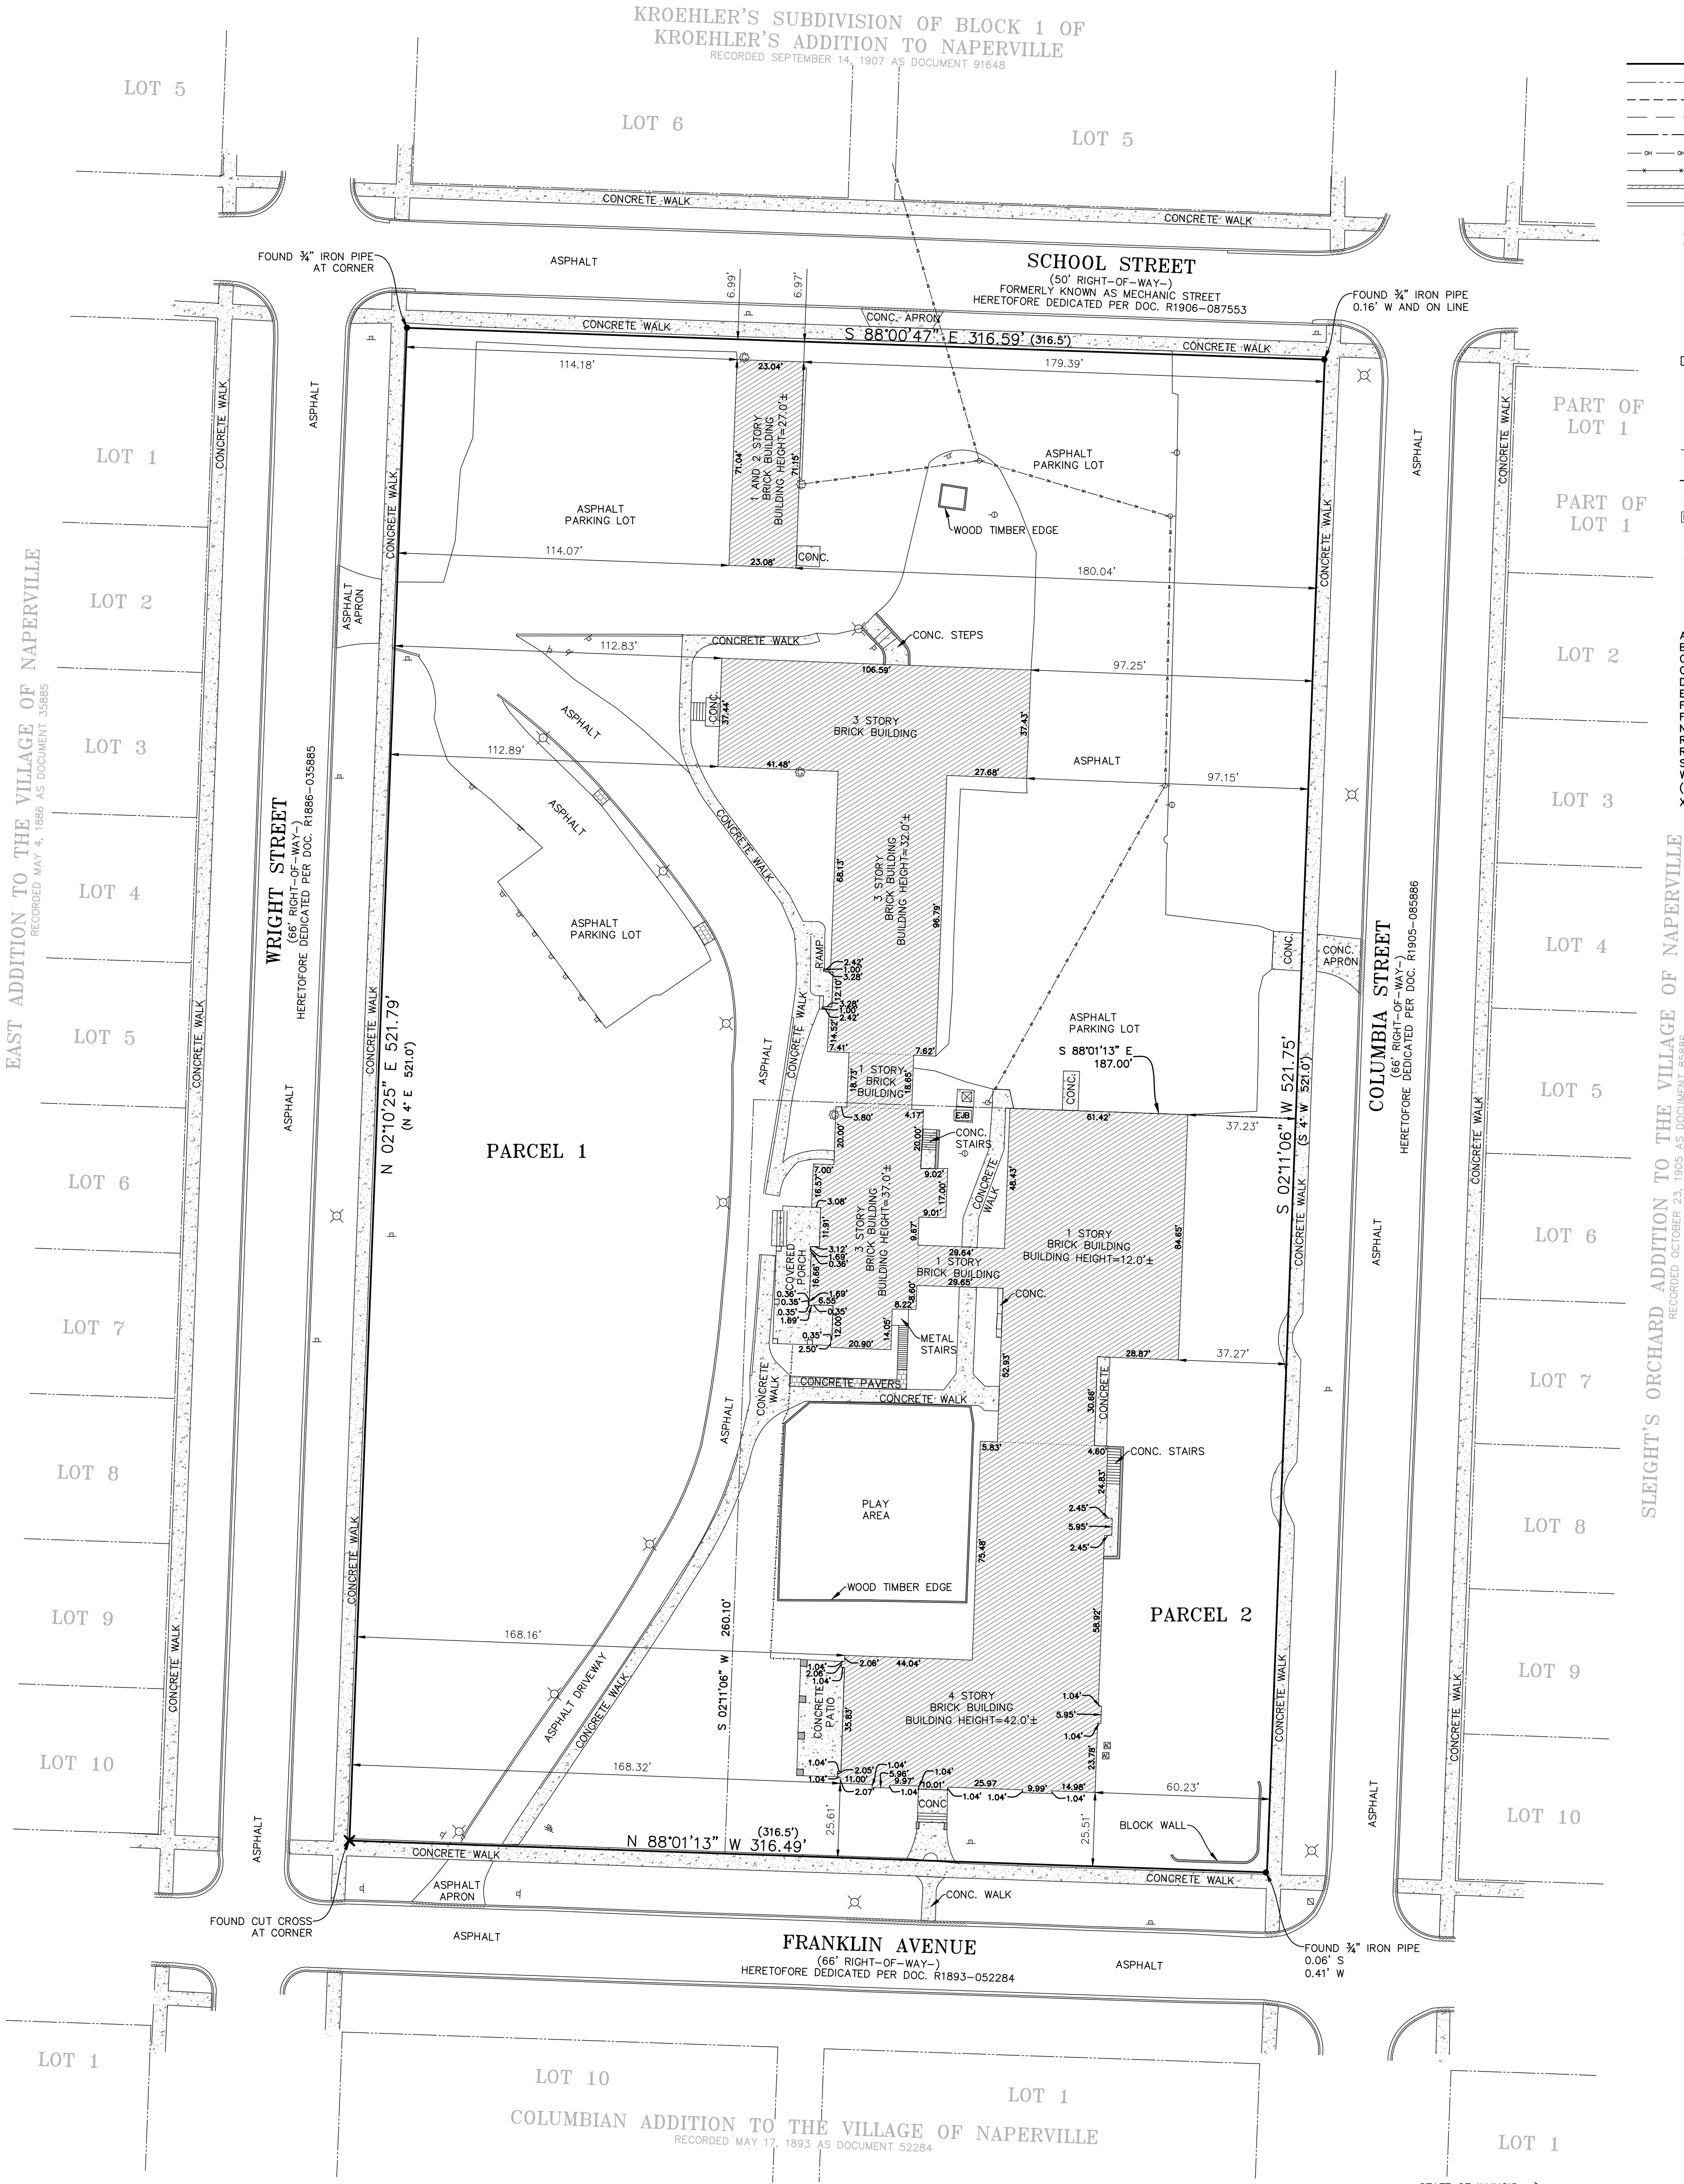

GENERAL NOTES

- THE BEARINGS SHOWN ON THIS PLAT ARE BASED ON THE ILLINOIS STATE PLANE COORDINATE SYSTEM - EAST ZONE (NAD 83).
- CHECK LEGAL DESCRIPTION WITH DEED OR TITLE POLICY AND REPORT ANY DISCREPANCY IMMEDIATELY. BUILDING LINES AND EASEMENTS, IF ANY, SHOWN HEREON ARE AS SHOWN ON THE RECORDED SUBDIVISION OR AS INDICATED.
- ALL AREAS LISTED IN THE AREA SUMMARY TABLE ARE MORE OR LESS.
- ALL DISTANCES ARE SHOWN IN FEET AND DECIMAL PARTS THEREOF.
- SUBSURFACE AND ENVIRONMENTAL CONDITIONS WERE NOT EXAMINED OR CONSIDERED AS A PART OF THIS SURVEY. NO STATEMENT IS MADE CONCERNING THE EXISTENCE OF UNDERGROUND OR OVERHEAD CONTAINERS OR FACILITIES WHICH MAY AFFECT THE USE OR DEVELOPMENT OF THIS TRACT.

AREA SUMMARY

PARCEL 1: 116,519 SQUARE FEET (2.675 ACRES±)
PARCEL 2: 48,639 SQUARE FEET (1.117 ACRES±)
TOTAL: 165,158 SQUARE FEET (3.792 ACRES±)

*DOCUMENT NUMBERS REVISED AUGUST 6, 2020 BY CNB

STATE OF ILLINOIS } SS
COUNTY OF DUPAGE }

I, TIMOTHY B. MARTINEK, AN ILLINOIS PROFESSIONAL LAND SURVEYOR NO. 035-003782, HEREBY CERTIFY THAT I HAVE SURVEYED THE ABOVE PROPERTY AND THAT THE PLAT HERON DRAWN IS A CORRECT REPRESENTATION OF SAID SURVEY. THIS PROFESSIONAL SERVICE CONFORMS TO THE CURRENT ILLINOIS MINIMUM STANDARDS FOR A BOUNDARY SURVEY.

GIVEN UNDER MY HAND AND SEAL THIS 6TH DAY OF AUGUST, 2020.

TIMOTHY B. MARTINEK
ILLINOIS PROFESSIONAL LAND SURVEYOR NO. 035-003782
LICENSE EXPIRES NOVEMBER 30, 2020

DESIGN FIRM PROFESSIONAL LICENSE NO. 184.001186
LICENSE EXPIRES APRIL 30, 2021

FIELD WORK COMPLETED MAY, 8, 2020



DRAWN BY: CNB
CHECKED BY: TBM
APPROVED BY: TBM



35701 WEST AVENUE, SUITE 150
WARRENVILLE, ILLINOIS 60055
PHONE (630) 393-3060
FAX (630) 393-2152

10 S. RIVERSIDE PLAZA, SUITE 875
CHICAGO, ILLINOIS 60606
PHONE (312) 474-7841
FAX (312) 474-6099

2416 GALEN DRIVE
CHAMPAIGN, ILLINOIS 61821
PHONE (217) 351-6268
FAX (217) 355-1902

PREPARED FOR:
**RAM WEST CAPITAL, LLC
IN PARTNERSHIP WITH
DJK CUSTOM HOMES**

TITLE:
**PLAT OF SURVEY
HERITAGE PLACE**


SCALE: 1"=30'
DATE: 05-15-20
JOB NO: W20052.A0
SHEET 1 OF 1

EXISTING LEGEND

- EX. PROPERTY LINE
- EX. LOT LINE
- EX. EASEMENT LINE
- EX. BUILDING LINE
- EX. CENTER LINE
- EX. SANITARY LINE
- EX. STORM LINE
- EX. WATER LINE
- EX. OVERHEAD WIRE
- EX. CHAIN-LINK FENCE
- EX. DEPRESSED CURB
- EX. CONCRETE CURB & GUTTER
- EX. TREE/BRUSH LINE
- EX. 1 FOOT CONTOURS
- FOUND IRON PIPE OR ROD
- EX. ELECTRICAL METER
- EX. GAS METER
- EX. WATER METER
- EX. AIR CONDITIONING UNIT
- EX. CATCH BASIN
- EX. STORM MANHOLE
- EX. INLET
- EX. DRAIN
- EX. SANITARY MANHOLE
- EX. FIRE HYDRANT/AUX. VALVE
- EX. VALVE BOX
- EX. SIAMESE CONNECTION
- EX. SIGN
- EX. ELECTRIC JUNCTION BOX
- EX. UTILITY PEDESTAL
- EX. TRANSFORMER
- EX. UTILITY POLE
- EX. GUY WIRE
- EX. SIGN
- EX. DOWNSPOUT
- EX. LIGHT
- EX. SPOT ELEVATION
- EX. CONIFEROUS TREE
- EX. DECIDUOUS TREE

ABBREVIATIONS

- | | |
|----------|--------------------------|
| A | ARC LENGTH |
| B.S.L. | BUILDING SETBACK LINE |
| CH | CHORD |
| CONC. | CONCRETE |
| DIP | DUCTILE IRON PIPE |
| DOC. | DOCUMENT |
| E | EAST |
| FIP | FOUND IRON PIPE |
| FIR | FOUND IRON ROD |
| INV. | INVERT |
| N | NORTH |
| PVC | POLYVINYL CHLORIDE |
| R | RADIUS |
| R.C.P. | REINFORCED CONCRETE PIPE |
| R.O.W. | RIGHT OF WAY |
| S | SOUTH |
| T | TOP OF PIPE |
| VCP | VITREOUS CLAY PIPE |
| W | WEST |
| (XXX.XX) | RECORD INFORMATION |
| XXX.XX | MEASURED INFORMATION |

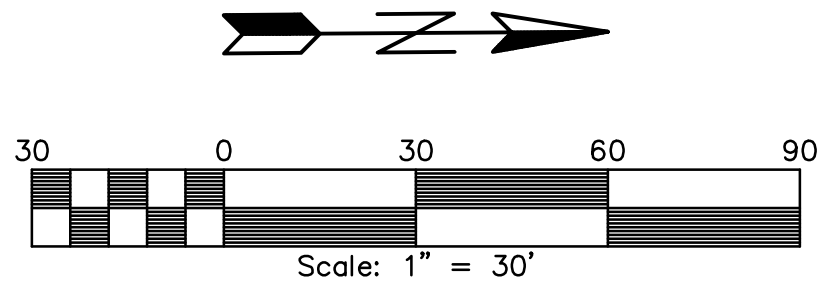

BLOCK 2 IN KROEHLER'S ADDITION TO NAPERVILLE, IN SECTION 18, TOWNSHIP 38 NORTH, RANGE 10, EAST OF THE THIRD PRINCIPAL MERIDIAN, ACCORDING TO THE PLAT THEREOF RECORDED MAY 14, 1906 AS DOCUMENT 87553, IN DUPAGE COUNTY, ILLINOIS.

ALSO DESCRIBED AS

PARCEL 1:
BLOCK 2 (EXCEPT THE SOUTH 260.10 FEET OF THE EAST 187.00 FEET AS MEASURED ON THE EAST AND SOUTH LINES) IN KROEHLER'S ADDITION TO NAPERVILLE, IN SECTION 18, TOWNSHIP 38 NORTH, RANGE 10, EAST OF THE THIRD PRINCIPAL MERIDIAN, ACCORDING TO THE PLAT THEREOF RECORDED MAY 14, 1906 AS DOCUMENT 87553, IN DUPAGE COUNTY, ILLINOIS.

PARCEL 2:
THE SOUTH 260.10 FEET OF THE EAST 187.00 FEET AS MEASURED ON THE EAST AND SOUTH LINES, IN BLOCK 2 IN KROEHLER'S ADDITION TO NAPERVILLE, IN THE SOUTH QUARTER OF SECTION 18, TOWNSHIP 38 NORTH, RANGE 10, EAST OF THE THIRD PRINCIPAL MERIDIAN, ACCORDING TO THE PLAT THEREOF RECORDED MAY 14, 1906 AS DOCUMENT 87553, IN DUPAGE COUNTY, ILLINOIS.

P.I.N.: 08-18-309-002 (PARCEL 1)
08-18-422-001 (PARCEL 2)

SITE BENCHMARKS

CITY OF NAPERVILLE SURVEY MONUMENT
STATION NUMBER: 1007
BERNSTEIN 3D TOP SECURITY MONUMENT LOCATED AT THE SOUTH SIDE OF THE "T" INTERSECTION OF CHARLES STREET AND CHESHIRE LANE.

ELEV.: 733.69 (NAVD 88)

SITE BENCHMARK (BM) #1
SOUTHWEST BONNET BOLT ON A FIRE HYDRANT LOCATED AT THE NORTHWEST CORNER OF THE INTERSECTION OF SCHOOL STREET AND WRIGHT STREET.

ELEV.: 720.30 (NAVD 88)

SITE BENCHMARK (BM) #2
SOUTHWEST BONNET BOLT ON A FIRE HYDRANT LOCATED AT THE NORTHWEST CORNER OF THE INTERSECTION OF SCHOOL STREET AND COLUMBIA STREET.

ELEV.: 724.89 (NAVD 88)

SITE BENCHMARK (BM) #3
NORTHWEST BONNET BOLT ON A FIRE HYDRANT LOCATED AT THE NORTHWEST CORNER OF THE INTERSECTION OF COLUMBIA STREET AND FRANKLIN AVENUE.

ELEV.: 724.37 (NAVD 88)

SITE BENCHMARK (BM) #4
SOUTHWEST BONNET BOLT ON A FIRE HYDRANT LOCATED AT THE NORTHWEST CORNER OF THE INTERSECTION OF FRANKLIN AVENUE AND WRIGHT STREET.

ELEV.: 719.96 (NAVD 88)

PROFESSIONAL DESIGN FIRM NUMBER: 184.001186

DATE	BY	DESCRIPTION	DATE	BY	DESCRIPTION
8/14/20	KF	CITY COMMENTS			
9/8/20	KF	CITY COMMENTS			

DRAWN BY: KF
CHECKED BY: NV
APPROVED BY: NV

ENGINEERING
RESOURCE ASSOCIATES

35701 WEST AVENUE, SUITE 150
WARRENVILLE, ILLINOIS 60055
PHONE (630) 393-3060
FAX (630) 393-2152

10 S. RIVERSIDE PLAZA, SUITE 875
CHICAGO, ILLINOIS 60606
PHONE (312) 474-7841
FAX (312) 474-6099


2416 GALEN DRIVE
CHAMPAIGN, ILLINOIS 61821
PHONE (217) 351-6268
FAX (217) 355-1902

RAM WEST CAPITAL LLC
IN PARTNERSHIP WITH
DJK CUSTOM HOMES

TITLE:

EXISTING CONDITIONS PLAN
HERITAGE PLACE
NAPERVILLE, ILLINOIS

SCALE: 1"=30'
DATE: 07/15/2020
JOB NO: W20052
SHEET 3 OF 8

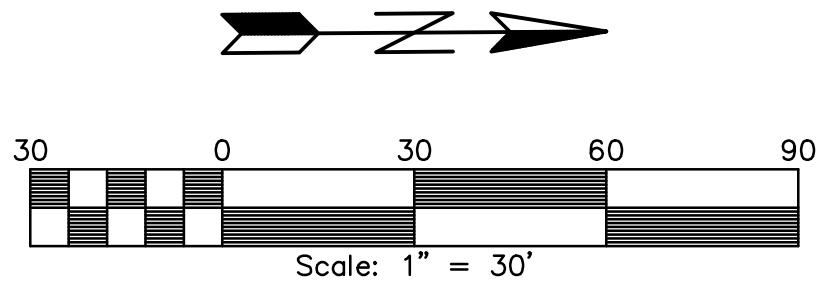

NOTES:

1. ALL INTERNAL SIDEWALKS ARE 4' WIDE.
2. ALL FRONT PORCH PATIOS ARE 11' X 5'
3. ALL D-WAY ISLANDS ARE 4' WIDE
4. SEE PRELIMINARY ENGINEERING PLAN FOR ALL UNDERGROUND UTILITY INFORMATION
5. THERE WILL BE NO SEPARATE STAND ALONE REFUSE AREAS. EACH UNIT WILL HOUSE THE INDIVIDUAL REFUSE AND RECYCLE BINS IN THE GARAGES.

ZONING DATA TABLE

	REQUIRED	PROPOSED
ZONING	R2	R2
FRONT YARD SETBACK	25'	22'
INTERIOR SIDEYARD	6'	6'
CORNER SIDEYARD	15'	18'
REAR YARD	25'	25'
MIN LOT WIDTH	50'	50'
MIN LOT AREA	4,000 S.F.	3,515 S.F.
MAX. HEIGHT	3 STORIES (40')	3 STORIES (40')

PROJECT AREA: 165,223.34 S.F. (3.793 ACRES)

STORMWATER DATA TABLE

PROPOSED CONDITIONS:

BUILDINGS:	47,893 S.F.
PAVED AREAS:	35,664 S.F.
DRIVEWAY: (PERMEABLE PAVERS, NOT INCLUDED)	4,754 S.F.
PORCHES:	3,460 S.F.
WALKS:	6,497 S.F.
GAZEBO:	625 S.F.
TOTAL PROPOSED IMPERVIOUS AREA:	94,139 S.F.

EXISTING CONDITIONS:

BUILDING:	26,366 S.F.
CONCRETE:	4,341 S.F.
PARKING LOT:	45,274 S.F.
PORCH	847 S.F.
PATIO:	601 S.F.
TOTAL EXISTING IMPERVIOUS AREA:	77,429 S.F.

TO REMAIN:

PORCH:	708 S.F.
MANSON:	2,808 S.F.

IMPERVIOUS AREA CONSTRUCTED AFTER 1992: 4,561 S.F.

CREDIT FOR EXISTING CONDITIONS TO BE REMOVED: 69,352 S.F.

NET NEW IMPERVIOUS AREA: 94,139 S.F.-69,352 S.F.=24,787 S.F.

SINCE 24,787 S.F.< 25,000 S.F., NO STORMWATER DETENTION IS REQUIRED.

VCBMP REQUIREMENTS:

NEW IMPERVIOUS CONSTRUCTED AFTER APRIL 23, 2013 = 94,139 S.F.
VOL. REQ. = 94,139 S.F. x 1.25in = 9,806 C.F.
12 in./FT.

ADDITIONAL 2,160 CF OF STORAGE REQUIRED TO COMPENSATE EXISTING DETENTION ON SITE; WOODS AND ASSOCIATES 1984

(ASSUMING 36% VOID RATIO FOR STONE)

BMP VOLUME PROVIDED:(ADS STORAGE)

CHAMBERS PROVIDED:56

END CAPS PROVIDED:14

STONE:12" ABOVE, 9" BELOW, 6" SPACING, 6" PERIMETER

APPROXIMATE VOLUME= 12,028 C.F.

APPROXIMATE DIMENSIONS= 69' LONG, 46' WIDE, 5.5' HEIGHT

PROFESSIONAL DESIGN FIRM NUMBER: 184.001186

REVISIONS:		DATE		BY		DESCRIPTION		DATE		BY		DESCRIPTION	
8/14/20		8/14/20		KF		CITY COMMENTS							
9/8/20		9/8/20		KF		CITY COMMENTS							

DRAWN BY: CNB

CHECKED BY: NAV

APPROVED BY: NAV



35701 WEST AVENUE, SUITE 150
WARRENVILLE, ILLINOIS 60555
PHONE (630) 393-3060
FAX (630) 393-2152

10 S. RIVERSIDE PLAZA, SUITE 875
CHICAGO, ILLINOIS 60606
PHONE (312) 474-7841
FAX (312) 474-6099

2416 GALEN DRIVE
CHAMPAIGN, ILLINOIS 61821
PHONE (217) 351-6268
FAX (217) 355-1902

RAM WEST CAPITAL LLC
IN PARTNERSHIP WITH
DJK CUSTOM HOMES

TITLE:


GEOMETRY PLAN
HERITAGE PLACE
NAPERVILLE, ILLINOIS

SCALE: 1"=30'

DATE: 07/29/2020

JOB NO: W20052

SHEET 4 OF 8

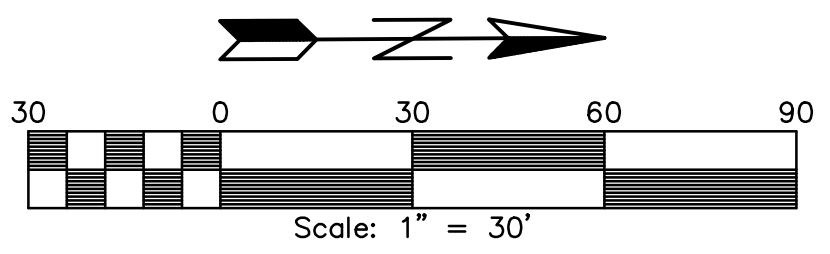

- NOTES:
1. ELECTRICAL AND INTERNAL LIGHTING TO BE DESIGNED BY OTHERS. PARKWAY LIGHT POLES TO REMAIN.
 2. WATERMAIN WITHIN PARKWAY TO BE DIRECTIONALLY BORED TO LIMIT DISTURBANCE OF EXISTING TREES.
 3. PERIMETER SIDEWALK TO REMAIN. DISTURBED AREAS WILL BE REPLACED IN KIND.
 4. PROPOSED WATERMAIN CONNECTIONS TO EXISTING MAIN SHALL REQUIRE SHUTDOWN. SERVICE TO EXISTING HOUSE WILL BE PAID FOR AND REPLACED BY THE CITY. COORDINATION WITH THE CITY AND HOMEOWNERS WILL BE REQUIRED.
 5. DRIVEWAY ISLANDS WILL BE LANDSCAPED AND FLUSH WITH ADJACENT GROUND. NO CURB AND GUTTER.

PROPOSED LEGEND


- = TO BE ABANDONED
- = PROPOSED STORM SEWER (TO BE DESIGNED IN FINAL)
- = PROPOSED WATERMAIN (MAINS TO BE 8" - C900 (SERVICES TO BE 2.5" - TYPE K COPPER))
- = PROPOSED SANITARY SEWER (SERVICES 6" PVC(SDR26))
- = PROPOSED CATCH BASIN/MANHOLE

EXISTING LEGEND

- = EX. PROPERTY LINE
- = EX. LOT LINE
- = EX. EASEMENT LINE
- = EX. BUILDING LINE
- = EX. CENTER LINE
- = EX. SANITARY LINE
- = EX. STORM LINE
- = EX. WATER LINE
- = EX. OVERHEAD WIRE
- = EX. CHAIN-LINK FENCE
- = EX. DEPRESSED CURB
- = EX. CONCRETE CURB & GUTTER
- = EX. TREE/BRUSH LINE
- = EX. 1 FOOT CONTOURS
- = FOUND IRON PIPE OR ROD
- = EX. ELECTRICAL METER
- = EX. GAS METER
- = EX. WATER METER
- = EX. AIR CONDITIONING UNIT
- = EX. CATCH BASIN
- = EX. STORM MANHOLE
- = EX. INLET
- = EX. DRAIN
- = EX. SANITARY MANHOLE
- = EX. FIRE HYDRANT/AUX. VALVE
- = EX. VALVE BOX
- = EX. SIAMESE CONNECTION
- = EX. SIGN
- = EX. ELECTRIC JUNCTION BOX
- = EX. UTILITY PEDESTAL
- = EX. TRANSFORMER
- = EX. UTILITY POLE
- = EX. GUY WIRE
- = EX. SIGN
- = EX. DOWNSPOUT
- = EX. LIGHT
- = EX. SPOT ELEVATION
- = EX. CONIFEROUS TREE
- = EX. DECIDUOUS TREE

ABBREVIATIONS

A	ARC LENGTH
B.S.L.	BUILDING SETBACK LINE
CH	CHORD
CONC.	CONCRETE
DIP	DUCTILE IRON PIPE
DOC.	DOCUMENT
E	EAST
FIP	FOUND IRON PIPE
FIR	FOUND IRON ROD
INV.	INVERT
N	NORTH
PVC	POLYVINYL CHLORIDE
R	RADIUS
R.C.P.	REINFORCED CONCRETE PIPE
R.O.W.	RIGHT OF WAY
S	SOUTH
T/PIPE	TOP OF PIPE
VCP	VITREOUS CLAY PIPE
W	WEST
(XXX.XX)	RECORD INFORMATION
XXX.XX	MEASURED INFORMATION

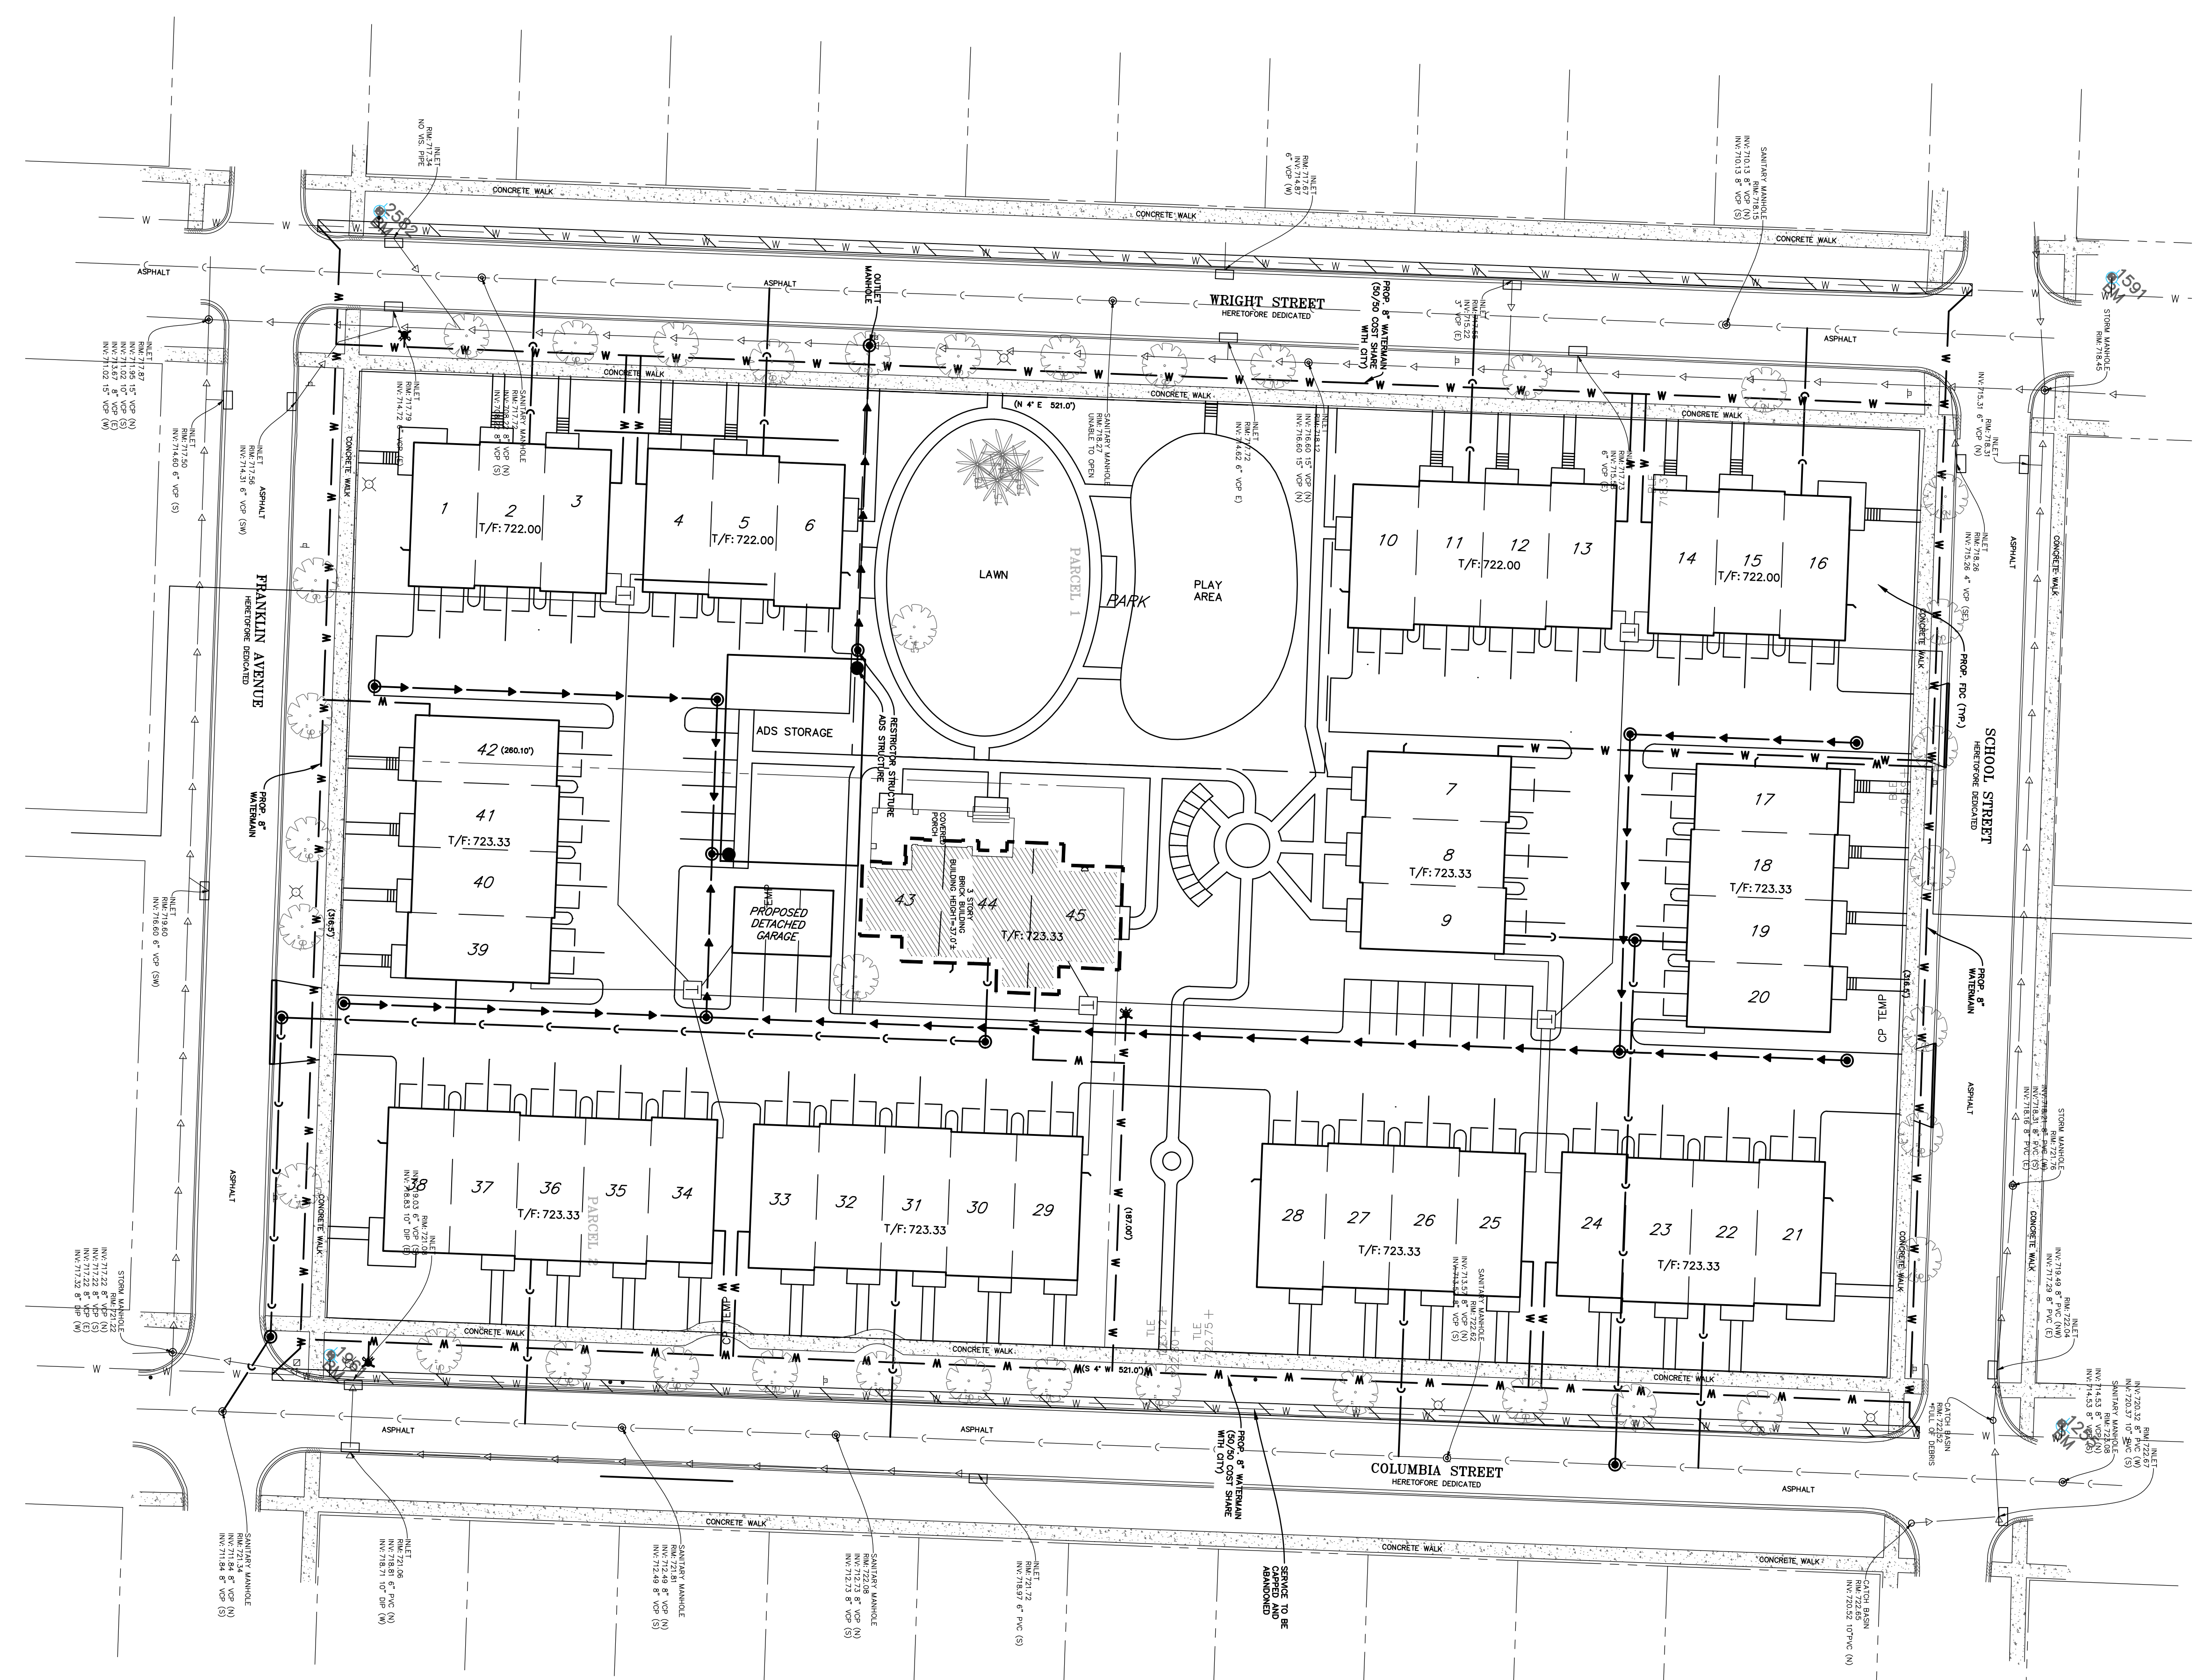

REVISIONS:		DATE		BY		DESCRIPTION		DATE		BY		DESCRIPTION	
8/14/20		8/14/20		KF		CITY COMMENTS							
9/8/20		9/8/20		KF		CITY COMMENTS							



35701 WEST AVENUE, SUITE 150
WARRENVILLE, ILLINOIS 60055
PHONE (630) 393-3060
FAX (630) 393-2152

10 S. RIVERSIDE PLAZA, SUITE 875
CHICAGO, ILLINOIS 60606
PHONE (312) 474-7841
FAX (312) 474-6099




2416 GALEN DRIVE
CHAMPAIGN, ILLINOIS 61821
PHONE (217) 351-6268
FAX (217) 355-1902

**RAM WEST CAPITAL LLC
IN PARTNERSHIP WITH
DJK CUSTOM HOMES**

TITLE:

**UTILITY PLAN
HERITAGE PLACE
NAPERVILLE, ILLINOIS**

SCALE: 1"=30'
DATE: 07/15/2020
JOB NO: W20052
SHEET 5 **OF** 8

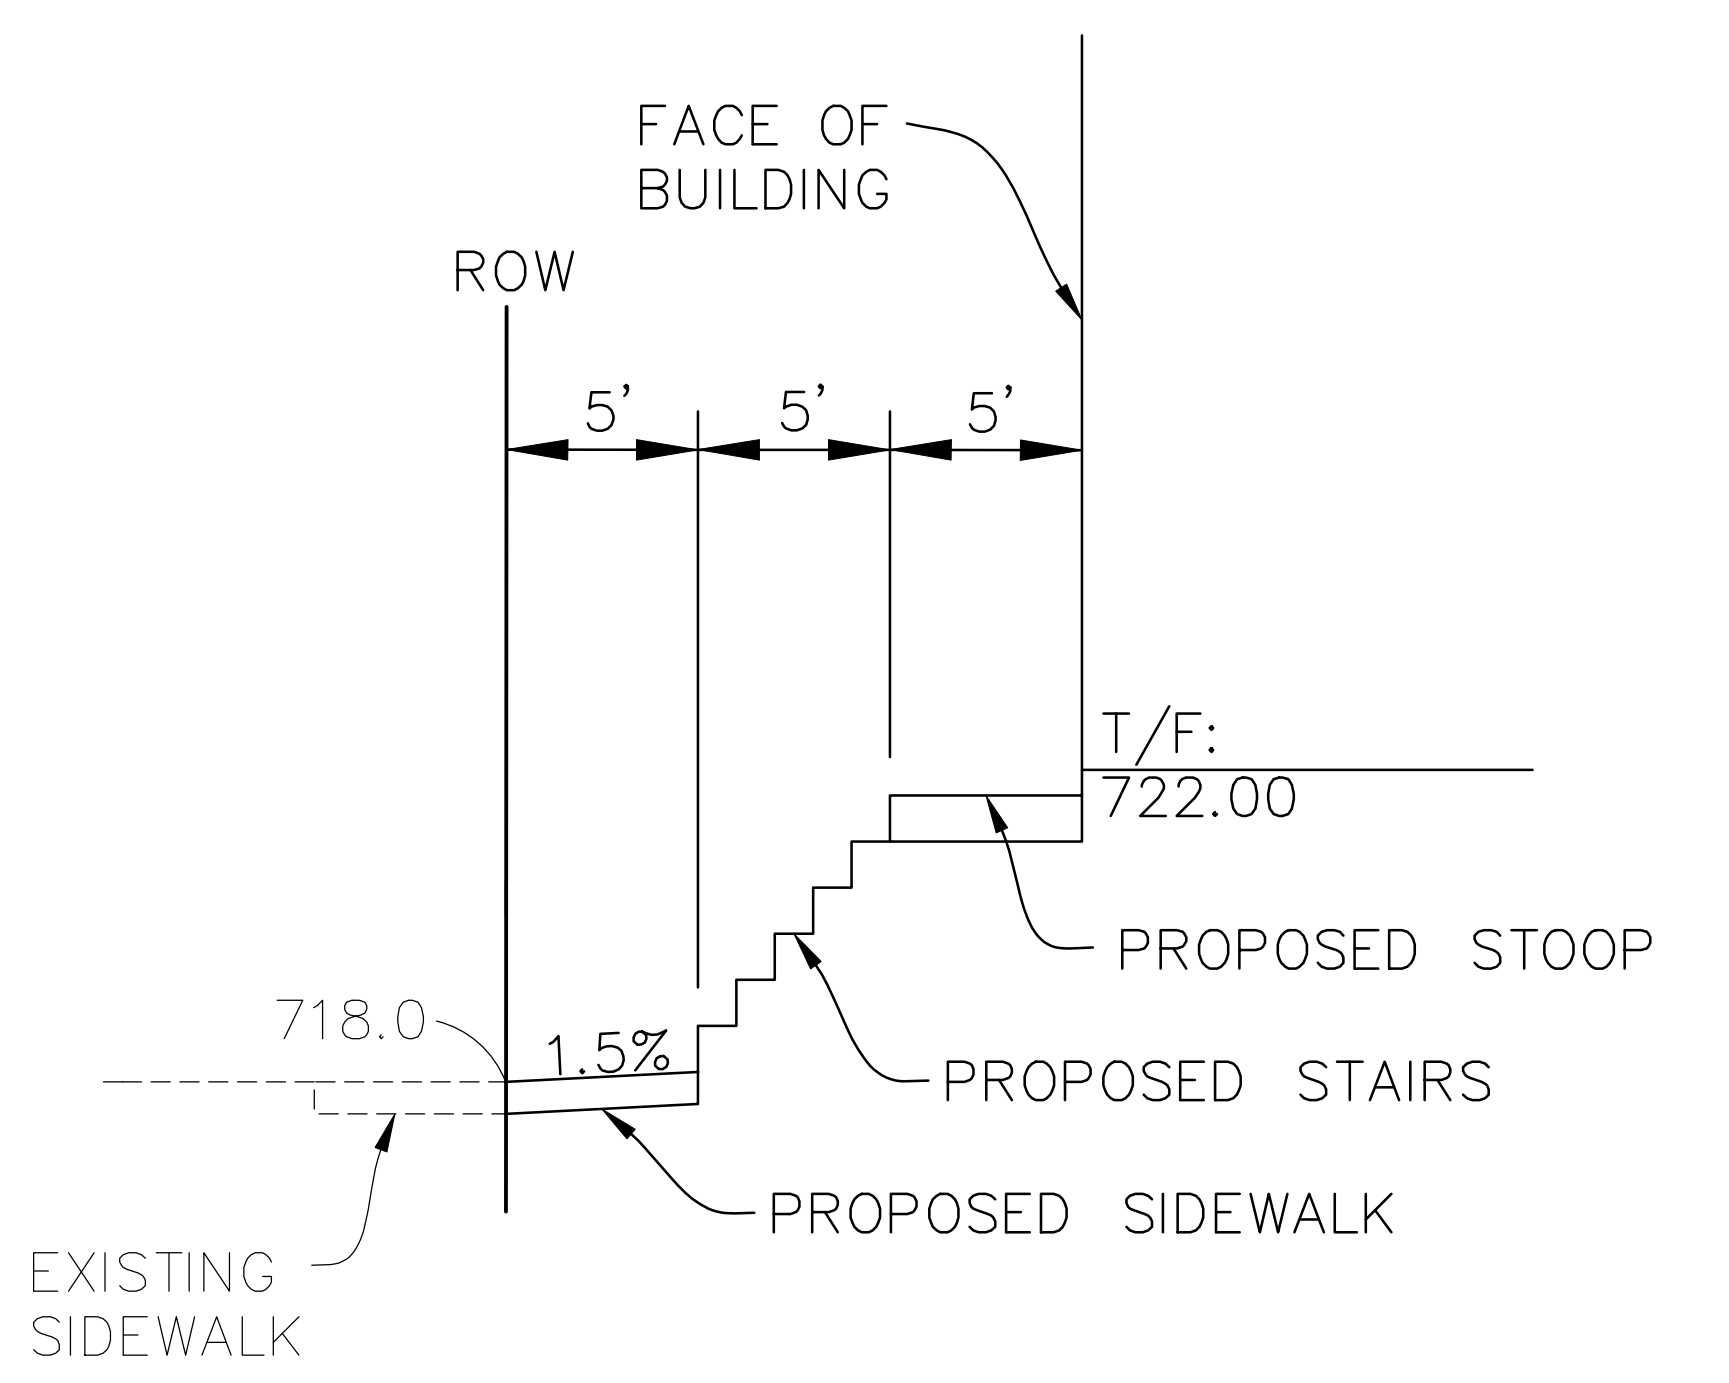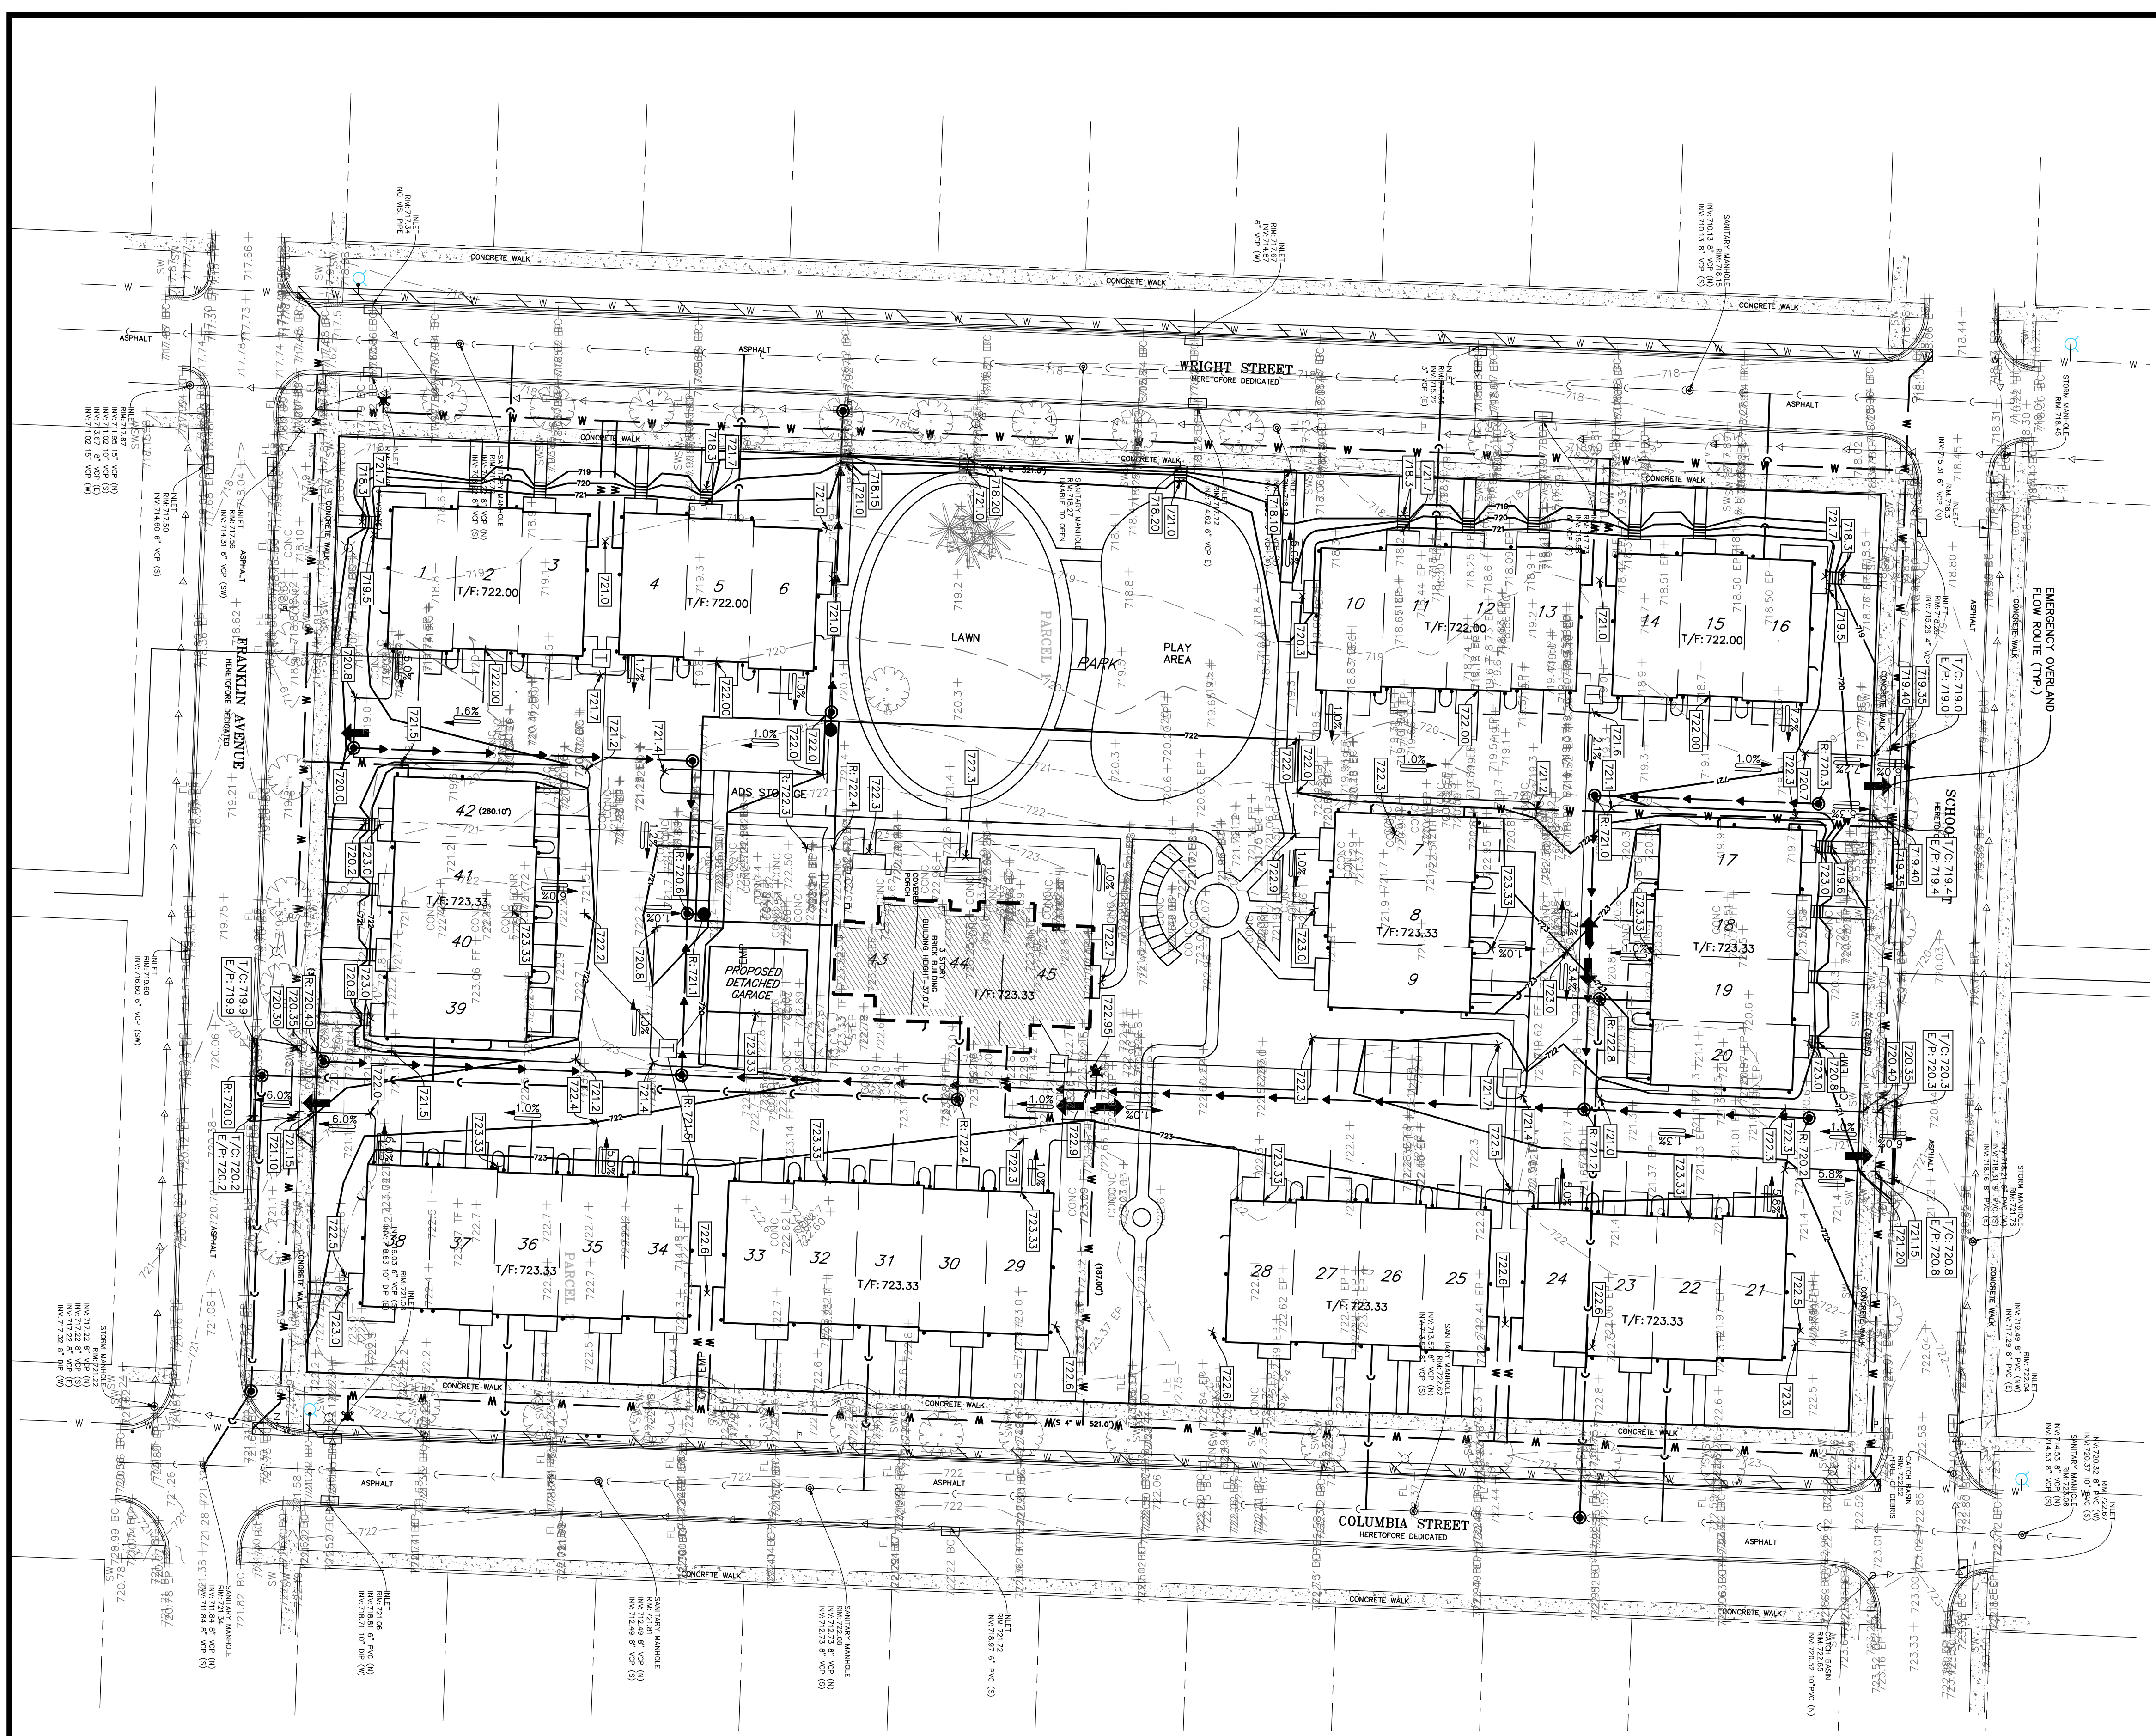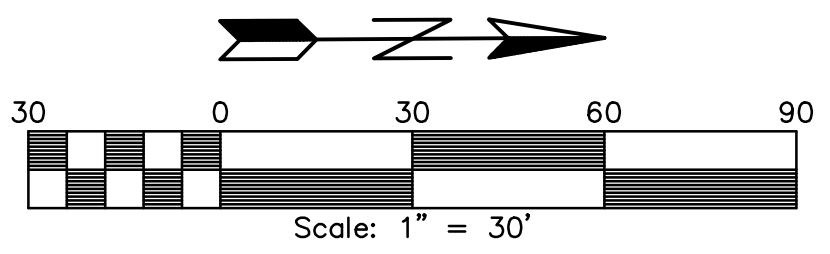

REVISIONS:		DATE		BY		DESCRIPTION	
8/14/20	KF	8/14/20	KF			CITY COMMENTS	
9/8/20	KF	9/8/20	KF			CITY COMMENTS	

DRAWN BY: KF
CHECKED BY: NV
APPROVED BY: NV



35701 WEST AVENUE, SUITE 150
WARRENVILLE, ILLINOIS 60055
PHONE (630) 393-3060
FAX (630) 393-2152

10 S. RIVERSIDE PLAZA, SUITE 875
CHICAGO, ILLINOIS 60606
PHONE (312) 474-7841
FAX (312) 474-6099

2416 GALEN DRIVE
CHAMPAIGN, ILLINOIS 61821
PHONE (217) 351-6268
FAX (217) 355-1902

RAM WEST CAPITAL LLC
IN PARTNERSHIP WITH
DJK CUSTOM HOMES

TITLE:		SCALE: 1"=30'	
		DATE: 07/15/2020	
		JOB NO: W20052	
		SHEET 6 OF 8	

GRADING PLAN
HERITAGE PLACE
NAPERVILLE, ILLINOIS

PROFESSIONAL DESIGN FIRM NUMBER: 184.001186

PROJECT INFORMATION	
ENGINEERED PRODUCT MANAGER	
ADS SALES REP	
PROJECT NO.	



ADVANCED DRAINAGE SYSTEMS, INC.

HERITAGE PLACE NAPERVILLE, IL



MC-3500 STORMTECH CHAMBER SPECIFICATIONS

- CHAMBERS SHALL BE STORMTECH MC-3500.
- CHAMBERS SHALL BE ARCH-SHAPED AND SHALL BE MANUFACTURED FROM VIRGIN, IMPACT-MODIFIED POLYPROPYLENE COPOLYMERS.
- CHAMBERS SHALL MEET THE REQUIREMENTS OF ASTM F2418-18a, "STANDARD SPECIFICATION FOR POLYPROPYLENE (PP) CORRUGATED WALL STORMWATER COLLECTION CHAMBERS" CHAMBER CLASSIFICATION 45x76 DESIGNATION SS.
- CHAMBER ROWS SHALL PROVIDE CONTINUOUS, UNOBSTRUCTED INTERNAL SPACE WITH NO INTERNAL SUPPORTS THAT WOULD IMPEDE FLOW OR LIMIT ACCESS FOR INSPECTION.
- THE STRUCTURAL DESIGN OF THE CHAMBERS, THE STRUCTURAL BACKFILL, AND THE INSTALLATION REQUIREMENTS SHALL ENSURE THAT THE LOAD FACTORS SPECIFIED IN THE AASHTO LRFD BRIDGE DESIGN SPECIFICATIONS, SECTION 12.12, ARE MET FOR: 1) LONG-DURATION DEAD LOADS AND 2) SHORT-DURATION LIVE LOADS, BASED ON THE AASHTO DESIGN TRUCK WITH CONSIDERATION FOR IMPACT AND MULTIPLE VEHICLE PRESENCES.
- CHAMBERS SHALL BE DESIGNED, TESTED AND ALLOWABLE LOAD CONFIGURATIONS DETERMINED IN ACCORDANCE WITH ASTM F2787, "STANDARD PRACTICE FOR STRUCTURAL DESIGN OF THERMOPLASTIC CORRUGATED WALL STORMWATER COLLECTION CHAMBERS". LOAD CONFIGURATIONS SHALL INCLUDE: 1) INSTANTANEOUS (<1 MIN) AASHTO DESIGN TRUCK LIVE LOAD OR MINIMUM COVER 2) MAXIMUM PERMANENT (75-YR) COVER LOAD AND 3) ALLOWABLE COVER WITH PARKED (1-WEEK) AASHTO DESIGN TRUCK.
- REQUIREMENTS FOR HANDLING AND INSTALLATION:
 - TO MAINTAIN THE WIDTH OF CHAMBERS DURING SHIPPING AND HANDLING, CHAMBERS SHALL HAVE INTEGRAL, INTERLOCKING STACKING LUGS.
 - TO ENSURE A SECURE JOINT DURING INSTALLATION AND BACKFILL, THE HEIGHT OF THE CHAMBER JOINT SHALL NOT BE LESS THAN 3".
 - TO ENSURE THE INTEGRITY OF THE ARCH SHAPE DURING INSTALLATION, a) THE ARCH STIFFNESS CONSTANT AS DEFINED IN SECTION 6.2.8 OF ASTM F2418 SHALL BE GREATER THAN OR EQUAL TO 500 LBS/IN, AND b) TO RESIST CHAMBER DEFORMATION DURING INSTALLATION AT ELEVATED TEMPERATURES (ABOVE 73° F / 23° C), CHAMBERS SHALL BE PRODUCED FROM REFLECTIVE GOLD OR YELLOW COLORS.
- ONLY CHAMBERS THAT ARE APPROVED BY THE SITE DESIGN ENGINEER WILL BE ALLOWED. UPON REQUEST BY THE SITE DESIGN ENGINEER OR OWNER, THE CHAMBER MANUFACTURER SHALL SUBMIT A STRUCTURAL EVALUATION FOR APPROVAL BEFORE DELIVERING CHAMBERS TO THE PROJECT SITE AS FOLLOWS:
 - THE STRUCTURAL EVALUATION SHALL BE SEALED BY A REGISTERED PROFESSIONAL ENGINEER.
 - THE STRUCTURAL EVALUATION SHALL DEMONSTRATE THAT THE SAFETY FACTORS ARE GREATER THAN OR EQUAL TO 1.95 FOR DEAD LOAD AND 1.75 FOR LIVE LOAD, THE MINIMUM REQUIRED BY ASTM F2787 AND BY SECTIONS 3 AND 12.12 OF THE AASHTO LRFD BRIDGE DESIGN SPECIFICATIONS FOR THERMOPLASTIC PIPE.
 - THE TEST DERIVED CREEP MODULUS AS SPECIFIED IN ASTM F2418 SHALL BE USED FOR PERMANENT DEAD LOAD DESIGN EXCEPT THAT IT SHALL BE THE 75-YEAR MODULUS USED FOR DESIGN.
- CHAMBERS AND END CAPS SHALL BE PRODUCED AT AN ISO 9001 CERTIFIED MANUFACTURING FACILITY.

IMPORTANT - NOTES FOR THE BIDDING AND INSTALLATION OF MC-3500 CHAMBER SYSTEM

- STORMTECH MC-3500 CHAMBERS SHALL NOT BE INSTALLED UNTIL THE MANUFACTURER'S REPRESENTATIVE HAS COMPLETED A PRE-CONSTRUCTION MEETING WITH THE INSTALLERS.
- STORMTECH MC-3500 CHAMBERS SHALL BE INSTALLED IN ACCORDANCE WITH THE "STORMTECH MC-3500/MC-4500 CONSTRUCTION GUIDE".
- CHAMBERS ARE NOT TO BE BACKFILLED WITH A DOZER OR AN EXCAVATOR SITUATED OVER THE CHAMBERS. STORMTECH RECOMMENDS 3 BACKFILL METHODS:
 - STONESHOTTER LOCATED OFF THE CHAMBER BED
 - BACKFILL AS ROWS ARE BUILT USING AN EXCAVATOR ON THE FOUNDATION STONE OR SUBGRADE.
 - BACKFILL FROM OUTSIDE THE EXCAVATION USING A LONG BOOM HOE OR EXCAVATOR.
- THE FOUNDATION STONE SHALL BE LEVELED AND COMPACTED PRIOR TO PLACING CHAMBERS.
- JOINTS BETWEEN CHAMBERS SHALL BE PROPERLY SEATED PRIOR TO PLACING STONE.
- MAINTAIN MINIMUM - 6" (150 mm) SPACING BETWEEN THE CHAMBER ROWS.
- INLET AND OUTLET MANIFOLDS MUST BE INSERTED A MINIMUM OF 12" (300 mm) INTO CHAMBER END CAPS.
- EMBEDMENT STONE SURROUNDING CHAMBERS MUST BE A CLEAN, CRUSHED, ANGULAR STONE MEETING THE AASHTO M43 DESIGNATION OF #3 OR #4.
- STONE MUST BE PLACED ON THE TOP CENTER OF THE CHAMBER TO ANCHOR THE CHAMBERS IN PLACE AND PRESERVE ROW SPACING.
- THE CONTRACTOR MUST REPORT ANY DISCREPANCIES WITH CHAMBER FOUNDATION MATERIALS BEARING CAPACITIES TO THE SITE DESIGN ENGINEER.
- ADS RECOMMENDS THE USE OF "FLEXSTORM CATCH IT" INSERTS DURING CONSTRUCTION FOR ALL INLETS TO PROTECT THE SUBSURFACE STORMWATER MANAGEMENT SYSTEM FROM CONSTRUCTION SITE RUNOFF.


NOTES FOR CONSTRUCTION EQUIPMENT

- STORMTECH MC-3500 CHAMBERS SHALL BE INSTALLED IN ACCORDANCE WITH THE "STORMTECH MC-3500/MC-4500 CONSTRUCTION GUIDE".
- THE USE OF EQUIPMENT OVER MC-3500 CHAMBERS IS LIMITED:
 - NO EQUIPMENT IS ALLOWED ON BARE CHAMBERS.
 - NO RUBBER Tired LOADER, DUMP TRUCK, OR EXCAVATORS ARE ALLOWED UNTIL PROPER FILL DEPTHS ARE REACHED IN ACCORDANCE WITH THE "STORMTECH MC-3500/MC-4500 CONSTRUCTION GUIDE".
 - WEIGHT LIMITS FOR CONSTRUCTION EQUIPMENT CAN BE FOUND IN THE "STORMTECH MC-3500/MC-4500 CONSTRUCTION GUIDE".
- FULL 36" (900 mm) OF STABILIZED COVER MATERIALS OVER THE CHAMBERS IS REQUIRED FOR DUMP TRUCK TRAVEL OR DUMPING.

USE OF A DOZER TO PUSH EMBEDMENT STONE BETWEEN THE ROWS OF CHAMBERS MAY CAUSE DAMAGE TO CHAMBERS AND IS NOT AN ACCEPTABLE BACKFILL METHOD. ANY CHAMBERS DAMAGED BY USING THE "DUMP AND PUSH" METHOD ARE NOT COVERED UNDER THE STORMTECH STANDARD WARRANTY.

CONTACT STORMTECH AT 1-888-892-2694 WITH ANY QUESTIONS ON INSTALLATION REQUIREMENTS OR WEIGHT LIMITS FOR CONSTRUCTION EQUIPMENT.

PROPOSED LAYOUT		PROPOSED ELEVATIONS		PART TYPE	ITEM ON LAYOUT	DESCRIPTION	INVERT*	MAX FLOW
56	STORMTECH MC-3500 CHAMBERS	MAXIMUM ALLOWABLE GRADE (TOP OF PAVEMENT/UNPAVED):	726.50		A	24" BOTTOM CORED END CAP/TYP OF ALL 24" BOTTOM CONNECTIONS AND ISOLATOR ROWS	2.06"	
14	STORMTECH MC-3500 END CAPS	MINIMUM ALLOWABLE GRADE (UNPAVED WITH TRAFFIC):	721.00		B	18" BOTTOM CORED END CAP/TYP OF ALL 18" BOTTOM CONNECTIONS	1.78"	
24	STONE ABOVE (in)	TOP OF STONE:	720.50		C	18" x 18" BOTTOM MANIFOLD, ADS N-12	1.77"	
9	STONE BELOW (in)	MINIMUM ALLOWABLE GRADE (UNPAVED NO TRAFFIC):	720.00		D	18" x 18" BOTTOM MANIFOLD, ADS N-12	1.77"	
36	STONE VOID	MINIMUM ALLOWABLE GRADE (TOP OF RIGID CONCRETE PAVEMENT):	720.00		E	18" BOTTOM CONNECTION		
	INSTALLED SYSTEM VOLUME (CF)	MINIMUM ALLOWABLE GRADE (BASE OF FLEXIBLE PAVEMENT):	720.00		F	OCB (DESIGN BY ENGINEER / PROVIDED BY OTHERS)		8.0 CFS OUT
12028	(PERIMETER STONE INCLUDED)	TOP OF MC-3500 CHAMBER:	718.50		G	(DESIGN BY ENGINEER / PROVIDED BY OTHERS)		16.5 CFS IN
	(COVER STONE INCLUDED)	18" x 18" BOTTOM MANIFOLD INVERT:	714.92					
3399	SYSTEM AREA (SF)	18" x 18" BOTTOM MANIFOLD INVERT:	714.90					
264.2	SYSTEM PERIMETER (ft)	18" BOTTOM CONNECTION INVERT:	714.75					
		BOTTOM OF MC-3500 CHAMBER:	714.00					
		UNDERDRAIN INVERT:	714.00					
		BOTTOM OF STONE:	714.00					

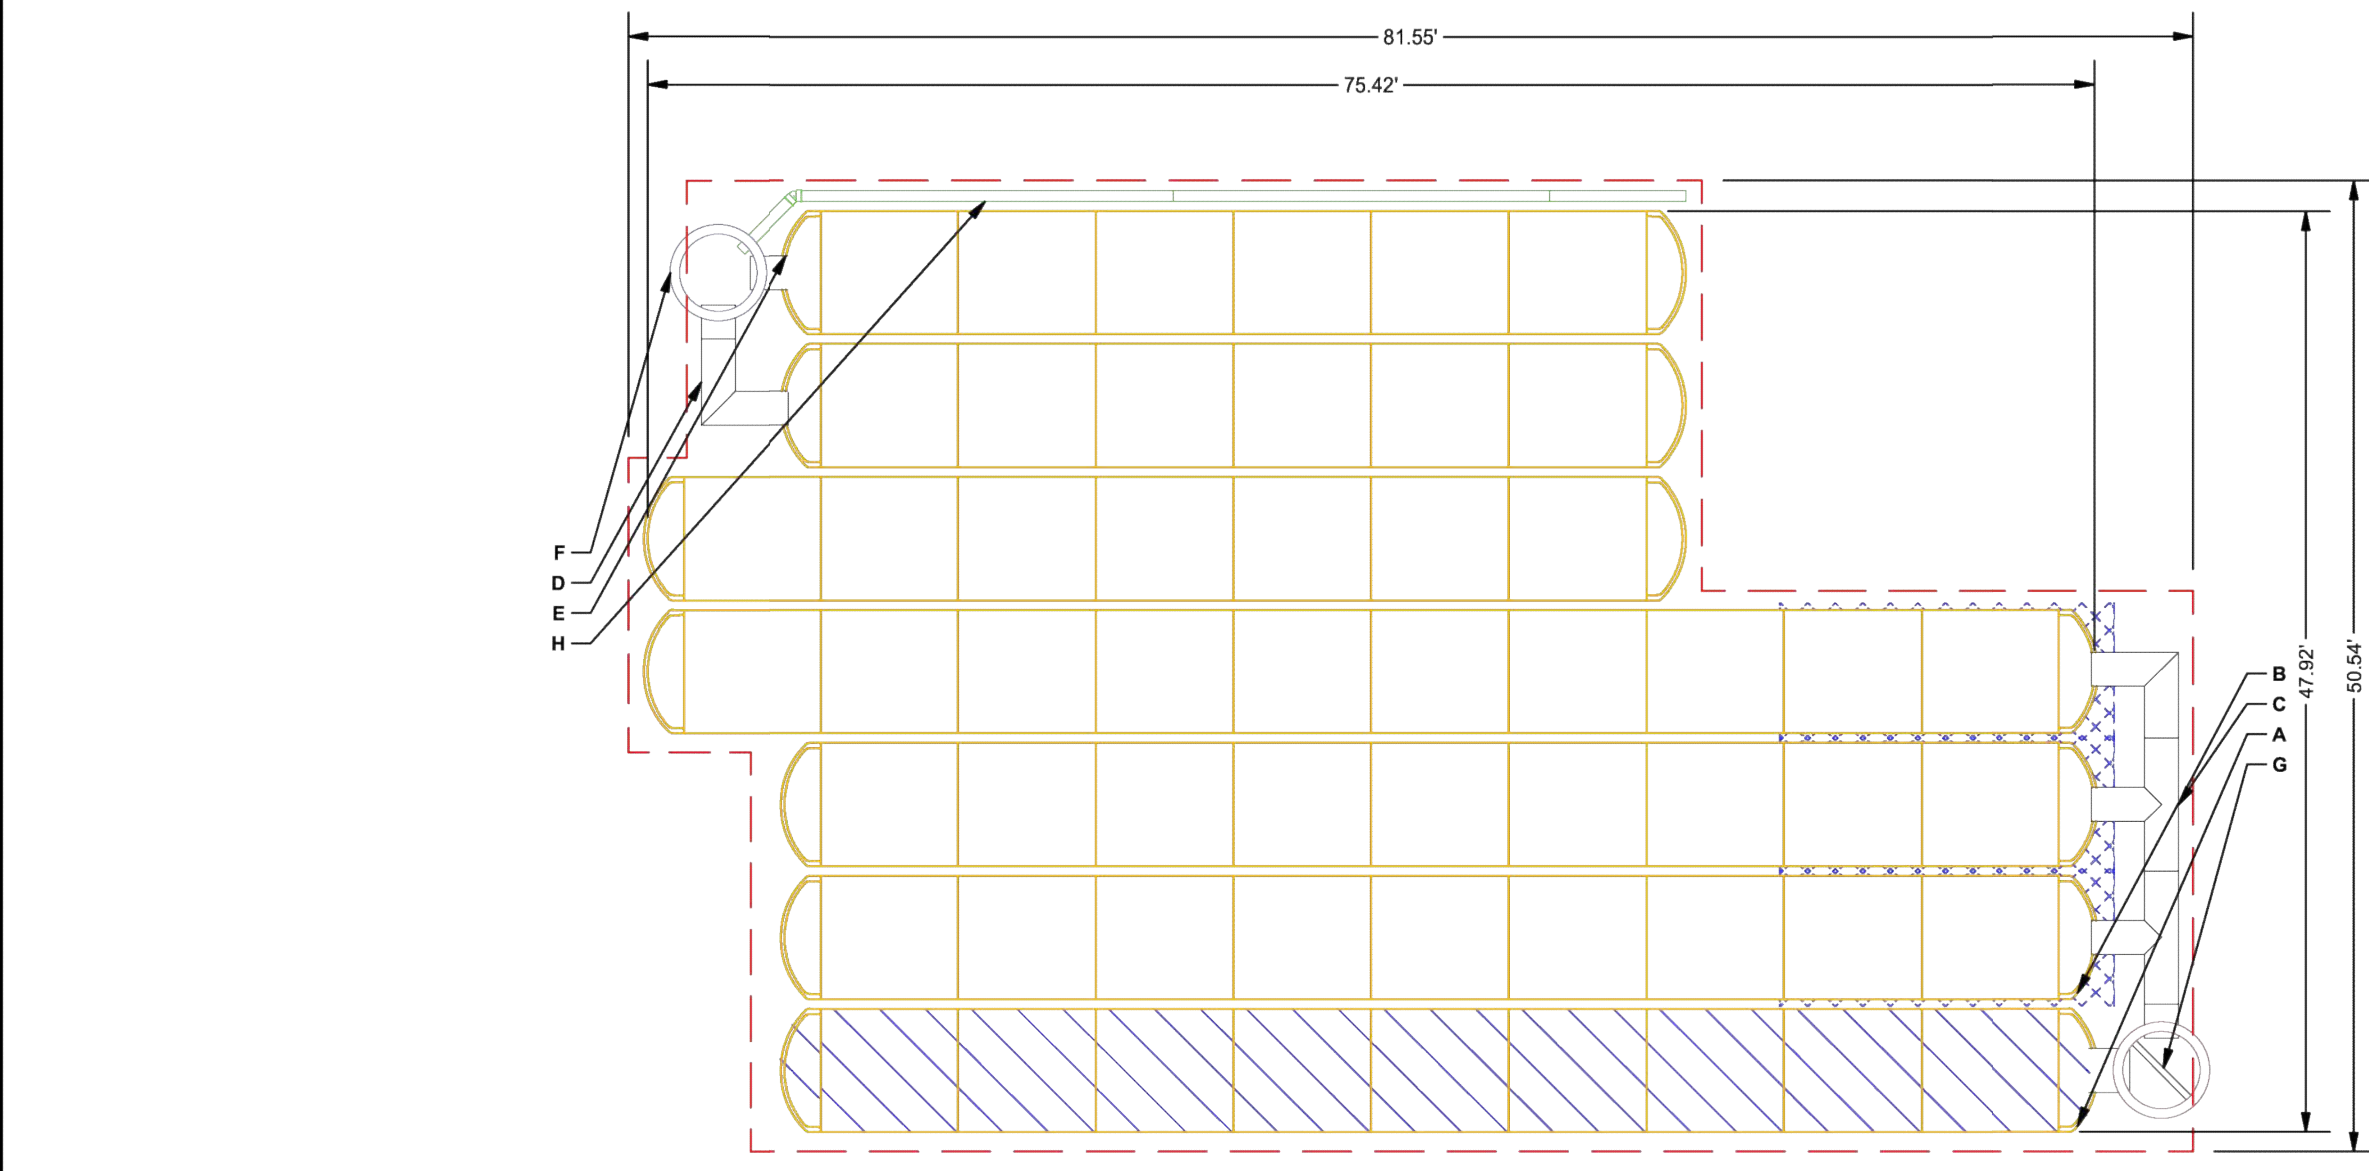

- ISOLATOR ROW (SEE DETAIL)
- PLACE MINIMUM 17.5' OF ADS GEOSYNTHETICS 315W1T WOVEN GEOTEXTILE OVER BEDDING STONE AND UNDERNEATH CHAMBER FEET FOR SCOUR PROTECTION AT ALL CHAMBER INLET ROWS


NOTES

- MANIFOLD SIZE TO BE DETERMINED BY SITE DESIGN ENGINEER. SEE TECH NOTE #6.32 FOR MANIFOLD SIZING GUIDANCE.
- DUE TO THE ADAPTATION OF THIS CHAMBER SYSTEM TO SPECIFIC SITE AND DESIGN CONSTRAINTS, IT MAY BE NECESSARY TO CUT AND COUPLE ADDITIONAL PIPE TO STANDARD MANIFOLD COMPONENTS IN THE FIELD.
- THE SITE DESIGN ENGINEER MUST REVIEW ELEVATIONS AND IF NECESSARY ADJUST GRADING TO ENSURE THE CHAMBER COVER REQUIREMENTS ARE MET.
- THIS CHAMBER SYSTEM WAS DESIGNED WITHOUT SITE-SPECIFIC INFORMATION ON SOIL CONDITIONS OR BEARING CAPACITY. THE SITE DESIGN ENGINEER IS RESPONSIBLE FOR DETERMINING THE SUITABILITY OF THE SOIL AND PROVIDING THE BEARING CAPACITY OF THE INSITU SOILS. THE BASE STONE DEPTH MAY BE INCREASED OR DECREASED ONCE THIS INFORMATION IS PROVIDED.
- NOT FOR CONSTRUCTION:** THIS LAYOUT IS FOR DIMENSIONAL PURPOSES ONLY TO PROVE CONCEPT & THE REQUIRED STORAGE VOLUME CAN BE ACHIEVED ON SITE.

ACCEPTABLE FILL MATERIALS: STORMTECH MC-3500 CHAMBER SYSTEMS

MATERIAL LOCATION	DESCRIPTION	AASHTO MATERIAL CLASSIFICATIONS	COMPACTION / DENSITY REQUIREMENT
D FINAL FILL: FILL MATERIAL FOR LAYER 'D' STARTS FROM THE TOP OF THE 'C' LAYER TO THE BOTTOM OF FLEXIBLE PAVEMENT OR UNPAVED FINISHED GRADE ABOVE. NOTE THAT PAVEMENT SUBBASE MAY BE PART OF THE 'D' LAYER	ANY SOIL/ROCK MATERIALS, NATIVE SOILS, OR PER ENGINEER'S PLANS. CHECK PLANS FOR PAVEMENT SUBGRADE REQUIREMENTS.	N/A	PREPARE PER SITE DESIGN ENGINEER'S PLANS. PAVED INSTALLATIONS MAY HAVE STRINGENT MATERIAL AND PREPARATION REQUIREMENTS.
C INITIAL FILL: FILL MATERIAL FOR LAYER 'C' STARTS FROM THE TOP OF THE EMBEDMENT STONE ('B' LAYER) TO 24" (600 mm) ABOVE THE TOP OF THE CHAMBER. NOTE THAT PAVEMENT SUBBASE MAY BE A PART OF THE 'C' LAYER.	GRANULAR WELL-GRADED SOIL/AGGREGATE MIXTURES, <35% FINES OR PROCESSED AGGREGATE. MOST PAVEMENT SUBBASE MATERIALS CAN BE USED IN LIEU OF THIS LAYER.	AASHTO M145 ¹ A-1, A-2-4, A-3 OR AASHTO M43 ¹ 3, 357, 4, 467, 5, 56, 57, 6, 67, 68, 7, 78, 8, 89, 9, 10	BEGIN COMPACTIONS AFTER 24" (600 mm) OF MATERIAL OVER THE CHAMBERS IS REACHED. COMPACT ADDITIONAL LAYERS IN 12" (300 mm) MAX LIFTS TO A MIN. 95% PROCTOR DENSITY FOR WELL GRADED MATERIAL AND 98% RELATIVE DENSITY FOR PROCESSED AGGREGATE MATERIALS.
B EMBEDMENT STONE: FILL SURROUNDING THE CHAMBERS FROM THE FOUNDATION STONE ('A' LAYER) TO THE 'C' LAYER ABOVE.	CLEAN, CRUSHED, ANGULAR STONE	AASHTO M43 ¹ 3, 4	NO COMPACTION REQUIRED.
A FOUNDATION STONE: FILL BELOW CHAMBERS FROM THE SUBGRADE UP TO THE FOOT (BOTTOM) OF THE CHAMBER.	CLEAN, CRUSHED, ANGULAR STONE	AASHTO M43 ¹ 3, 4	PLATE COMPACT OR ROLL TO ACHIEVE A FLAT SURFACE. ^{2,3}

- PLEASE NOTE:
- THE LISTED AASHTO DESIGNATIONS ARE FOR GRADATIONS ONLY. THE STONE MUST ALSO BE CLEAN, CRUSHED, ANGULAR. FOR EXAMPLE, A SPECIFICATION FOR #4 STONE WOULD STATE: "CLEAN, CRUSHED, ANGULAR NO. 4 (AASHTO M43) STONE".
 - STORMTECH COMPACTION REQUIREMENTS ARE MET FOR 'A' LOCATION MATERIALS WHEN PLACED AND COMPACTED IN 9" (230 mm) (MAX) LIFTS USING TWO FULL COVERAGES WITH A VIBRATORY COMPACTOR.
 - WHERE INFILTRATION SURFACES MAY BE COMPROMISED BY COMPACTION, FOR STANDARD DESIGN LOAD CONDITIONS, A FLAT SURFACE MAY BE ACHIEVED BY RAKING OR DRAGGING WITHOUT COMPACTION EQUIPMENT. FOR SPECIAL LOAD DESIGNS, CONTACT STORMTECH FOR COMPACTION REQUIREMENTS.
 - ONCE LAYER 'C' IS PLACED, ANY SOIL/MATERIAL CAN BE PLACED IN LAYER 'D' UP TO THE FINISHED GRADE. MOST PAVEMENT SUBBASE SOILS CAN BE USED TO REPLACE THE MATERIAL REQUIREMENTS OF LAYER 'C' OR 'D' AT THE SITE DESIGN ENGINEER'S DISCRETION.

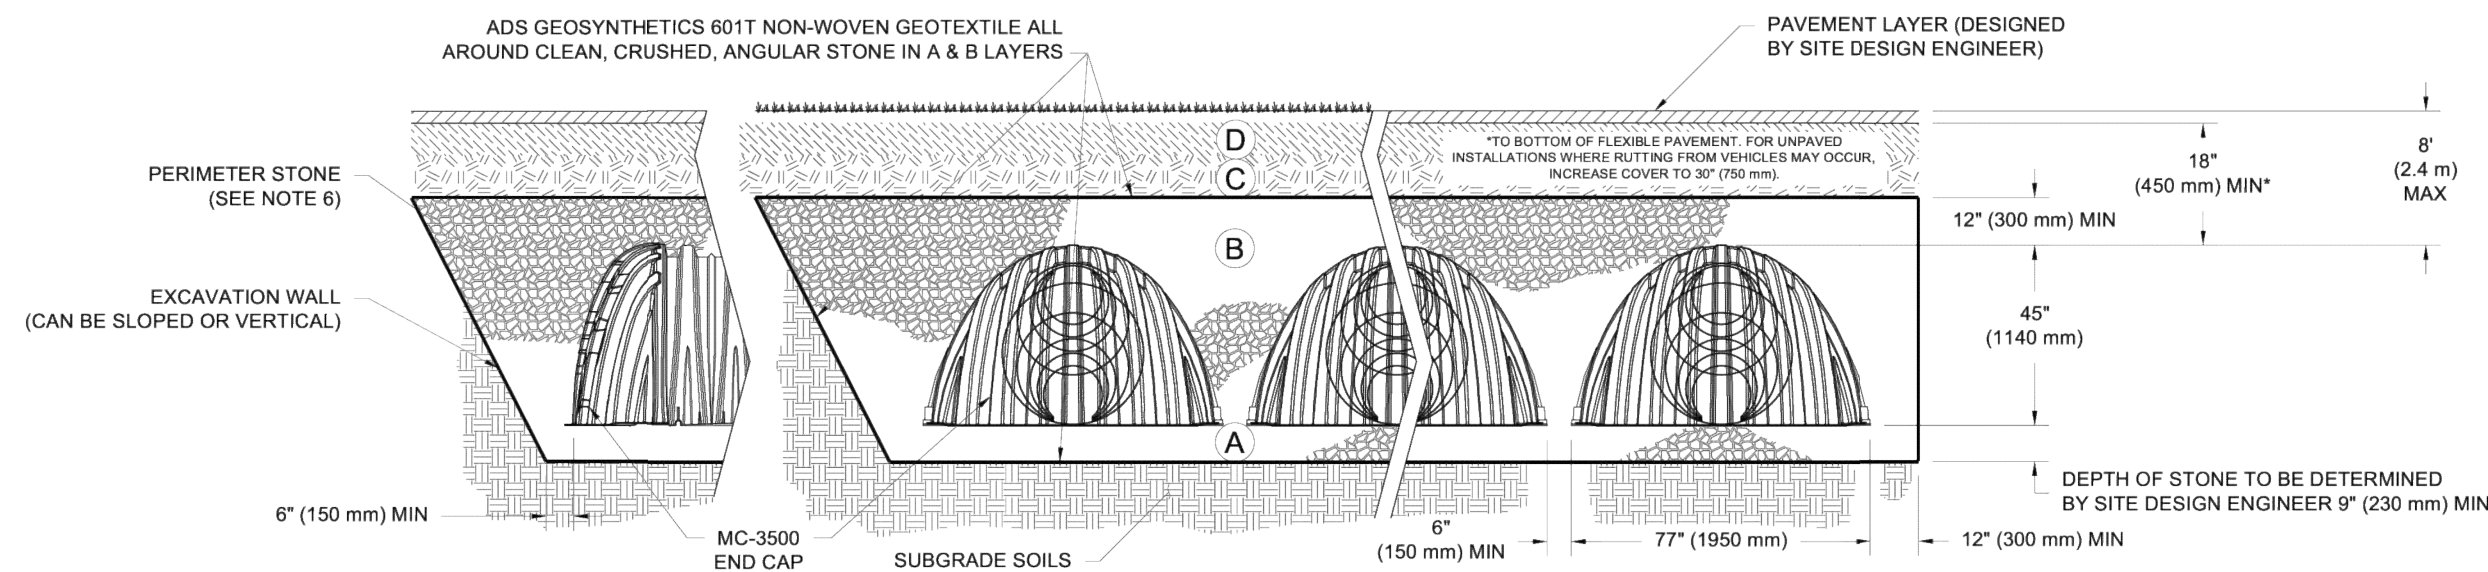

NOTES:

- CHAMBERS SHALL MEET THE REQUIREMENTS OF ASTM F2418-18a, "STANDARD SPECIFICATION FOR POLYPROPYLENE (PP) CORRUGATED WALL STORMWATER COLLECTION CHAMBERS" CHAMBER CLASSIFICATION 45x76 DESIGNATION SS.
- MC-3500 CHAMBERS SHALL BE DESIGNED IN ACCORDANCE WITH ASTM F2787 "STANDARD PRACTICE FOR STRUCTURAL DESIGN OF THERMOPLASTIC CORRUGATED WALL STORMWATER COLLECTION CHAMBERS".
- THE SITE DESIGN ENGINEER IS RESPONSIBLE FOR ASSESSING THE BEARING RESISTANCE (ALLOWABLE BEARING CAPACITY) OF THE SUBGRADE SOILS AND THE DEPTH OF FOUNDATION STONE WITH CONSIDERATION FOR THE RANGE OF EXPECTED SOIL MOISTURE CONDITIONS.
- PERIMETER STONE MUST BE EXTENDED HORIZONTALLY TO THE EXCAVATION WALL FOR BOTH VERTICAL AND SLOPED EXCAVATION WALLS.
- REQUIREMENTS FOR HANDLING AND INSTALLATION:
 - TO MAINTAIN THE WIDTH OF CHAMBERS DURING SHIPPING AND HANDLING, CHAMBERS SHALL HAVE INTEGRAL, INTERLOCKING STACKING LUGS.
 - TO ENSURE A SECURE JOINT DURING INSTALLATION AND BACKFILL, THE HEIGHT OF THE CHAMBER JOINT SHALL NOT BE LESS THAN 3".
 - TO ENSURE THE INTEGRITY OF THE ARCH SHAPE DURING INSTALLATION, a) THE ARCH STIFFNESS CONSTANT AS DEFINED IN SECTION 6.2.8 OF ASTM F2418 SHALL BE GREATER THAN OR EQUAL TO 500 LBS/IN, AND b) TO RESIST CHAMBER DEFORMATION DURING INSTALLATION AT ELEVATED TEMPERATURES (ABOVE 73° F / 23° C), CHAMBERS SHALL BE PRODUCED FROM REFLECTIVE GOLD OR YELLOW COLORS.

REVISIONS:		DRAWN BY:		CHECKED BY:		APPROVED BY:	
DATE	BY	DESCRIPTION	DATE	BY	DESCRIPTION	DATE	BY
8/14/20	KF	CITY COMMENTS					
9/8/20	KF	CITY COMMENTS					



35701 WEST AVENUE, SUITE 150
WARRENVILLE, ILLINOIS 60555
PHONE (630) 393-3060
FAX (630) 393-2152

10 S. RIVERSIDE PLAZA , SUITE 875
CHICAGO, ILLINOIS 60606
PHONE (312) 474-7841
FAX (312) 474-6099

2416 GALEN DRIVE
CHAMPAIGN, ILLINOIS 61821
PHONE (217) 351-6268
FAX (217) 355-1902

RAM WEST CAPITAL LLC
IN PARTNERSHIP WITH
DJK CUSTOM HOMES

TITLE:


ADS DETAILS
HERITAGE PLACE
NAPERVILLE, ILLINOIS

SCALE:	N.T.S.
DATE:	07/15/2020
JOB NO:	W20052
SHEET	7 OF 8

HERITAGE PLACE
NAPERVILLE, IL

REV	DRAW	CHK	DESCRIPTION	DATE	PROJECT #

REV	DRAW	CHK	DESCRIPTION	DATE	PROJECT #

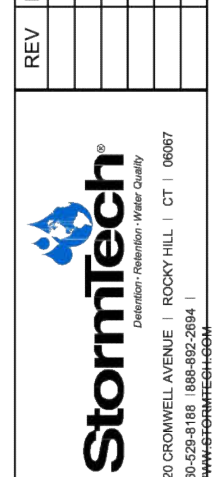


REV	DRAW	CHK	DESCRIPTION	DATE	PROJECT #

4640 TRUENAN BLVD
NAPERVILLE, IL 60563
1-800-735-7473

REV	DRAW	CHK	DESCRIPTION	DATE	PROJECT #

4 OF 5

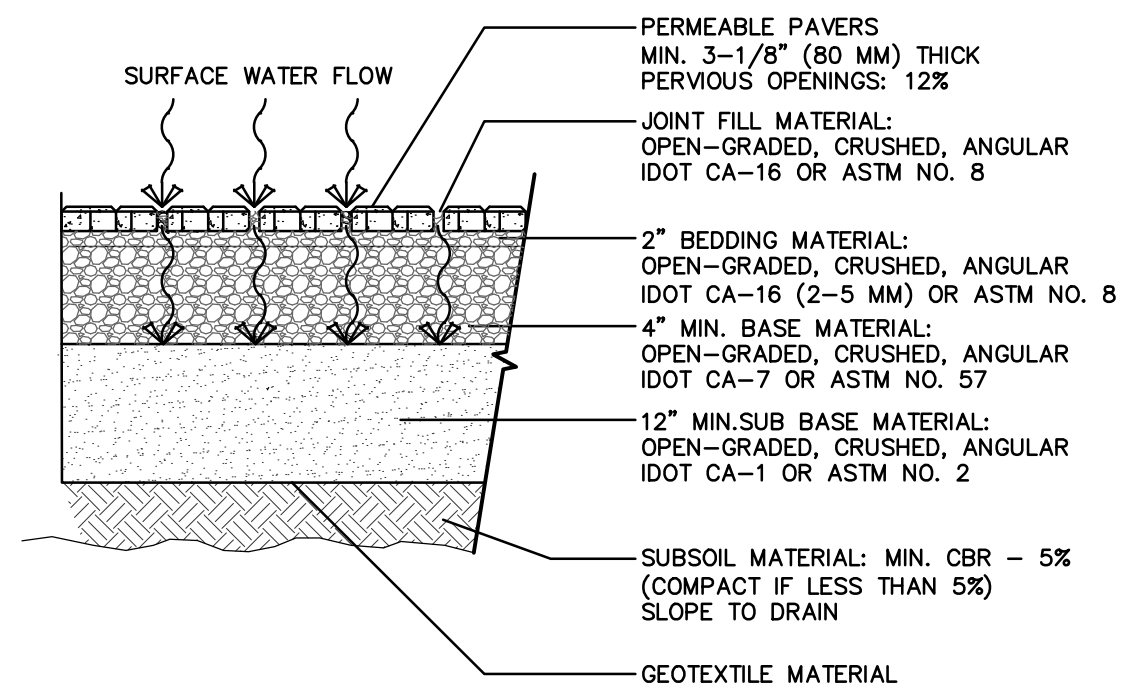

PERMEABLE PAVER
DETAIL

NOT TO SCALE

SP-22. PERMEABLE PAVER PAVEMENT, FULL DEPTH

DESCRIPTION

PERMEABLE PAVER PAVEMENT shall consist of all materials, tools, equipment, cutting, cleanup and labor necessary to install the geo-technical fabric (needle-punched, non-woven), granular sub-base (CA-1), aggregate base course (CA-7), setting course (CA-16), permeable pavers, and crevice infill for permeable pavers as shown and called out for in plans and specifications.

RELATED SECTIONS

This work shall also conform to the following sections of the bid specifications proposal book:

- 1) Section 202 IDOT Standards and Specifications
- 2) Section 210 IDOT Standards and Specifications
- 3) Section 301 IDOT Standards and Specifications
- 4) Section 351 IDOT Standards and Specifications
- 5) Section 606 IDOT Standards and Specifications

PRODUCT HANDLING

- 1) Use all means necessary to protect materials before, during, after delivery to the job site, and to protect the installed work and materials of all other trades.
- 2) Deliver the materials to the job site and store in a safe area, out of the way of traffic, and shore up off the ground surface.
- 3) In the event of damage, immediately make all repairs and replacements necessary to the approval of the ENGINEER or OWNER and at no additional cost to the OWNER.

MATERIALS

The minimum material and physical properties set forth in ASTM -936, Standard Specification for Interlocking Concrete Paving Units. This includes the following requirements:

- 1) Colors & Finishes: Parking lot paver color shall be approved by the OWNER prior to installation, see Landscape Plans for detailed specifications.
- 2) Patterns: Field pattern shall be standard as provided by manufacturer with one row of soldier course pavers surrounding entire permeable paver area.
- 3) Dimensions: Field pavers shall measure approximately 10.25" x 10.25" x 3.25".
- 4) Pavers shall meet ADA compliance with no more than 1/4" gap.
- 5) Average compressive strength 8,000 psi (55 MPa) with no individual unit under 7,000 psi (50 MPa).
- 6) Average absorption of 5% with no unit greater than 7% when tested according to ASTM C-140.
- 7) Resistance to 50 freeze-thaw cycles, when tested according to ASTM C-67, with no breakage greater than 1.0% loss in dry weight of any individual unit. This test method shall be conducted not more than 12 months prior to delivery of units.
- 8) Surface course crevice fill shall be CA-16 or granite chips.
- 9) Setting course shall be 2" of CA-16.
- 10) 4" Compacted Aggregate Base Course (CA-7) under setting bed.
- 11) 12" Compacted Granular Sub-base Material (CA-1) under compacted aggregate base course.
- 12) Geo-technical Fabric (needle-punched, non-woven) for Ground Stabilization under compacted granular sub-base.

DELIVERIES

Stockpile all materials sufficiently in advance of need to ensure their availability in a timely manner for this work.

CONSTRUCTION REQUIREMENTS

Install per manufacturer's recommendations and as detailed in the plans and specifications. Remove all debris and unsuitable materials from the jobsite upon completion. Clean and sweep paving surfaces when complete. Refill crevices as necessary after settlement period per manufacturer's recommendations.


SUBMITTALS

The permeable pavers must be approved by the Project Representative prior to installation. Submit samples of the permeable pavers, literature, and build a minimum 3'x3' mockup that includes all required colors, finishes, patterns and infill material. In addition CONTRACTOR must provide 2 CY of extra of crevice infill upon completion of the project for the OWNER to utilize for

future needs. Delivery and stockpiling of the extra material to be coordinated with the Project Representative before final completion can be issued.

BASIS OF PAYMENT


This work shall be measured and paid for separately at the contract unit price per square foot of PERMEABLE PAVER PAVEMENT, FULL DEPTH, which shall be payment in full for all materials, equipment, tools and labor necessary to install the subbase course, base course, setting bed (CA-16), permeable pavers, crevice infill, perform necessary cuts and cleanup, and blend the new permeable pavement with the existing permeable pavement.

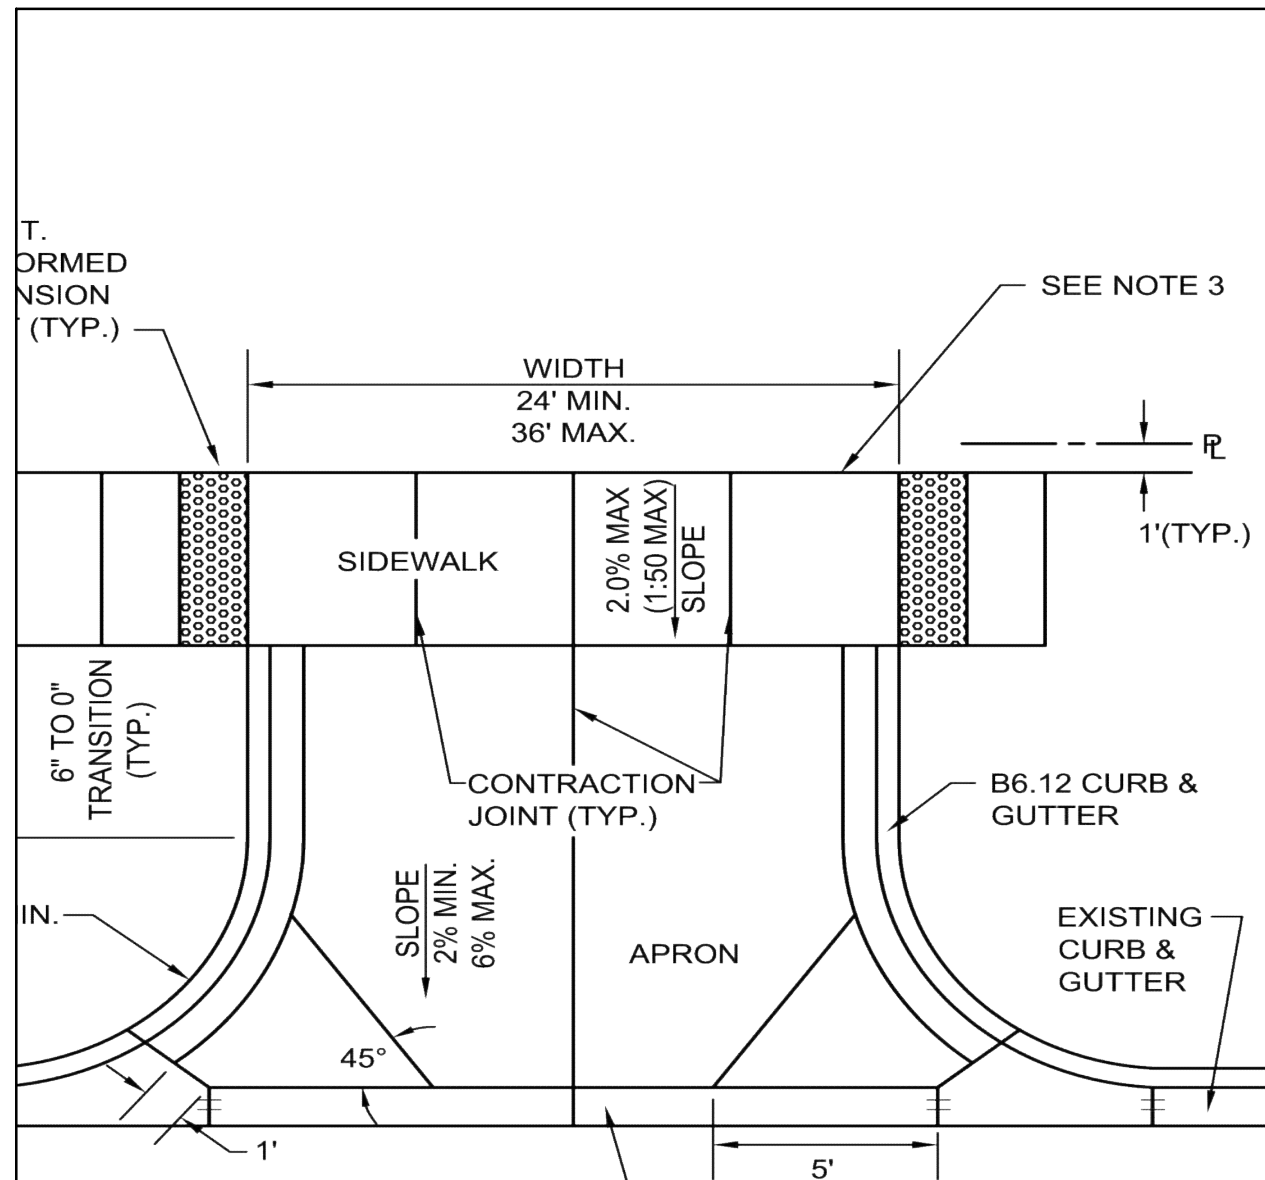

PREFORMED EXPANSION JOINT (TYP.) WITH TWO (2) 8\"/>

AGGREGATE SUB BASE SHALL BE MECHANICALLY COMPACTED. SIDEWALK SHALL CONTINUE THROUGH DRIVEWAYS. SIDEWALK THICKNESS ACROSS DRIVEWAYS SHALL BE A MINIMUM OF 8\"/>


City of Naperville STANDARD DETAIL	TYPICAL COMMERCIAL DRIVEWAY DETAIL	PAVEMENT 5
	REVISED: 01/01/2013 SHEET 1 OF 1	590.05

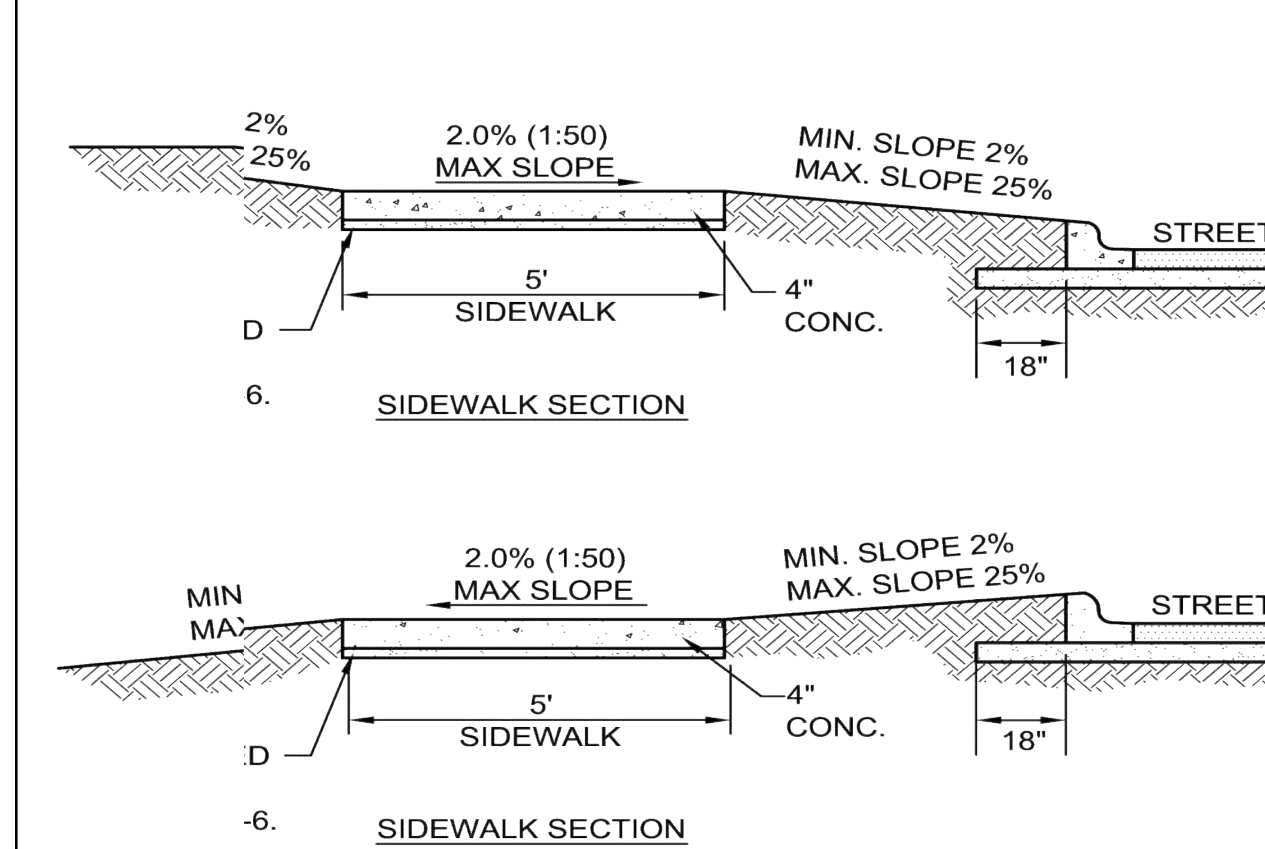

NOTES:


1. CONCRIDOT CLASS SI.
2. MINIMUM THICKNESS SHALL BE 4\"/>
3. SIDEWALK ACROSS DRIVEWAYS SHALL BE AT A MINIMUM 6\"/>
4. MAXIMUM SLOPE SHALL NOT EXCEED 5% (20:1). FOR ANY SLOPE IN EXCESS OF 5% (20:1), THE CONTRACTOR SHALL FOLLOW THE LATEST EDITION OF THE ILLINOIS ACCESSIBILITY CODE (LATEST EDITION).
5. MINIMUM SLOPE SHALL BE 1.0% (1:100). MAXIMUM TRANSVERSE SLOPE SHALL BE 2% (2:100).
6. A MINIMUM SUBBASE (CA-6) SHALL BE PROVIDED. (4\"/>
7. AGGREGATE SHALL BE MECHANICALLY COMPACTED.
8. ALL SIDEWALKS SHALL BE PROMPTLY BACKFILLED AND PROTECTED FROM DAMAGE.
9. SIDEWALK CONSTRUCTION SHALL FOLLOW APPLICABLE IDOT STANDARDS.
10. SIDEWALKS SHALL FOLLOW CURRENT ADA GUIDELINES.

City of Naperville SD	SIDEWALK	PAVEMENT 30
	REVISED: 01/01/2013 SHEET 1 OF 1	590.30

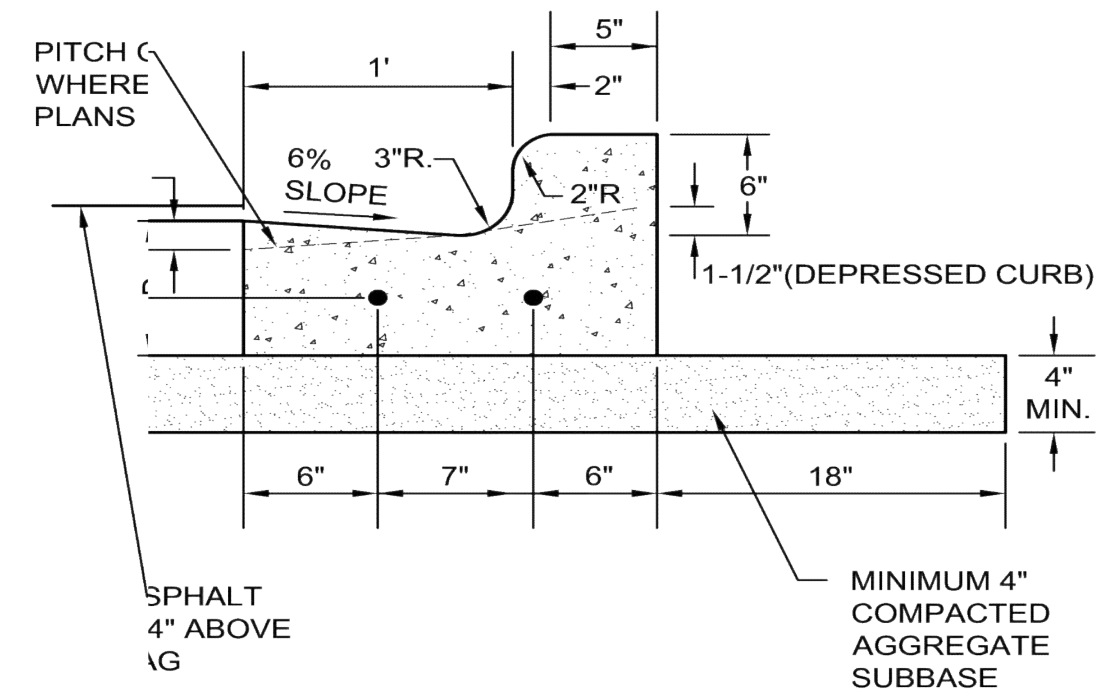

1. EXPANSION JOINT WITH TWO (2) NUMBER 6 STEEL DOWEL BARS (3/4\"/>
2. JOINTS OR SAWCUTS SHALL BE MADE EVERY 15'.
3. JOINTS SHALL BE MADE WITHIN TWENTY-FOUR (24) HOURS AND SEALED WITH APPROVED JOINT SEALANT. JOINTS SHALL BE CLEAN AND DRY PRIOR TO APPLICATION OF SEALANT.
4. CURB GUTTER CONSTRUCTED OVER UTILITY TRENCHES, TWO (2) 4\"/>


City of Naperville SD	B6.12 BARRIER CURB & GUTTER	PAVEMENT 20
	REVISED: 01/01/2013 SHEET 1 OF 1	590.20

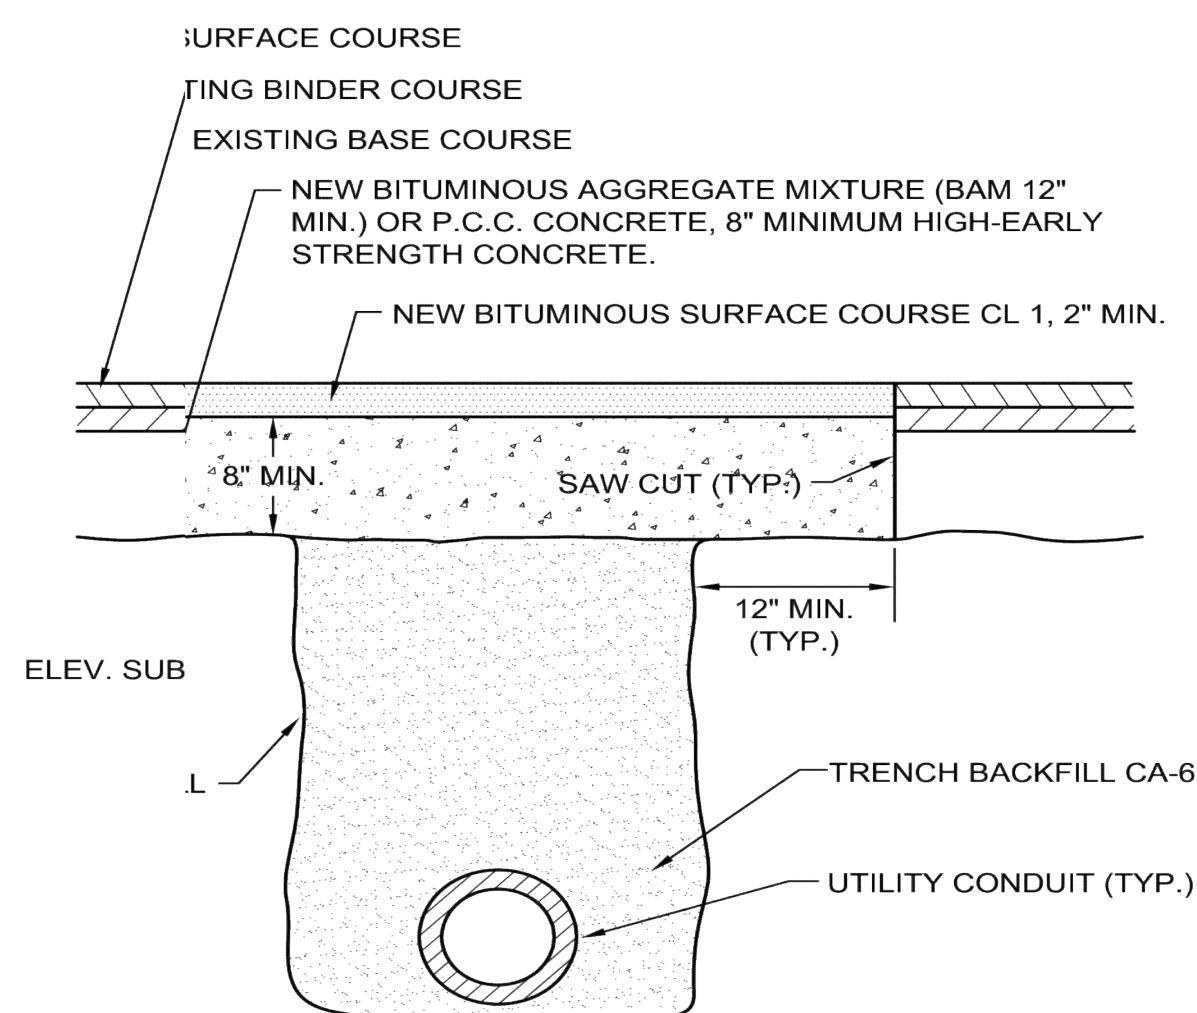

NOTES



1. THE TRENCH SHALL BE BACKFILLED WITH AGGREGATE (CA-6) AND COMPACTED TO 95% OF THEORETICAL DENSITY. TRENCH SPOILS OR EXCAVATED MATERIAL SHALL BE DISPOSED BY THE CONTRACTOR, AT HIS EXPENSE, AT DUMP SITES OR IN A SUITABLE MANNER AS FASHIONED BY THE CITY ENGINEER.
2. PRIOR TO P.C.C. CONCRETE, THE EXPOSED EDGES OF ALL EXISTING PAVEMENTS SHALL BE SAW CUT TO PROVIDE A SMOOTH, CLEAN EDGE, FREE OF LOOSE MATERIAL.
3. EXCAVATION SHALL BE PROTECTED BY BARRICADES WITH FLASHING LIGHTS. A 1\"/>
4. TRENCHES SHALL BE CONSTRUCTED IN CONFORMANCE WITH ARTICLE 603.08 (METHOD 3) OF THE IDOT SPECIFICATIONS FOR ROAD AND BRIDGE CONSTRUCTION.

City of Naperville SD	UTILITY TRENCH PAVING SECTION (FLEXIBLE PAVEMENTS)	PAVEMENT 13
	REVISED: 01/01/2013 SHEET 1 OF 1	590.13

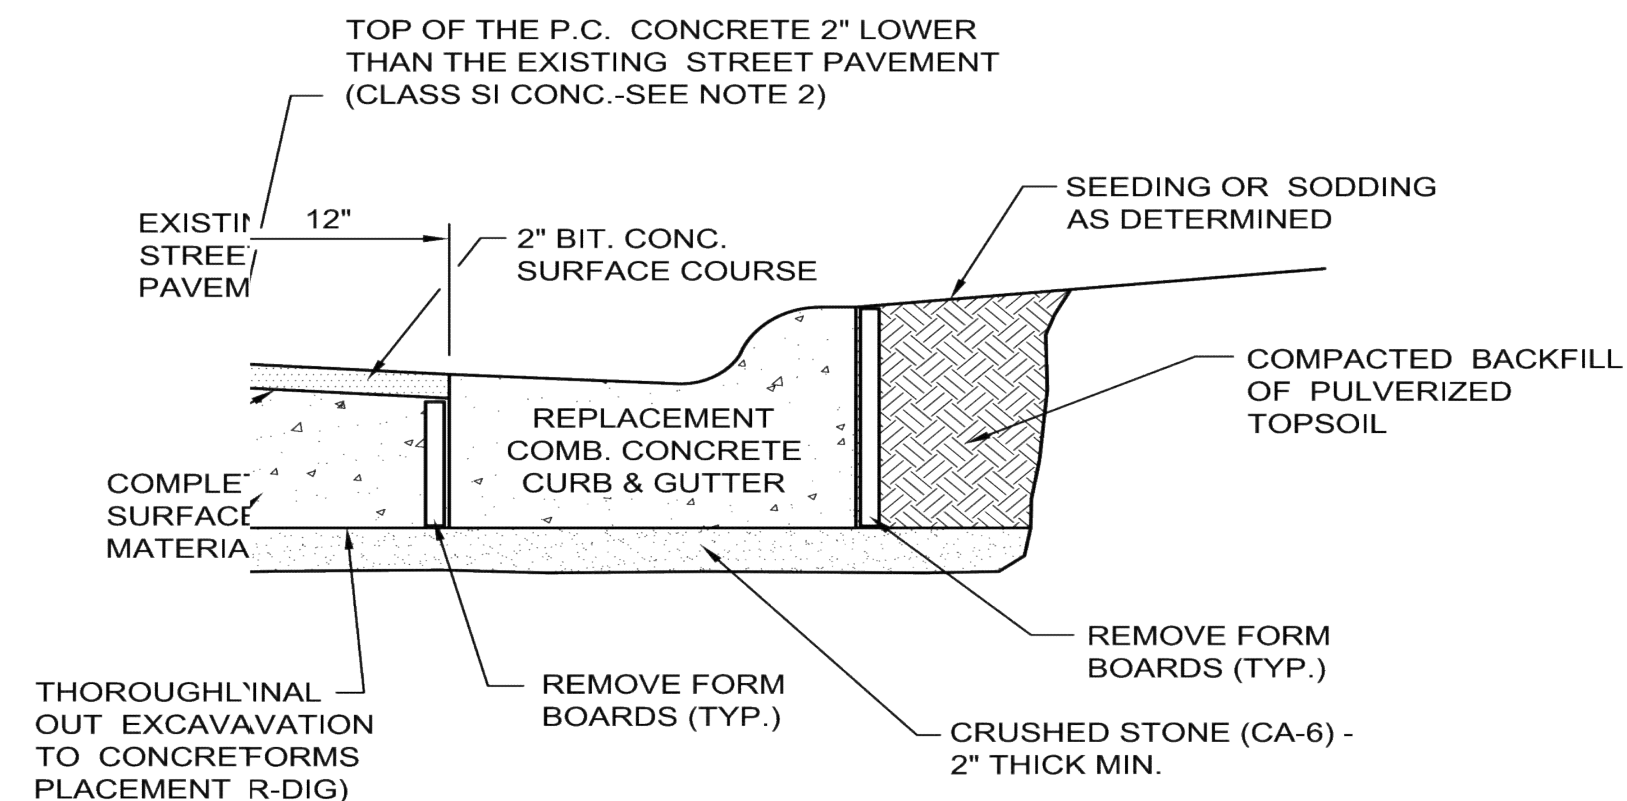


AIR OF PAVEMENTS ADJACENT TO THE REPLACEMENT CONCRETE SHALL BE INCLUDED IN THE COST OF THE NEW CURB AND GUTTER. THE CURB SHALL BE POURED SEPARATELY FROM THE CURB ONCE THE FORM IS REMOVED.

City of Naperville STANDARD DETAIL	CURB REPLACEMENT	PAVEMENT 24
	REVISED: 01/01/2013 SHEET 1 OF 1	590.24

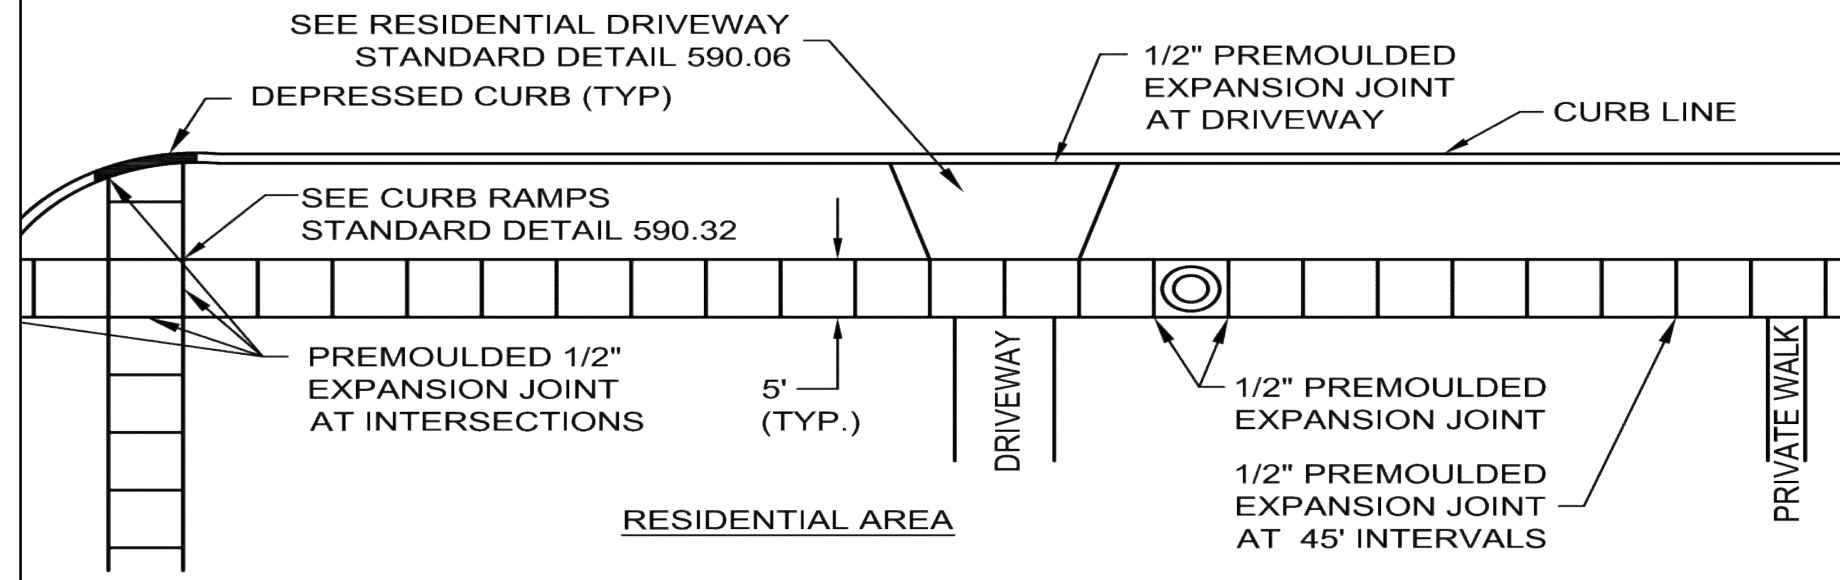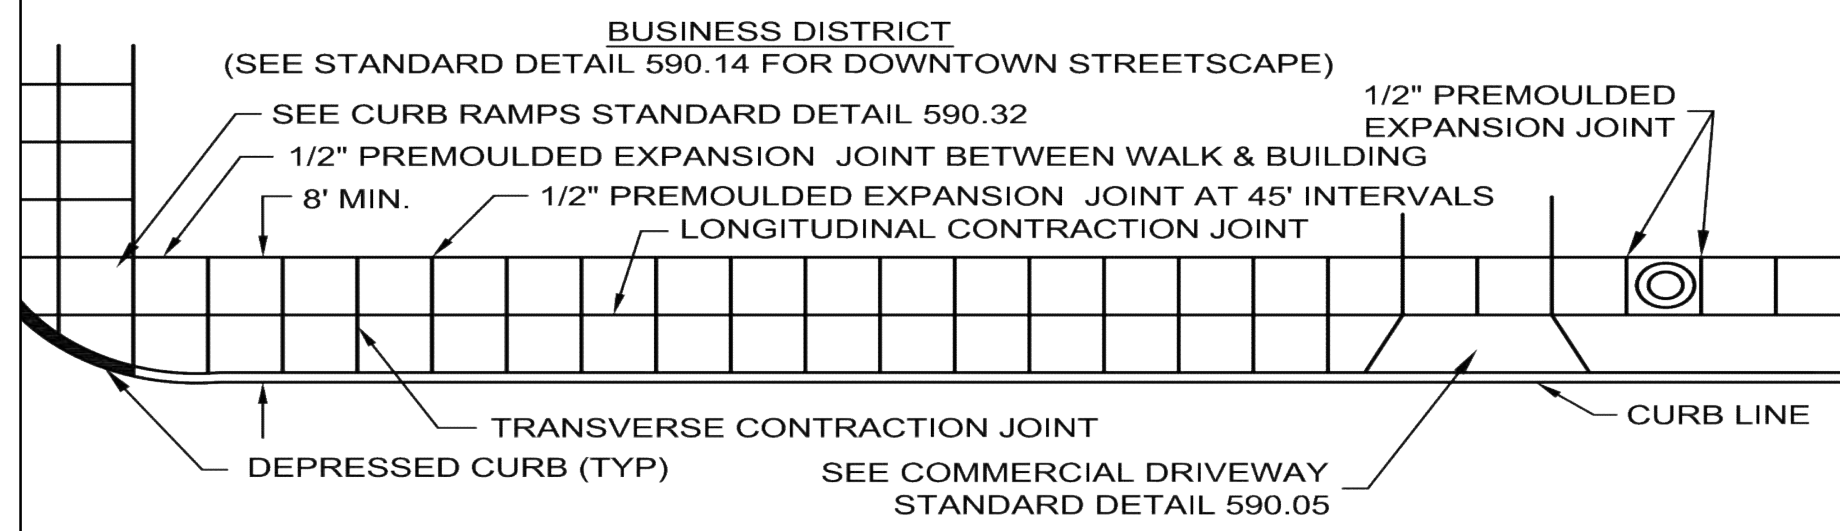

City of Naperville SD	SIDEWALK CONSTRUCTION	PAVEMENT 31
	REVISED: 01/01/2013 SHEET 1 OF 1	590.31

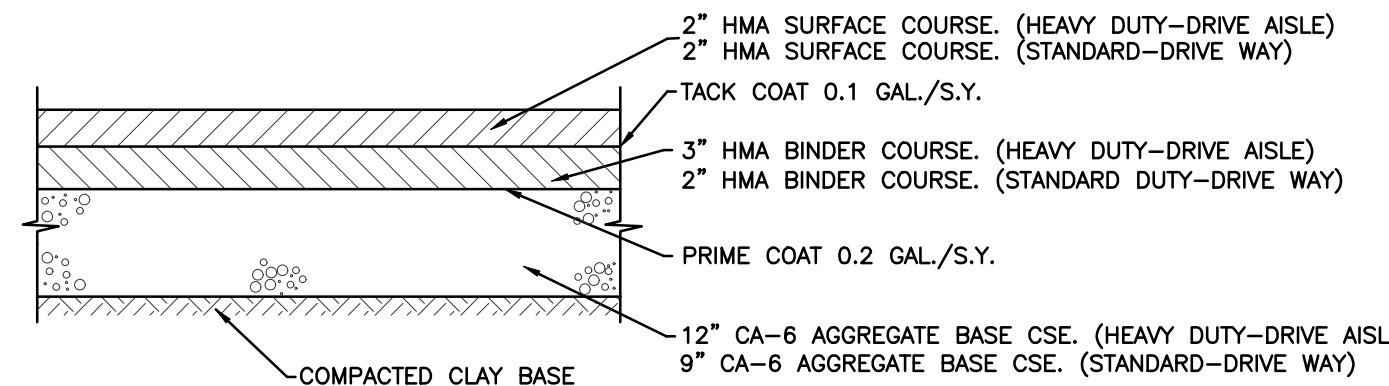

BITUMINOUS PAVEMENT DETAIL

NOT TO SCALE
NOTE: THE PAVEMENT DESIGN IS A RECOMMENDATION AND SHALL BE THE CONTRACTOR'S RESPONSIBILITY TO OBTAIN THE SERVICES OF A SOILS ENGINEER TO CONFIRM PROPER SUBGRADE AND PAVEMENT DESIGN BASED ON SITE SPECIFIC CONDITIONS FOR PARKING LOT, CURBS, SIDEWALKS, BUILDING, ETC.

REVISIONS:					
DATE	BY	DESCRIPTION	DATE	BY	DESCRIPTION
8/14/20	KF	CITY COMMENTS			
9/8/20	KF	CITY COMMENTS			

DRAWN BY: KF
CHECKED BY: NV
APPROVED BY: NV

ENGINEERING
RESOURCE ASSOCIATES

35701 WEST AVENUE, SUITE 150
WARRENVILLE, ILLINOIS 60555
PHONE (630) 393-3060
FAX (630) 393-2152

10 S. RIVERSIDE PLAZA, SUITE 875
CHICAGO, ILLINOIS 60606
PHONE (312) 474-7841
FAX (312) 474-6099

2416 GALEN DRIVE
CHAMPAIGN, ILLINOIS 61821
PHONE (217) 351-6268
FAX (217) 355-1902

RAM WEST CAPITAL LLC
IN PARTNERSHIP WITH
DJK CUSTOM HOMES

TITLE:

DETAILS
HERITAGE PLACE
NAPERVILLE, ILLINOIS

PROFESSIONAL DESIGN FIRM NUMBER: 184.001186

SCALE: N.T.S.
DATE: 07/15/2020
JOB NO: W20052
SHEET 8 OF 8