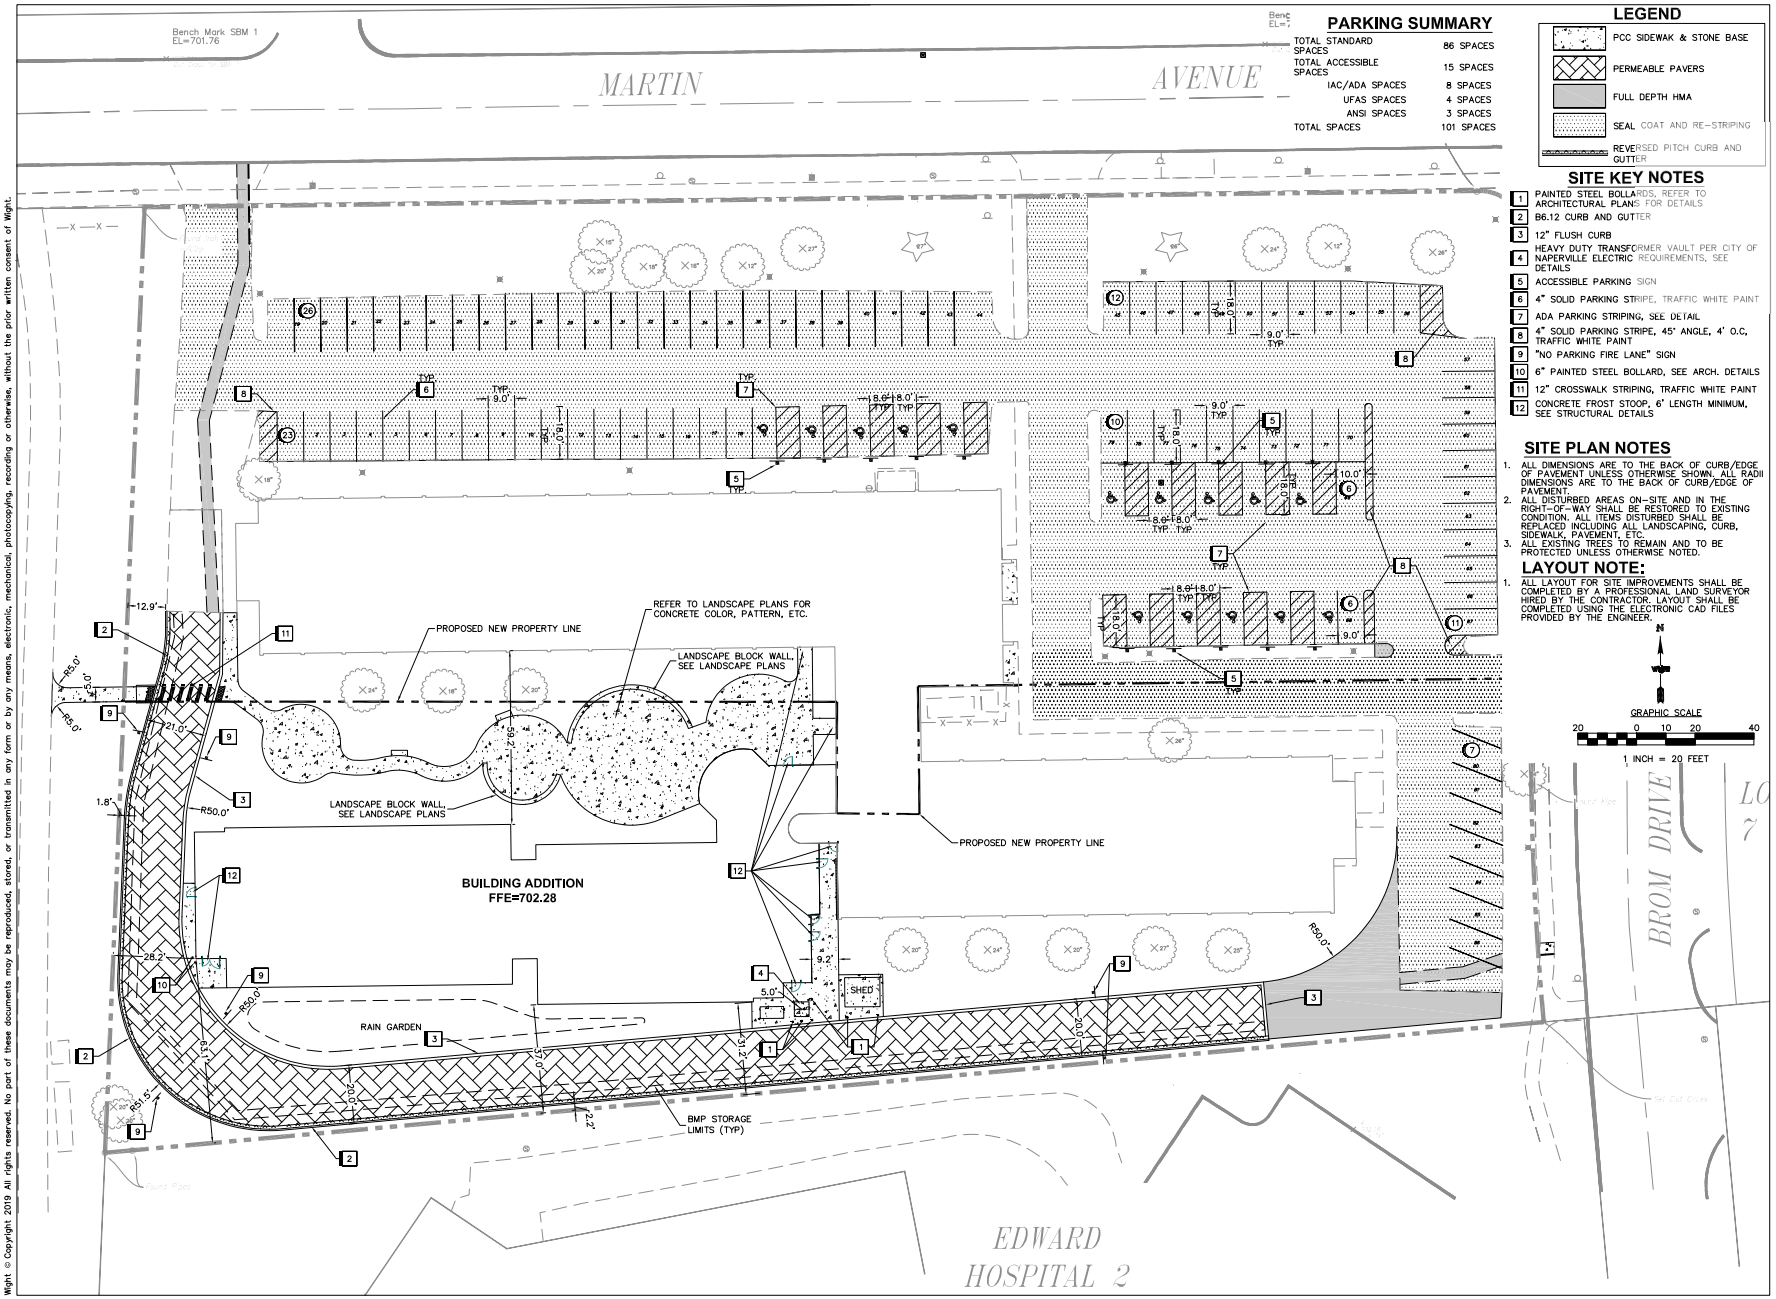

S:\Darien\Naperville Elderly Homes\5647-02_Npvl Elderly Homes\01\DWG\CD\01-5647-02_C2.00 SITE PLAN.dwg devons Mar 22, 2019 10:14:27 am
Wight © Copyright 2019 All rights reserved. No part of these documents may be reproduced, stored, or transmitted in any form or by any means, electronic, mechanical, photocopying, recording or otherwise, without the prior written consent of Wight.

Naperville Elderly Homes

310 & 312 Martin Avenue
Naperville, IL 60540

WORN JERABEK WILTSE ARCHITECTS, P.C.
401 West Sunset St, Suite 400
DeKalb, IL 60554
PH 312.642.5987 FAX 312.642.4169 www.wjwarchitecture.com

CONSULTANT INFORMATION
Wight
Wight & Company
wightco.com
2500 North Frontage Road
Darien, IL 60561
P 630.969.7000
F 630.969.7979

GENERAL NOTES:

NO.	ISSUED FOR:	DATE
1	50% DESIGN DEVELOPMENT	07/13/18
2	100% DESIGN DEVELOPMENT	08/10/18
3	50% CONSTRUCTION DOCUMENTS	10/25/18
4	BID PERMIT SET	12/14/18
A	ADDENDUM #2	01/22/19
	IEPA WATER PERMIT	02/01/19

© 2018 WORN JERABEK WILTSE ARCHITECTS, P.C.

STAMP

EXPIRATION DATE: 11.30.2019

SHEET NAME:
SITE PLAN

PROJECT NUMBER	SHEET NUMBER
16784	C2.00
DR. BY: KW/DE	
CK. BY: SB	

EXHIBIT B