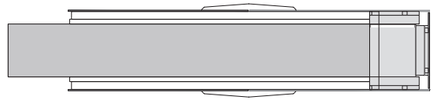

3 / 1 PLAN VIEW
1/4" = 1' - 0"

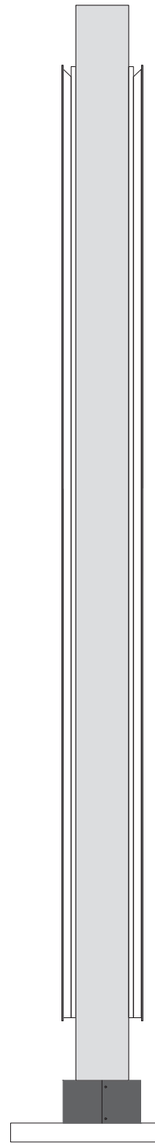

4 / 1 SIDE VIEW
1/4" = 1' - 0"

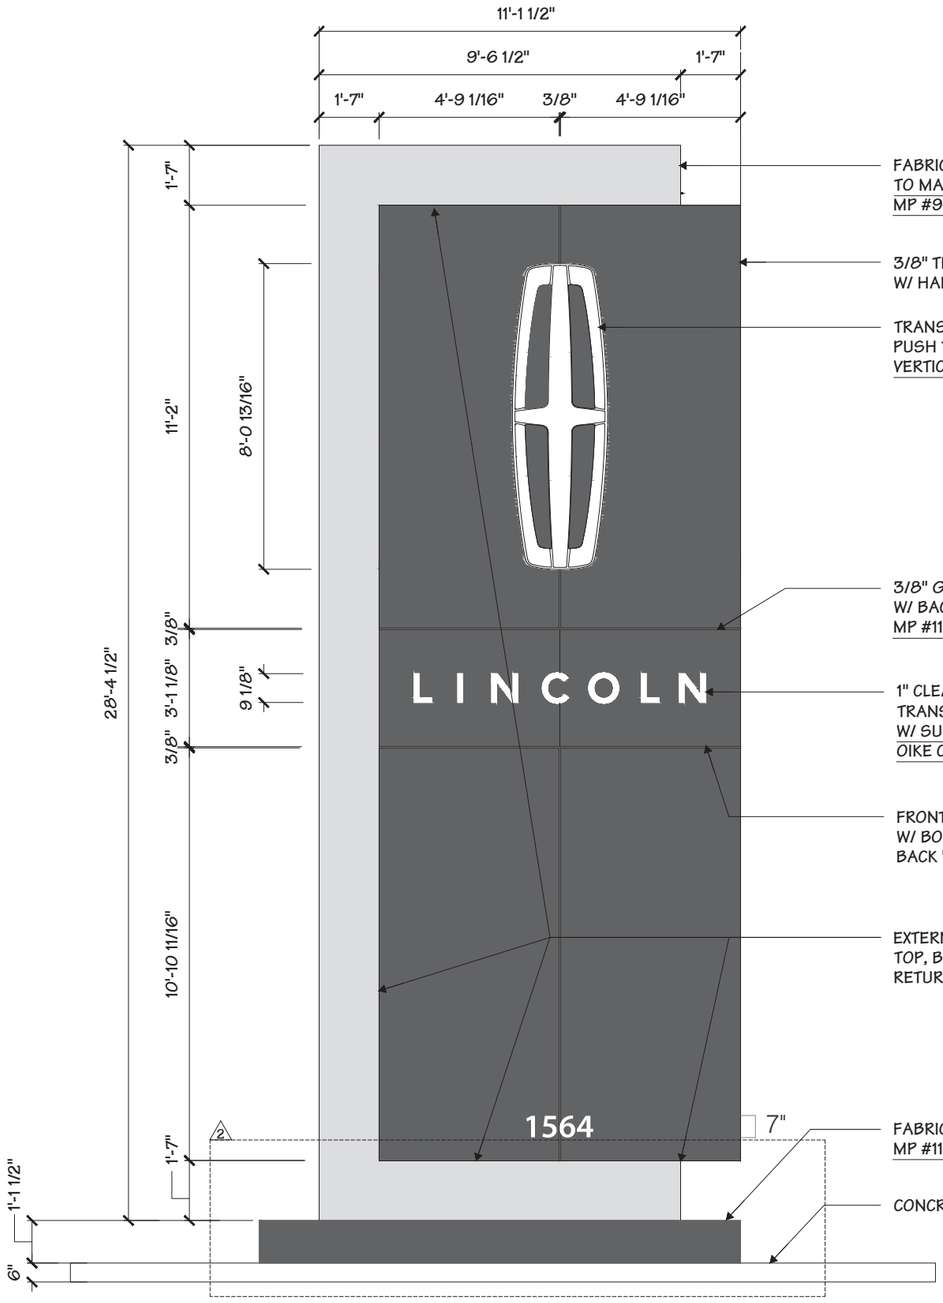

1 / 1 FRONT ELEVATION
1/4" = 1' - 0"

FABRICATED ALUM. CABINET PAINTED
TO MATCH ALPOLIC RVW 9/2015
MP #90504 R161120

3/8" THK TRESPA PANELS (NW09 WENGE)
W/ HALO LIGHTING TOP BOTTOM AND SIDE

TRANSLUCENT WHITE #7328 ULTRATUF PLATIC
PUSH THRU LOGO W/ SURFACE APPLIED SOLIANT
VERTICALLY BRUSHED CHROME VINYL

3/8" GAPS BETWEEN PANELS
W/ BACKER STRIPS PAINTED
MP #11194 'DARK BROWN'

1" CLEAR ACRYLIC PUSH THRU LETTERS W/ .118"
TRANSLUCENT WHITE #2447 POLYCARBONATE BACKER
W/ SURFACE APPLIED VERTICALLY BRUSHED
OIKE CHROME VINYL

FRONT 'LINCOLN' TRESPA PANEL TO HAVE HORIZONTAL GRAIN
W/ BOOK MATCHED CENTER SEAM
BACK 'LINCOLN' TRESPA PANEL TO HAVE HORIZONTAL GRAIN

EXTERNAL HALO ILLUMINATION ON
TOP, BOTTOM, CABINET SIDE, &
RETURNS ABOVE & BELOW TRESPA

FABRICATED ALUM. BASE COVER PAINTED
MP #11194 'DARK BROWN' W/ STIPPLE FINISH

CONCRETE MOW STRIP

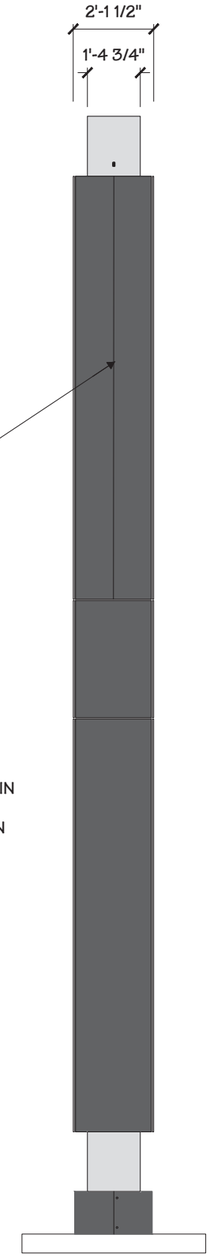

TOP SIDE PANEL TO HAVE BOOK
MATCHED VERTICAL SEAM

2 / 1 SIDE VIEW
1/4" = 1' - 0"

Architectural Graphics Incorporated
2655 International Parkway
P.O Box 9175
Virginia Beach, VA 23450

Project Title
LINCOLN

Date 09.15.16

AGI EoR J.MEYER
Lead Drafter JLM
Drawn By R. KING
Project Mgr. J. OVERTON

General Sign Specifications
- ☐ Interior ■ Exterior
- ☐ Single Faced ■ Double Faced
- ☐ _____
- ☐ Non-Illuminated
- ■ Illuminated
- 120 Volts ____ Amps(+/-)

Location _____
Windload 110 MPH / IBC 2012

Drawing Revisions

	Drawn By	Date	Change
1	RMP	10.31.17	ADDED BASE COVER DETAIL
2	AV	10.15.18	BASE COVER ALIGNMENT
3			
4			
5			
6			
7			
8			
9			

This document is the sole property of Architectural Graphics, Inc., and all design, manufacturing, reproduction, use and sale rights regarding the same are expressly forbidden. It is submitted under a confidential relationship, for a special purpose, and the recipient, by accepting this document assumes custody and agrees that this document will not be copied or reproduced in whole or in part, nor its contents revealed in any manner or to any person except for the purpose for which it was tendered, nor any special features peculiar to this design be incorporated in other projects.

Code	Type
15296	A
Sign Type LN-P30	**PG. #:** 1