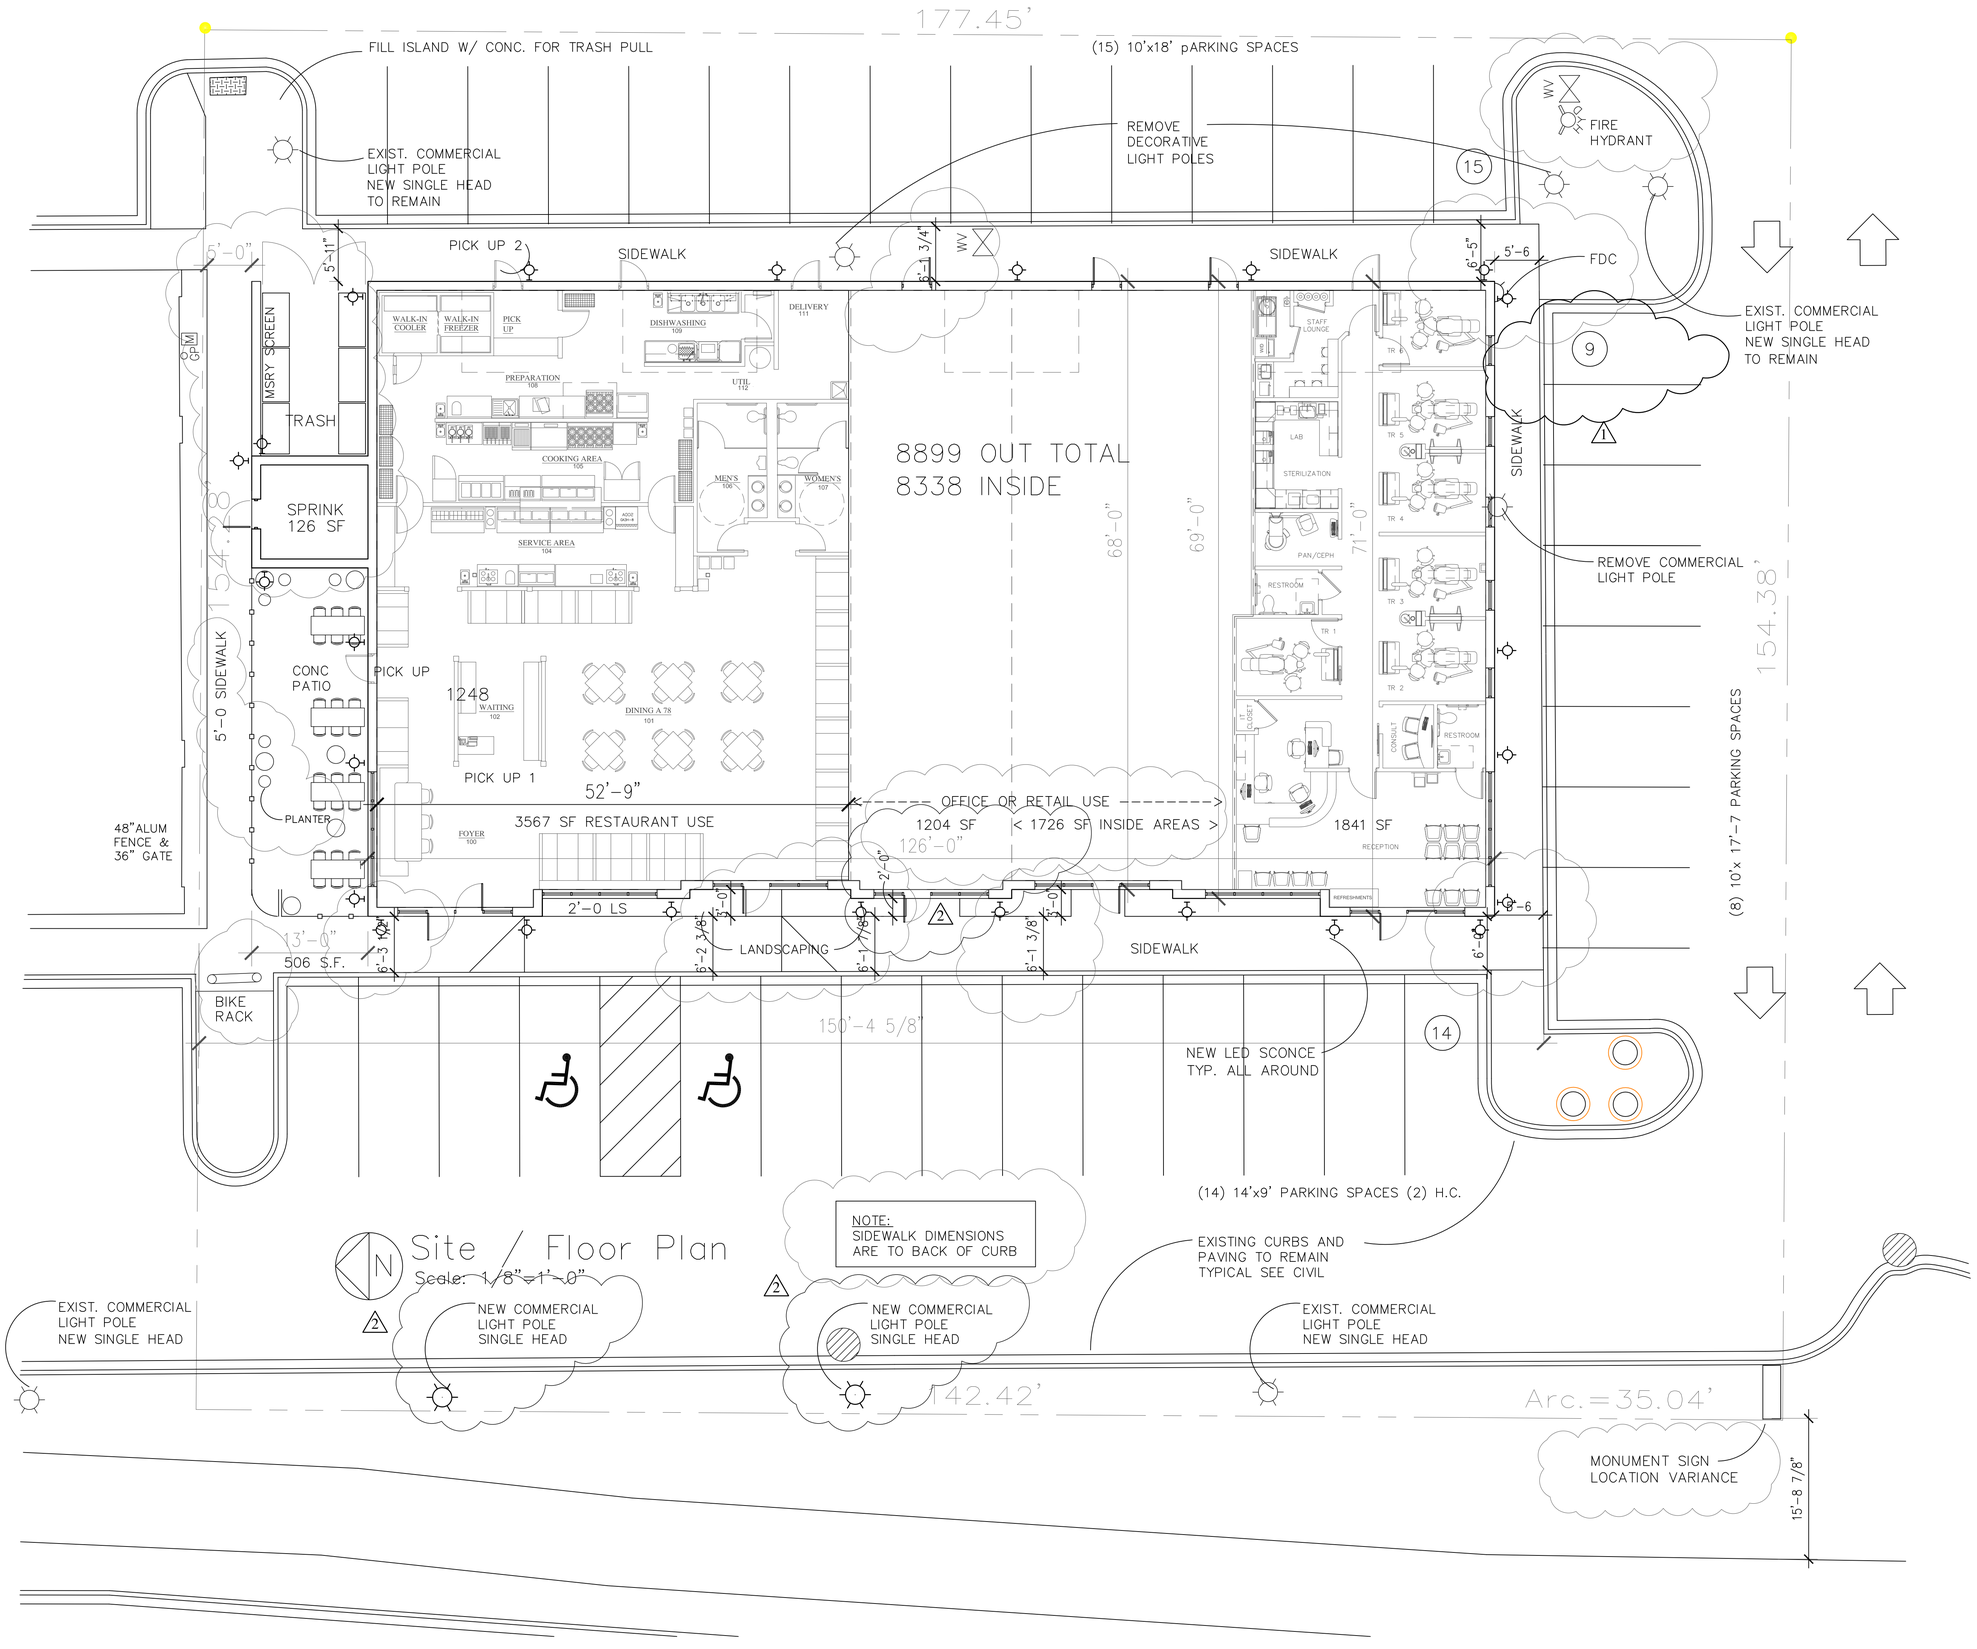

D L Rawlings, Inc.
Architecture + Planning
Aurora, Illinois 60506 630.892.4031 d.raw@dlrawlings.com

Project:
Design Pointe
1336 No. Rt 59
Naperville, Illinois

Sheet:
Site / Floor Plan
.

JOB NUMBER
22106

DATE
.

REVISIONS
N&S LS 10.14.22
B 10.19.22
1 11.07.22
2 12.01.22
12.19.22

SHEET
SD1