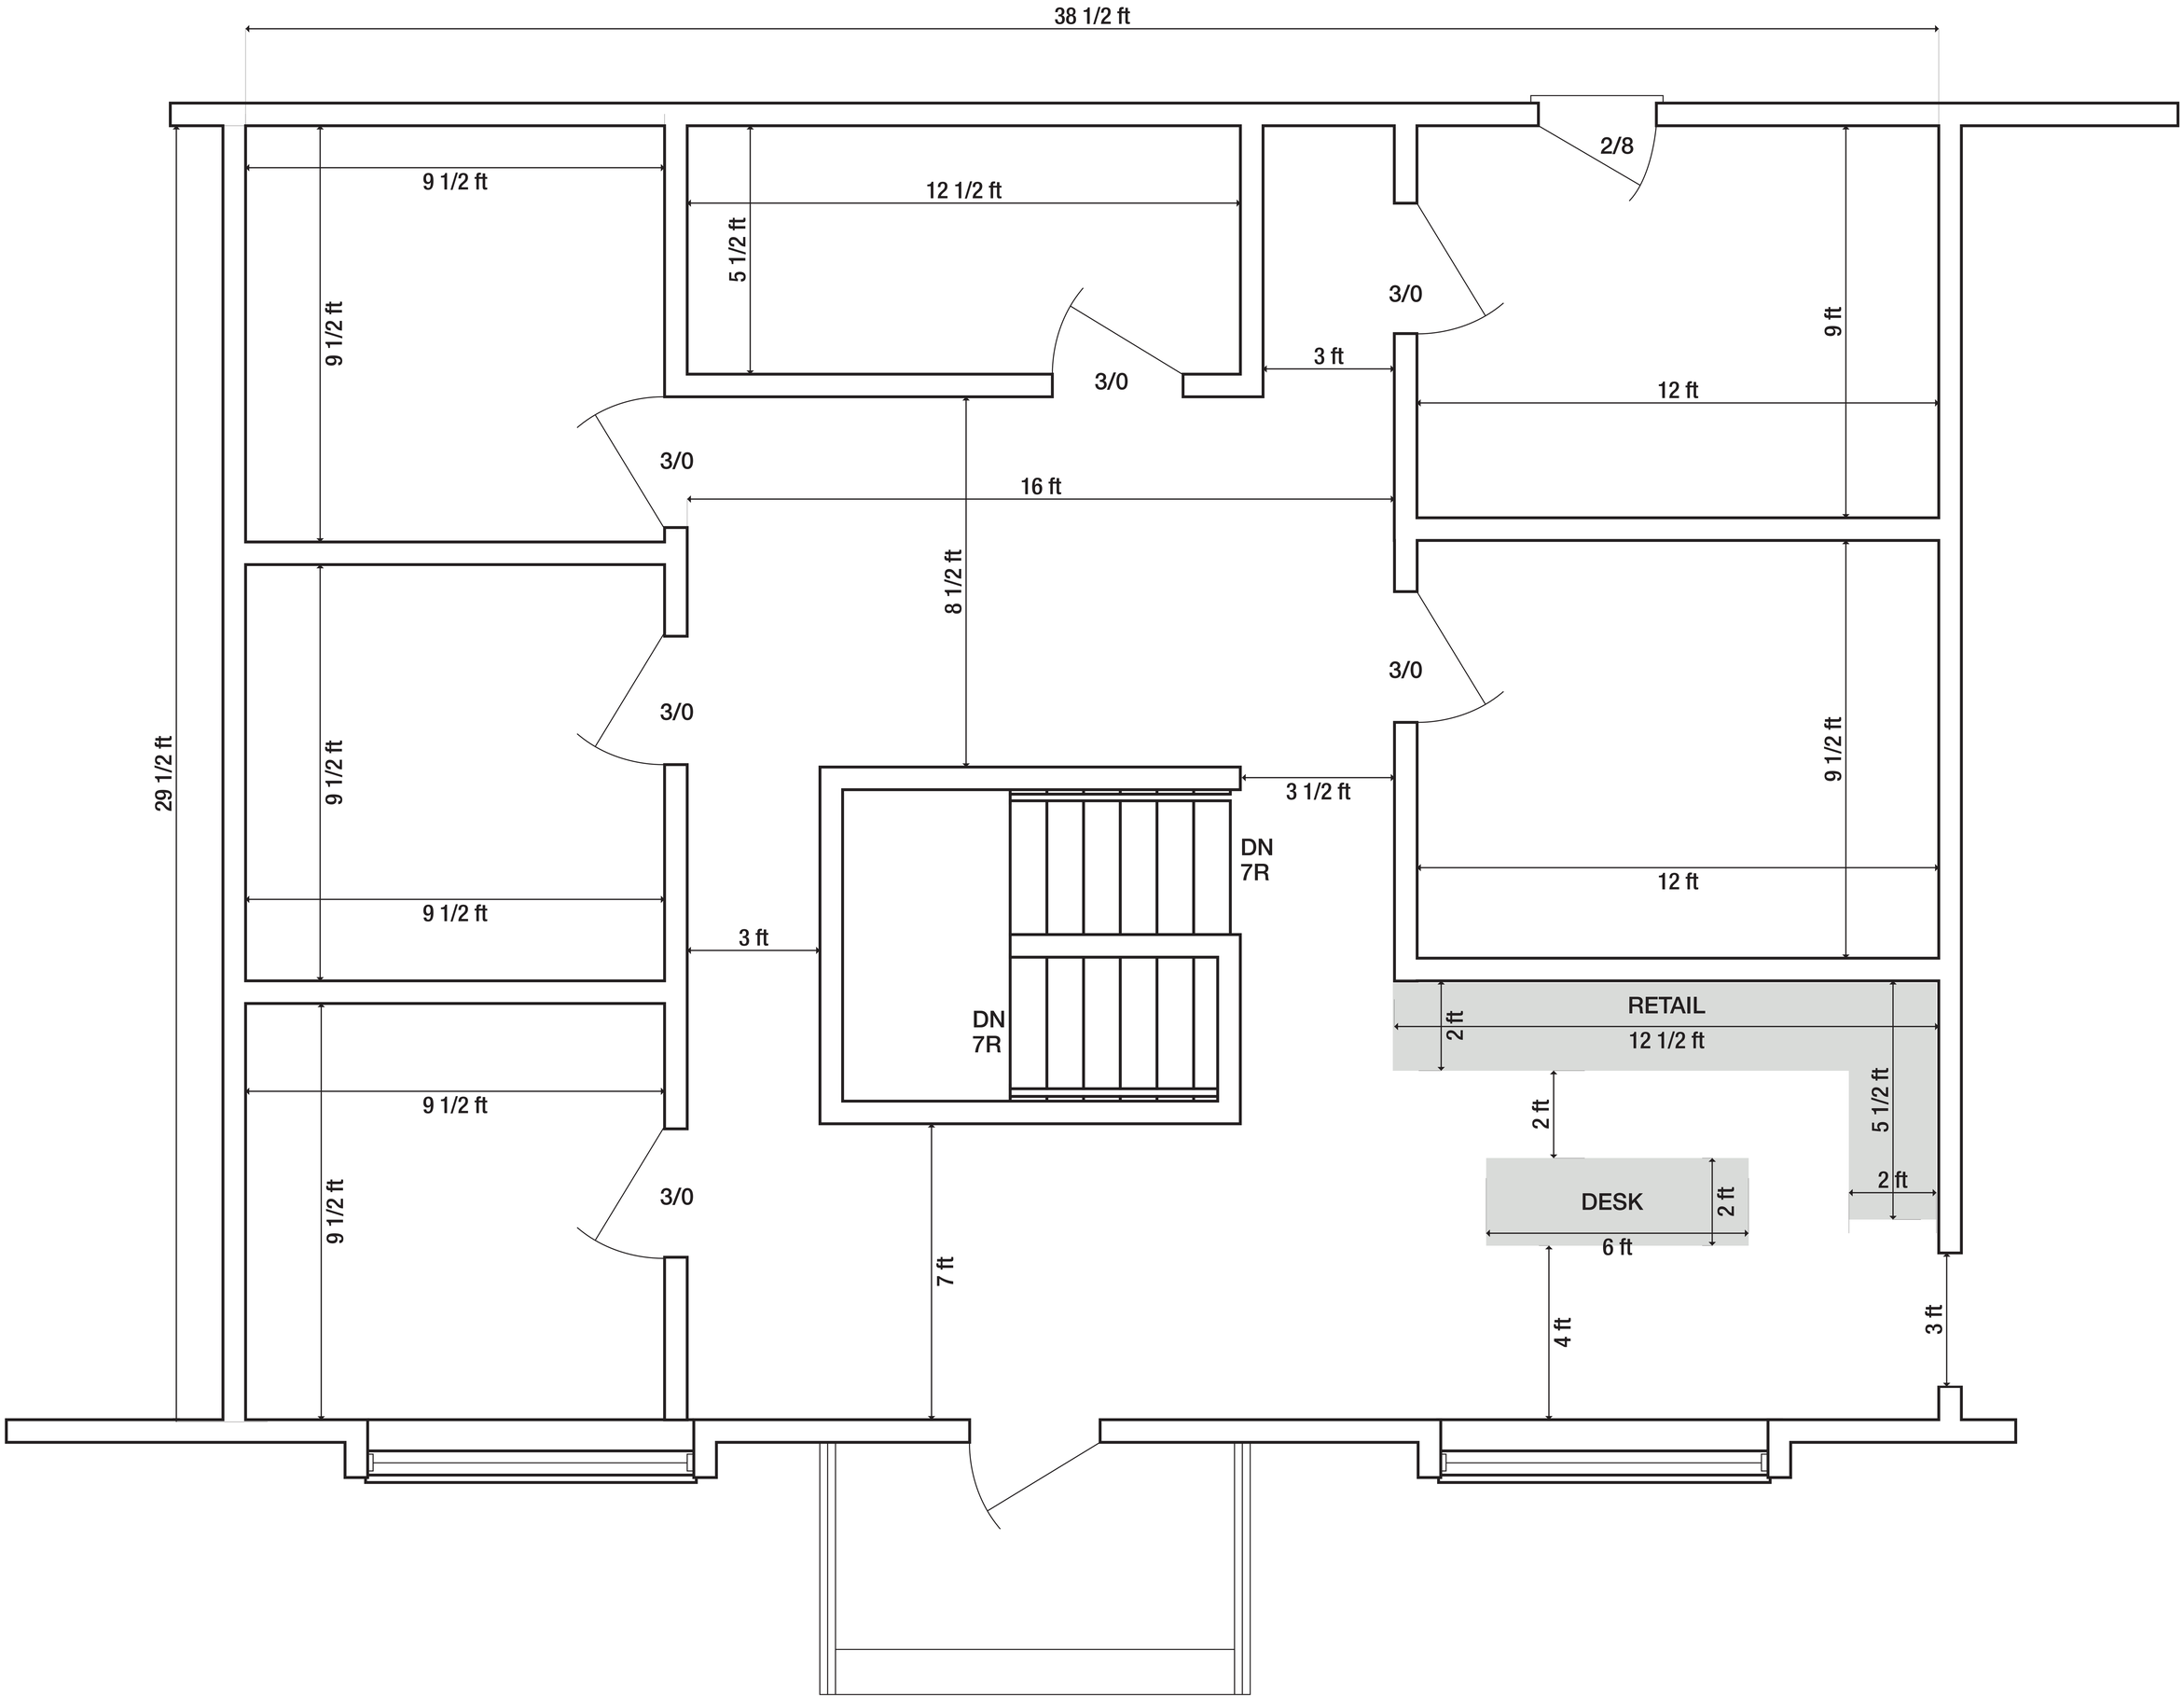

FIRST FLOOR PLAN

1/4 SCALE