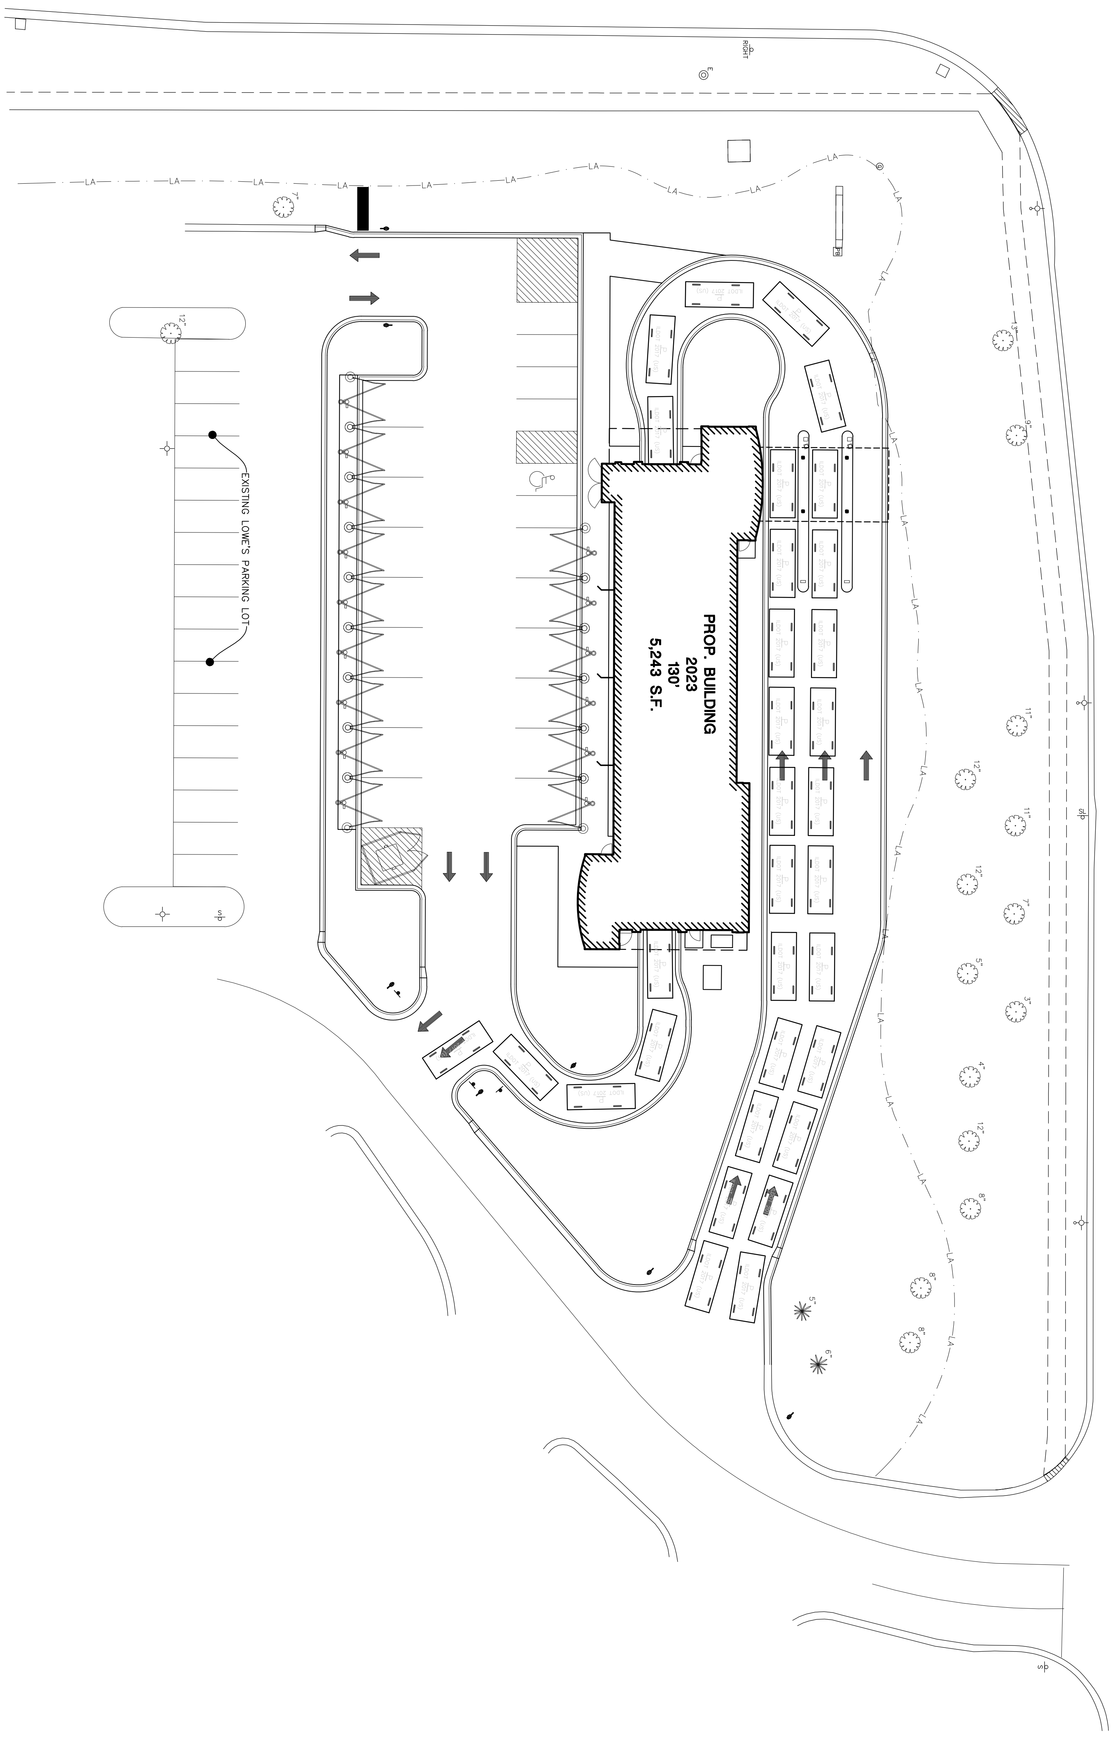

© 2023 MANHARD CONSULTING, ALL RIGHTS RESERVED

CHR.NVL01

EX.

SHEET

PROJ. MGR.:	SMS
PROJ. ASSOC.:	AJS
DRAWN BY:	AJS
DATE:	08/09/23
SCALE:	1"=20'

TOMMY'S EXPRESS CAR WASH

NAPERVILLE, ILLINOIS

CAR STACKING EXHIBIT

Manhard CONSULTING
700 Springer Drive, Lombard, IL 60148 ph:630.691.8500 fx:630.691.8585 manhard.com
Civil Engineers • Surveyors • Water Resource Engineers • Water & Wastewater Engineers
Construction Managers • Environmental Scientists • Landscape Architects • Planners

DATE	REVISIONS	DRAWN BY

####