CITY OF NAPERVILLE
Address: 1532 N Aurora Road
Last Revision Date: 7/7/2025
Approval Date: 10/13/2025
APPROVED

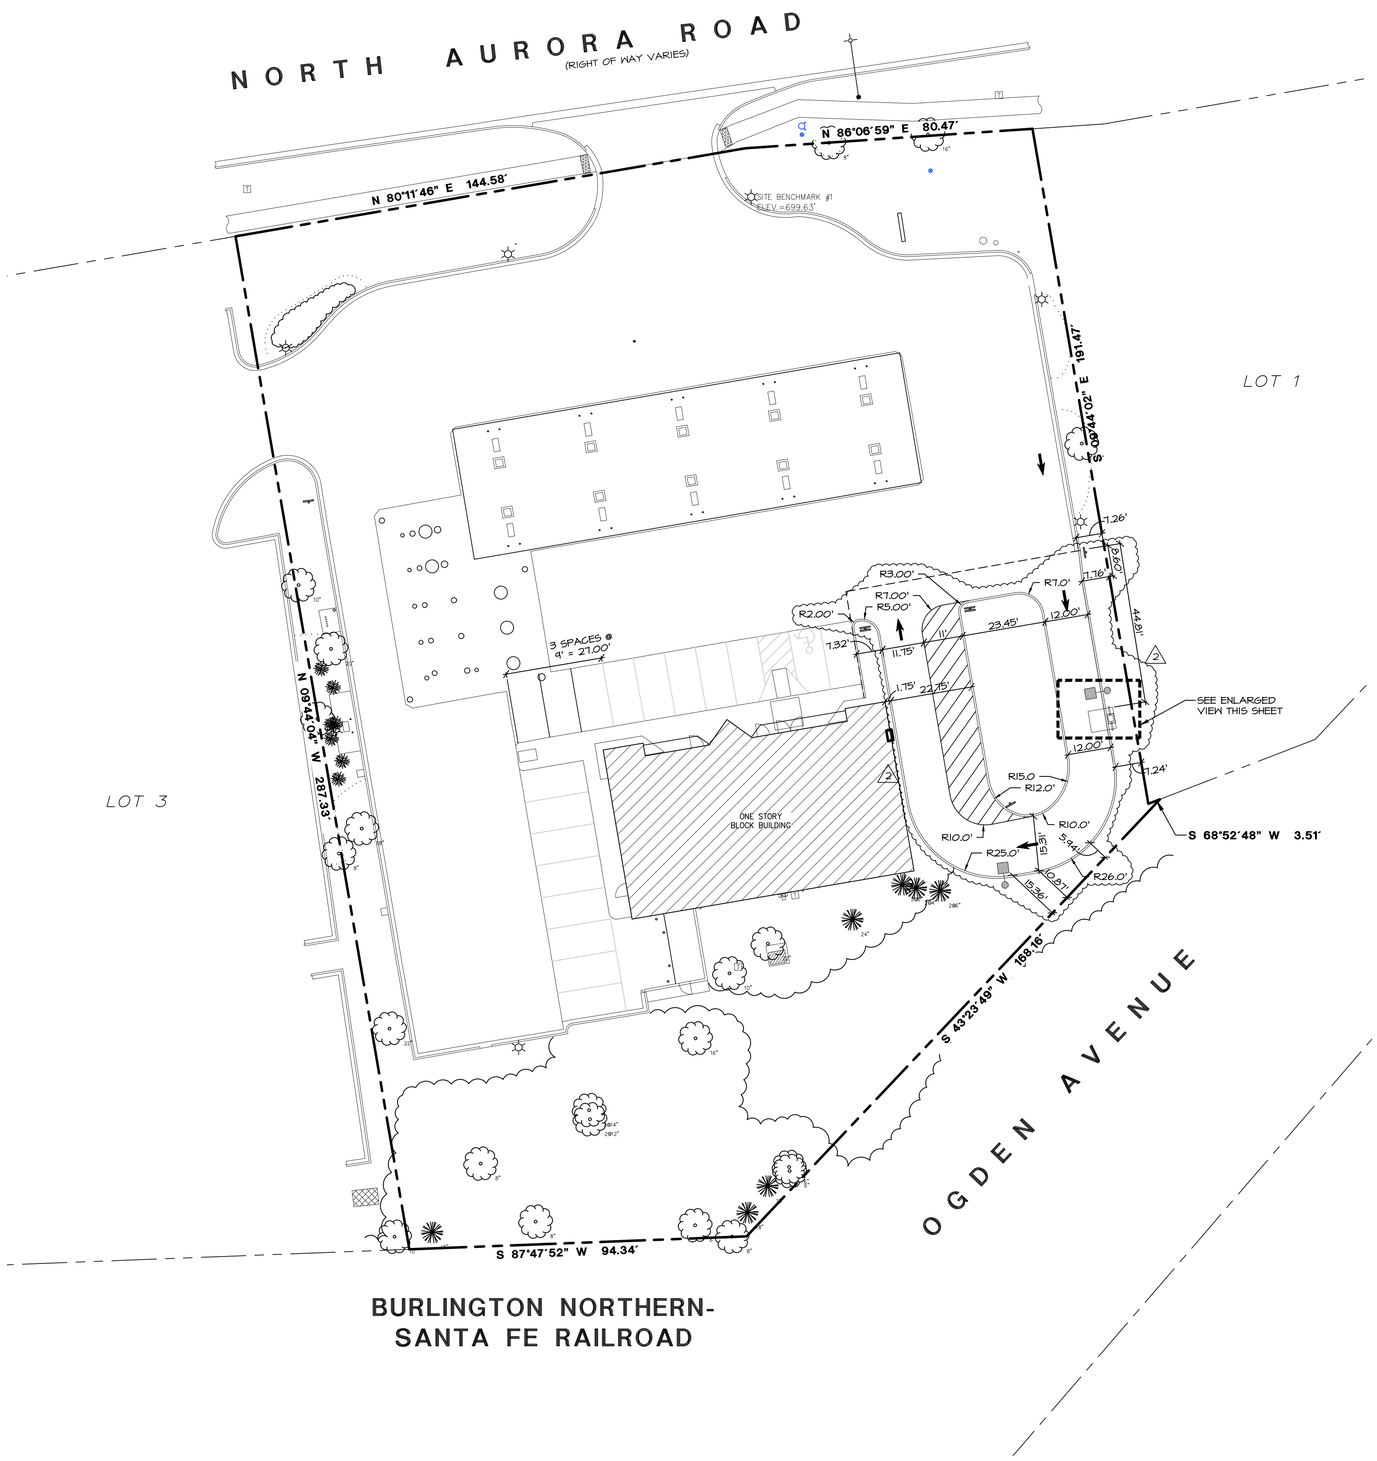

SITE GEOMETRIC NOTES:

A. EXISTING CONDITIONS AND TOPOGRAPHY SHOWN REPRESENTS SITE CONDITIONS PER THE BOUNDARY AND TOPOGRAPHIC SURVEY LAST DATED 06-12-25, PREPARED BY W-T GROUP. CONTRACTOR SHALL FIELD VERIFY EXISTING ELEVATIONS AND CONDITIONS (INCLUDING BUT NOT LIMITED TO VERIFICATION OF CONTROL AND ALL UTILITIES WHETHER DEPICTED OR NOT) PRIOR TO CONSTRUCTION AND NOTIFY ENGINEER OF ANY DISCREPANCIES.
B. ALL DIMENSIONS SHOWN ARE MEASURED FROM EDGE OF PAVEMENT TO EDGE OF PAVEMENT OR FACE OF CURB UNLESS OTHERWISE NOTED.
C. CONTRACTOR SHALL NOTIFY THE ENGINEER OF ANY DISCREPANCIES WITH THE ARCHITECTURAL PLANS.
D. SEE THE ARCHITECTURAL PLANS FOR THE DESIGN OF ALL BUILDING ENTRIES.
E. CONSTRUCTION SURVEY AND STAKEOUT SHALL BE THE RESPONSIBILITY OF THE CONTRACTOR.
F. CONTRACTOR SHALL HIRE A PRIVATE UTILITY LOCATOR TO LOCATE UTILITIES PRIOR TO CONSTRUCTION AND SHALL CONTACT THE SITE ENGINEER IF A CONFLICT EXISTS.
G. CONTRACTOR SHALL CONTACT J.U.L.I.E. (811 OR 1-800-892-0123) AND PRIVATE LOCATING SERVICE TO LOCATE ALL UNDERGROUND UTILITY LINES PRIOR TO STARTING ANY DEMOLITION AND/OR EXCAVATION. EXACT LOCATIONS OF ANY EXISTING ELECTRIC, GAS, TELEPHONE, ETC. LINES ARE UNKNOWN.
H. ASPHALT PAVEMENT MARKINGS SHALL BE MADE WITH HIGH QUALITY PAINT CONFORMING TO ARTICLE 1045.02 OF THE IDOT STANDARD SPECIFICATIONS.

PAVEMENT SECTIONS

NEW 6" CONCRETE PAVEMENT
6" PORTLAND CEMENT CONCRETE
4" CA-6

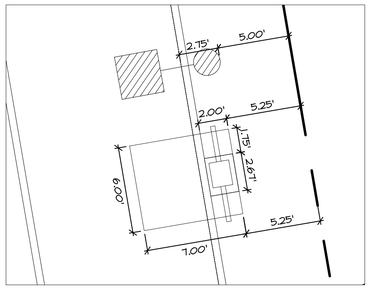

MENU BOARD
SCALE: 1"=5'

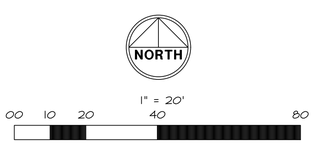

AQUATIC \ CIVIL \ MECHANICAL \ ELECTRICAL \ PLUMBING \ TELECOMMUNICATION \ STRUCTURAL \ ACCESSIBILITY CONSULTING \ DESIGN & PROGRAM MANAGEMENT \ LAND SURVEY

WT GROUP
Engineering with Precision, Place and Passion.
2000 CENTER DRIVE, STE B4111 Hoffman Estates, IL 60192
T: 224.293.0011 F: 224.293.0444
wtengineering.com
IL License No: 184.007570-0015 Expires 04.30.2027
© COPYRIGHT 2025 THE W-T GROUP, LLC

WT Group
Engineering • Design • Consulting

DRIVE THRU IMPROVEMENTS
FOR THORNTONS GAS STATION
1532 N. AURORA ROAD
NAPERVILLE, ILLINOIS 60563

CIMA DEVELOPERS
30W180 BUTTERFIELD ROAD
WARRENVILLE, IL 60555

ISSUE

TO		DATE
TO CLIENT		7-7-25
PER CITY	1	9-12-25
PER CITY	2	10-13-25

CHECK:JG
DRAWN:TEP
JOB: C250036

C-2.0
SITE GEOMETRIC PLAN

EXHIBIT D