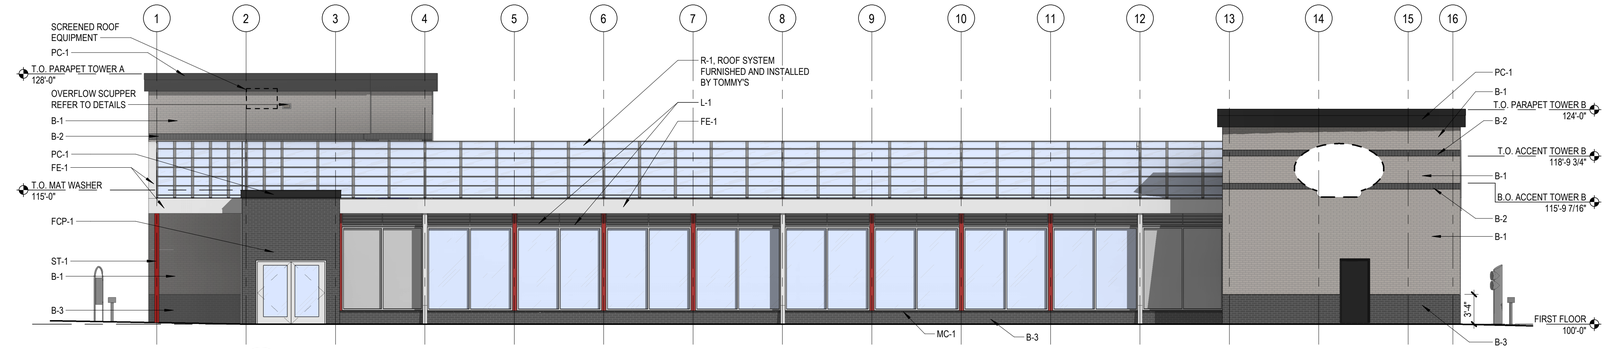

3 SOUTH ELEVATION
A101 1/8" = 1'-0"

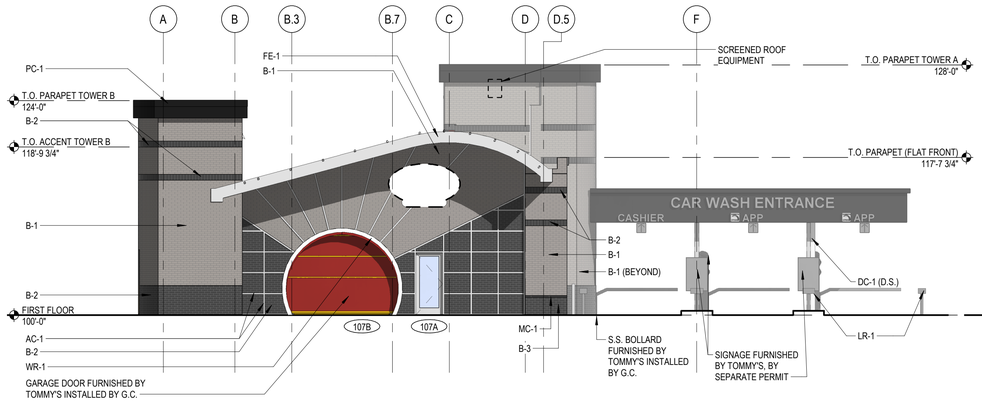

2 EAST ELEVATION - EXIT END
A101 1/8" = 1'-0"

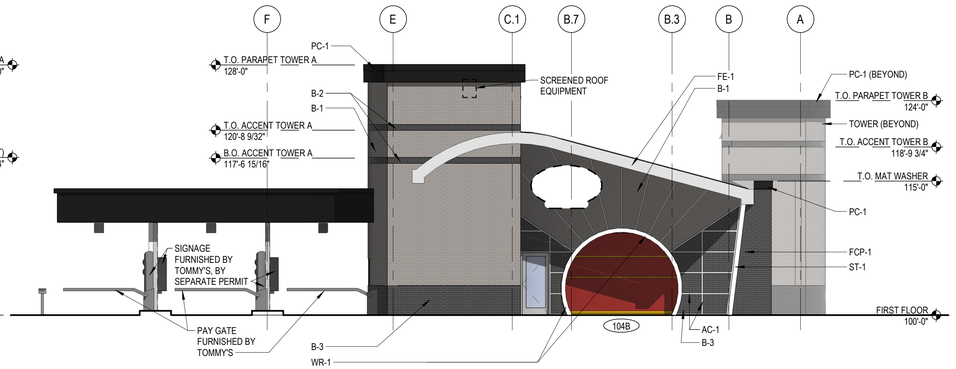

4 WEST ELEVATION - ENTRY END
A101 1/8" = 1'-0"

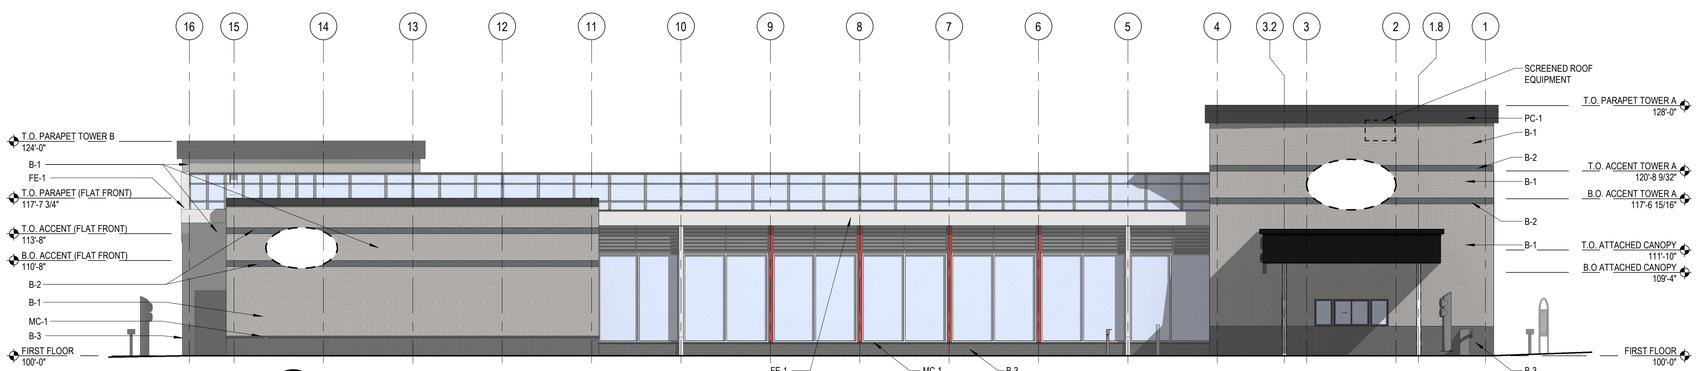

1 NORTH ELEVATION
A101 1/8" = 1'-0"

B-2/B-3: CHARCOAL

B-1: STONE GRAY (TYP)

PC-1
METAL FINISH

M-1: SPLIT-FACE CMU

RAL 3001 (RED)
EXPOSED STEEL COLUMN

FCP-1
NICHIHA ARCHITECTURAL
BLOCK - GRAY

TAG	MATERIAL	MANUFACTURER	DESCRIPTION	COLOR	FURNISHED BY	INSTALLED BY
ST-1	STRUCTURAL STEEL	RBI	POWDER COATED STRUCTURAL STEEL	RAL 3001	TOMMY'S	TOMMY'S
MP-1	PROFILED ALUMINUM METAL PANEL	ATAS	ATAS 7.2 BWR360 BELVEDERE	SILVERSMITH	TOMMY'S	S.C.
B-1	BRICK	GLEN-GERY	KLAYCOAT; STANDARD MODULAR; RUNNING BOND	STONE GRAY	TOMMY'S	S.C.
B-2	BRICK	GLEN-GERY	KLAYCOAT; STANDARD MODULAR; SOLDIER COURSE	CHARCOAL	TOMMY'S	S.C.
B-3	BRICK	GLEN-GERY	KLAYCOAT; STANDARD MODULAR; RUNNING BOND	CHARCOAL	TOMMY'S	S.C.
MC-1	BRICK	GLEN-GERY	KLAYCOAT; STANDARD MODULAR; ROWLOCK/BOND	CHARCOAL	G.C.	S.C.
AB-1	PREFIN. ALUM. ACCENT BANDING	ATAS	ATAS FLAT SHEET	BLACK	TOMMY'S	S.C.
PC-1	PREFIN. ALUM. PARAPET CORNICE	ARCONIC	REYNOBOND COMPOSITE PANELS	NIGHTFALL METALLIC	TOMMY'S	S.C
AC-1	PREFIN. ALUM. CLOSURE CAPS	TUBELITE	TUBELITE 200 SERIES CURTAINWALL	CLEAR ANNODIZED	TOMMY'S	S.C
SF01, SF02, SF03	PREFIN. ALUM. STOREFRONT WITH INSULATED GLASS	KAWNEER	1" INSULATED GLASS LOW-E	CLEAR ANNODIZED	S.C.	S.C

TAG	MATERIAL	MANUFACTURER	DESCRIPTION	COLOR	FURNISHED BY	INSTALLED BY
SF04	PREFIN. ALUM. STOREFRONT WITH METAL PANEL INFILL	KAWNEER/ CITADEL	1" GLAZE GUARD 1000 WR+ PANEL INFILL, SEE DETAIL ON A602	CLEAR ANNODIZED FRAMES/EBONY INFILL PANELS	S.C.	S.C.
SF05	PREFIN. ALUM. STOREFRONT WITH INSULATED GLASS	KAWNEER	1" INSULATED GLASS LOW-E	MATCH RAL 3001 COLOR	S.C.	S.C.
DC-1	PREFINISHED ALUMINUM	ALPOLIC	4MM MCM PANELS DOWNSPOUT COVER	METALLIC SILVER	TOMMY'S	TOMMY'S
LR-1	LICENSE PLATE READER	TOMMY'S	BOLLARD	STAINLESS STEEL	TOMMY'S	G.C.
WR-1	PREFIN. ALUM. COMPOSITE PANELS	CITADEL	MCM WRAP COVER FOR STEEL RING	CLEAR ANNODIZED	TOMMY'S	G.C.
FE-1	FASCIA / EAVE	ALPOLIC	4MM MCM PANELS AT EAVES AND FASCIA	METALLIC SILVER	TOMMY'S	TOMMY'S
L-1	PREFIN. ALUM LOUVER	RUSIKIN	DRAINABLE LOUVER	CLEAR ANNODIZED	TOMMY'S	TOMMY'S
R-1	ACRYLIC ROOF SYSTEM	ACRYLITE	DRAINABLE ACRYLIC ROOF SYSTEM	COOL BLUE	TOMMY'S	TOMMY'S

EXTERIOR BUILDING ELEVATION MATERIAL CALCULATION

NORTH BUILDING ELEVATION — REQUIREMENTS MET

BRICK	MTL CLADDING	EXPOSED STL.	RED COLOR	ROOF MATER.	WDW/DOOR	MTL. LOUVERS	TOTALS
1489.2 SF (86.5%)	209.9 SF (12.1%)	42.3 SF (2.4%)	42.3 SF (2.4%)	745.6 SF (55.1%)	679.3 SF (55.1%)	202.5 SF (55.1%)	3,368.8 SF (100.0%)
						EXCLUDED MATERIALS	1,627.4 SF (48.3%)
						RED COLORED MATERIALS	42.3 SF (2.4%)
						INCLUDED MATERIALS	1,741.4 SF (51.7%)

EAST BUILDING ELEVATION — REQUIREMENTS MET

BRICK	MTL CLADDING	EXPOSED STL.	RED COLOR	ROOF MATER.	WDW/DOOR	MTL. LOUVERS	TOTALS
873.1 SF (83.0%)	178.9 SF (17.0%)	0.0 SF (0.0%)	110.5 SF (9.3%)	0.0 SF (0.0%)	131.5 SF (100.0%)	0.0 SF (0.0%)	1,183.5 SF (100.0%)
						EXCLUDED MATERIALS	131.5 SF (11.1%)
						RED COLORED MATERIALS	110.5 SF (9.3%)
						INCLUDED MATERIALS	1,052.0 SF (88.9%)

SOUTH BUILDING ELEVATION — REQUIREMENTS MET

BRICK	MTL CLADDING	EXPOSED STL.	RED COLOR	ROOF MATER.	WDW/DOOR	MTL. LOUVERS	TOTALS
1102.7 SF (75.0%)	311.0 SF (21.0%)	58.2 SF (4.0%)	58.2 SF (4.0%)	790.2 SF (41.7%)	963.3 SF (50.8%)	142.5 SF (7.5%)	3,367.9 SF (100.0%)
						EXCLUDED MATERIALS	1,896.0 SF (56.3%)
						RED COLORED MATERIALS	58.2 SF (4.0%)
						INCLUDED MATERIALS	1,471.9 SF (43.7%)

WEST BUILDING ELEVATION — REQUIREMENTS MET

BRICK	MTL CLADDING	EXPOSED STL.	RED COLOR	ROOF MATER.	WDW/DOOR	MTL. LOUVERS	TOTALS
885.2 SF (83.3%)	178.0 SF (16.7%)	0.0 SF (0.0%)	98.8 SF (8.4%)	0.0 SF (0.0%)	119.8 SF (100.0%)	0.0 SF (0.0%)	1,183.0 SF (100.0%)
						EXCLUDED MATERIALS	119.8 SF (10.1%)
						RED COLORED MATERIALS	98.8 SF (8.4%)
						INCLUDED MATERIALS	1,063.2 SF (43.7%)

DATE:	08/07/2023
PROJECT NO:	23-012
DRAWN BY:	ZF
CHECKED BY:	BC
REVISIONS:	

COPYRIGHT © DESIGN RESOURCES GROUP

TOMMY CAR WASH SYSTEMS

1440 IL ROUTE 49
NAPERVILLE, IL 60014

P3072

Illinois Design Firm
Registration # 184008547-0001

NOT FOR CONSTRUCTION

CHRISTIANSON COMPANIES
PH. (701) 281-9500
FAX (701) 281-9501
4609 33RD AVE. S.
SUITE 400
FARGO, ND 58104

PRG DESIGN
PH. (701) 499-0212
FAX (701) 281-9501

SHEET DESCRIPTION:
EXTERIOR ELEVATIONS (COLORED)

Sheet
A202