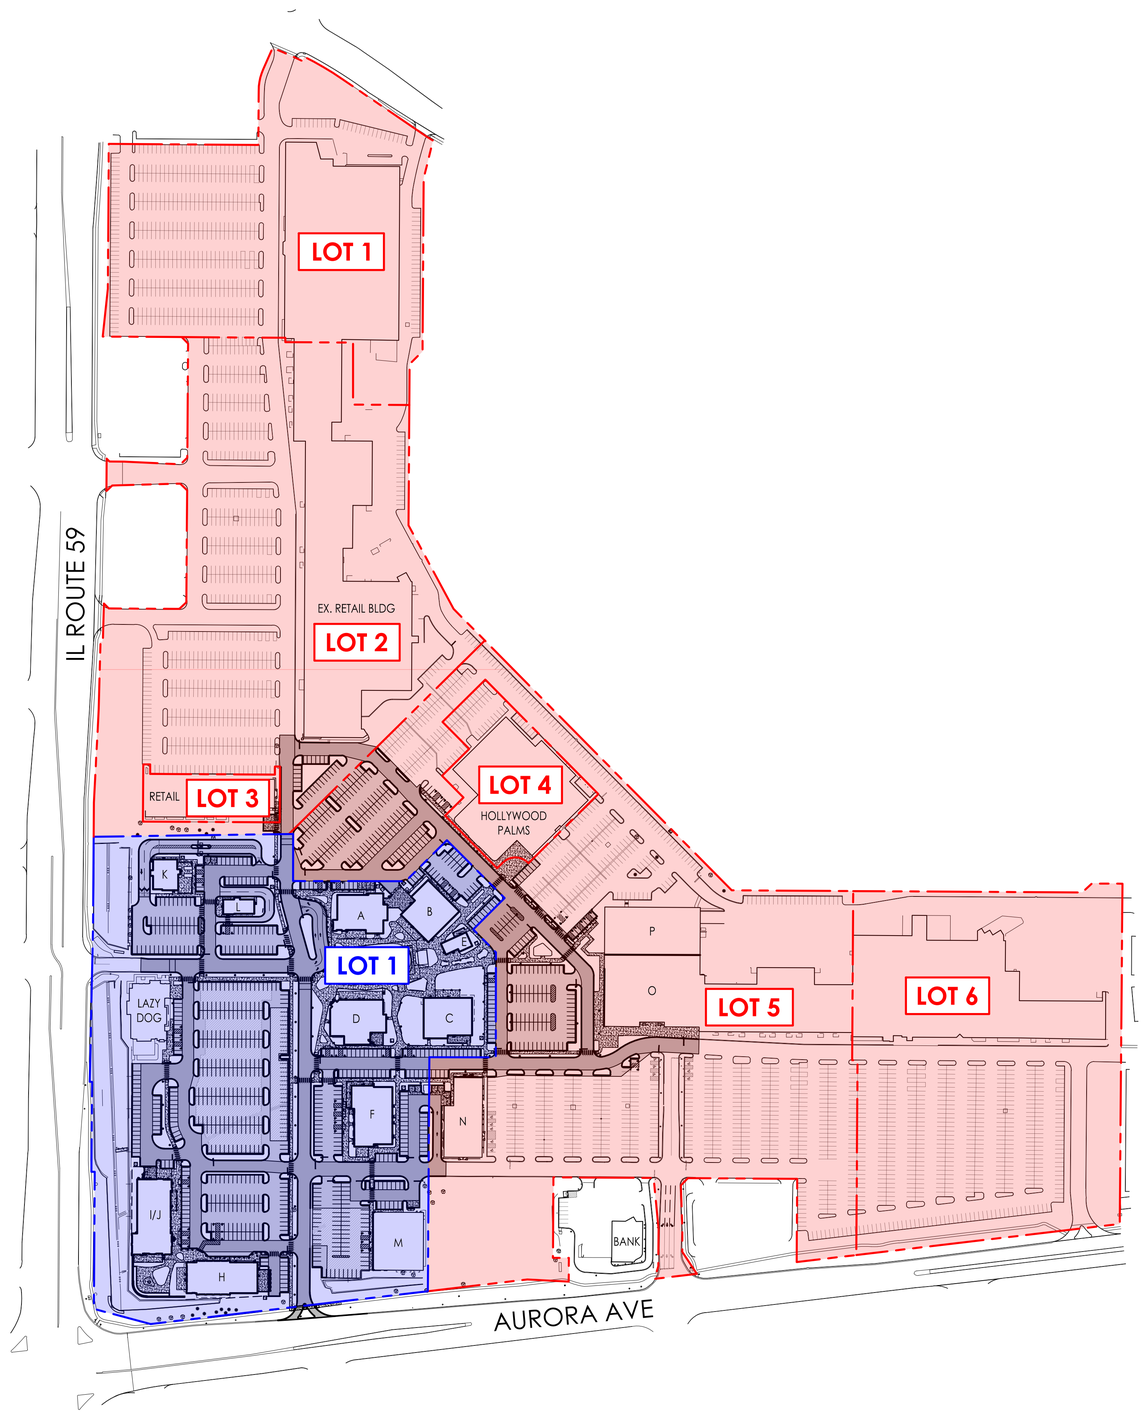

LEGEND:

LOT # — WESTRIDGE LOT

LOT # — HERITAGE SQUARE LOT

0 75' 150' 300'

Scale: 1"=150'

NELSON

Nelco Architecture, Inc.

a licensed affiliate

Illinois Design Firm Registration Number: 184003435

30 West Monroe Street - Suite 200
Chicago, IL 60603-2409
Phone: (312) 263-6605
(312) 276-4340
Vince Duet
T: 215.825.6620 E: vduet@nelsonww.com

Client
Brixmor Property Group
Andrew Balzer
8700 W. Bryn Mawr Avenue, Ste. 1000S
Chicago, IL 60631
T: 874.272.9800 E: andrew.balzer@brixmor.com

Landscape Architect
Confluence
Craig Soncrant
307 N. Michigan Avenue, Ste. 601
Chicago, IL 60601
T: 872.762.8110 E: csoncrant@thinkconfluence.com

MEP Engineer
The Engineering Studio
Chris Rohan
701 Lee Street, Unit 510
Des Plaines, IL 60016
T: 847.795.8810 E: crohan@engineeringstudio.com

Structural Engineer
TGRWA Structural Engineers
Jessica Dineen
600 W. Van Buren Street, Ste. 900
Chicago, IL 60607
T: 631.559.6800 E: JDineen@tgrwa.com

Civil
RTM Engineering Consultants
Scott Digilio
200 W. Monroe Street, Site. 1750
Chicago, IL 60606
T: 847.650.8007 E: scott.digilio@rtmec.com

Legal
Dykema
Andrew Scott
10 S. Wacker Drive, Ste. 2300
Chicago, IL 60606
T: 312.627.8325 E: apscott@dykema.com

Environmental Graphics
Selbert Perkins Design
Chris Wong
2 N. Riverside Plaza, Ste. 1475
Chicago, IL 60606
T: 312.876.1839 E: cwong@selbertperkins.com

Consultant:

Description:	No:	By:	Date:
FOR REVIEW	0	RTM	09.22.2022
REVISION PER P&Z MEETING	1	RTM	02.24.2023
SITE PLAN & PROP. BNDY UPDATES	2	RTM	06.21.2023
SITE PLAN UPDATES	3	RTM	08.24.2023
SITE PLAN UPDATES	4	RTM	09.21.2023
SITE PLAN UPDATES	5	RTM	10.19.2023
SITE PLAN UPDATES	6	RTM	10.26.2023

BRIXMOR® Property Group

Client:

Block 59

404 S. State Route 59
Naperville, IL 60540

Project Title & Address:

PARKING & PROPERTY EXHIBIT: PROPOSED CONDITIONS

Sheet Title:

Seal:

Proj. No: 21.0004060.000 Approved By: VPD

Sheet Number: C2.0 6

ALL DIMENSIONS AND CONDITIONS MUST BE CHECKED AND VERIFIED ON SITE BY THE CONTRACTOR AND SUB-CONTRACTORS PRIOR TO PERFORMING THE WORK. THE PROJECT MANAGER SHALL BE NOTIFIED IN WRITING OF ANY DISCREPANCIES PRIOR TO PROCEEDING WITH THE WORK.
© NELSON WORLDWIDE, LLC 2022 ALL RIGHTS RESERVED

User: tone.roehk File: J:\2021\21.BRX.C02 Block 59 - Naperville\09 DESIGN DRAWING\02-SHEETS\SITE-LOT EXHIBITS - 2023-06-21.dwg Time: Oct 26, 2023 - 2:26pm

EXHIBIT B