C1 FRONT ELEVATION
1/4" = 1'-0"

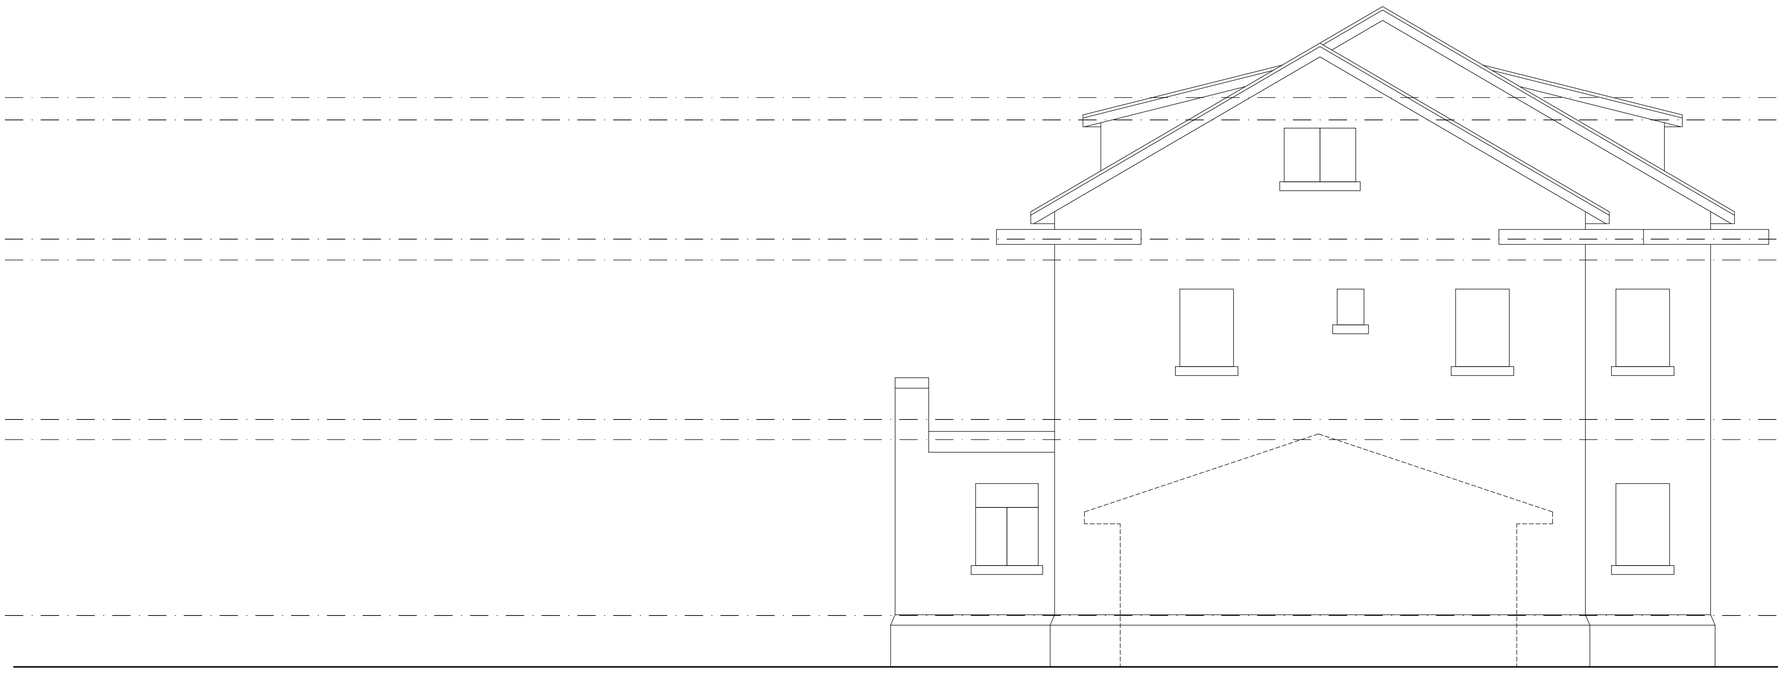

A1 LEFT SIDE ELEVATION
1/4" = 1'-0"

ARCHITECT
Craftstone Architects, Inc
14150 S. Route 30, Suite 201
Plainfield, Illinois 60544
P: (815) 609-1997 F: (815) 327-8827
www.CraftstoneArchitects.com
Professional Design Firm #: 184-005597

BUILDER
DJK CUSTOM HOMES
WWW.DJKHOMES.COM
DESIGNER
DJK CUSTOM DESIGN
P: 630.360.1953
F: 815.436.7604

Seal

NOT FOR CONSTRUCTION
NOT FOR PERMIT

08-05-2020 | 11-30-2020
DATE | EXPIRES

DATE	ISSUANCE
08-05-2020	EXISTING PLANS & ELEVATIONS

Heritage Place Mansion Remodel
Naperville, IL 60540

EXTERIOR ELEVATIONS-FRONT & LEFT SIDE

DRAWN BY:
EAO

CHECKED BY:
MAB

PROJECT NUMBER:
2004025B

SHEET NUMBER:
A1.10

OF 7 SHEETS

© 2020 by Craftstone Architects, Inc.

2004025B-A1.10.DWG
Attached: 2004025B-DJK_SKATER Single Pane | 2004025B-ELEV | 2004025B-Keynotes Elevation [4=] DJK_Homes_web_logo_3w 2020-02.png | 2
Plotted: 08-05-2020@11:46pm (CAD Ver 23.1s (LMS Tech))
Base file: 2004025B-A1.10.dwg

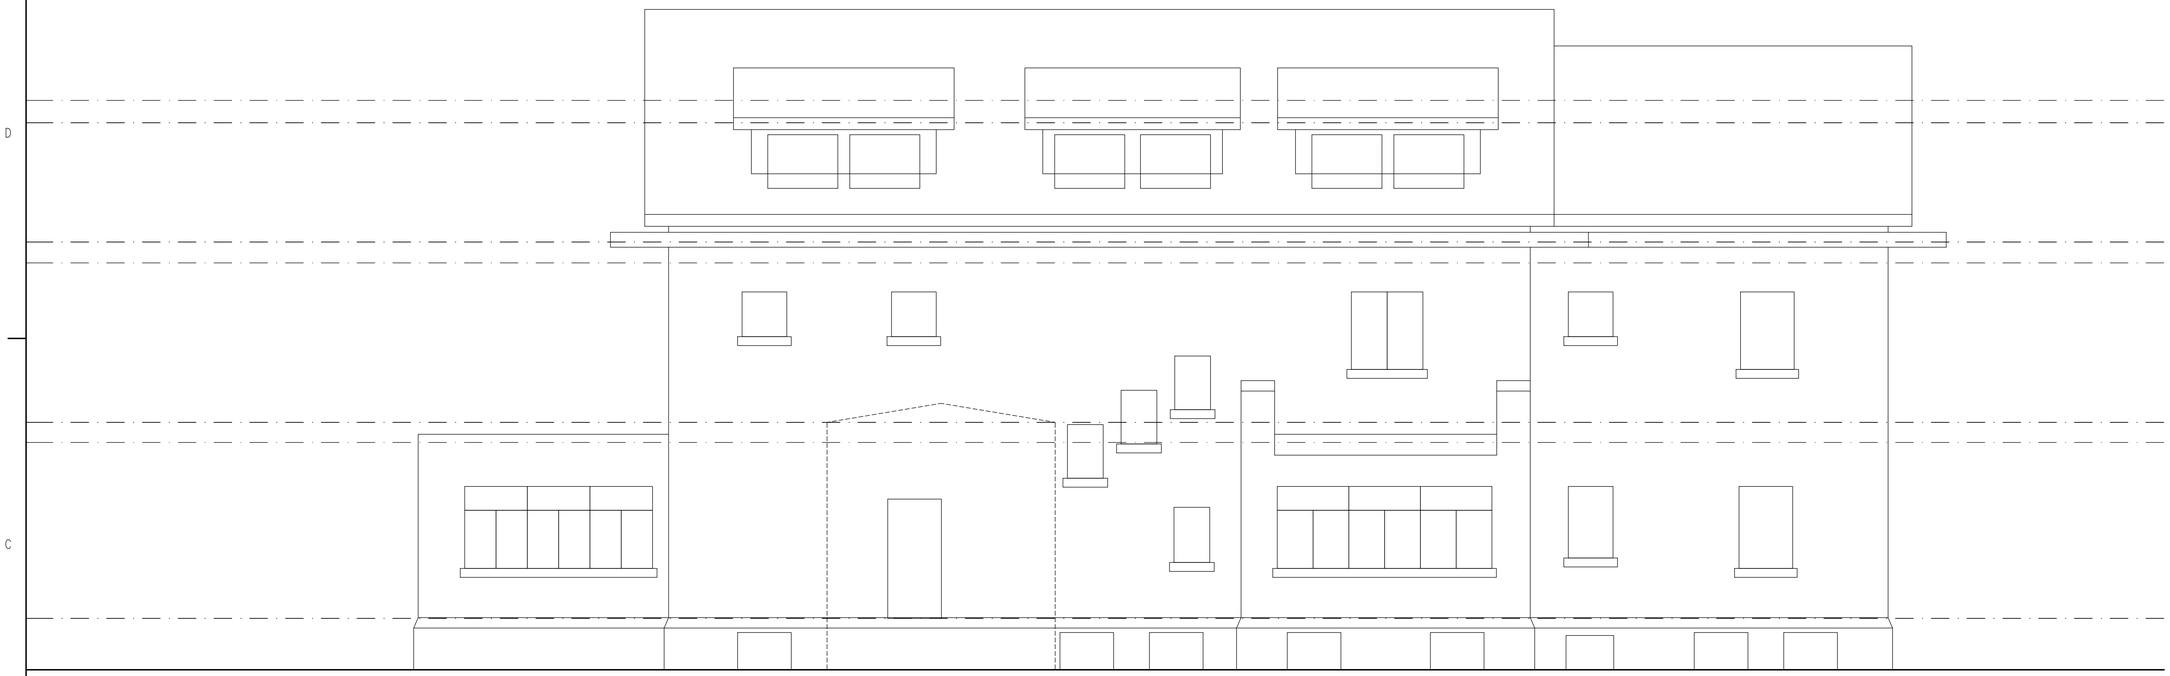

C1 REAR ELEVATION
1/4" = 1'-0"

A1 RIGHT SIDE ELEVATION
1/4" = 1'-0"

ARCHITECT
Craftstone Architects, Inc
14150 S. Route 30, Suite 201
Plainfield, Illinois 60544
P: (815) 609-1997 F: (815) 327-8827
www.CraftstoneArchitects.com
Professional Design Firm #: 184-005597

BUILDER
DJK CUSTOM HOMES
WWW.DJKHOMES.COM
DESIGNER
DJK CUSTOM DESIGN
P: 630.360.1953
F: 815.436.7604

Seal

NOT FOR CONSTRUCTION
NOT FOR PERMIT

08-05-2020 | 11-30-2020
ISSUED | EXPIRES

DATE	ISSUANCE
08-05-2020	EXISTING PLANS & ELEVATIONS

Heritage Place Mansion Remodel
Naperville, IL 60540

EXTERIOR ELEVATIONS-REAR & RIGHT SIDE

DRAWN BY: EAO
CHECKED BY: MAB

PROJECT NUMBER: 2004025B

SHEET NUMBER: A1.20

OF 7 SHEETS

© 2020 by Craftstone Architects, Inc.

Attached: I:\2004025B-DJK_SKATING Single Plan\ | 2004025B-ELEV | 2004025B-Keynotes Elevation [v1] DJK_Homes_web_logo_3.dwg - 2020-10.png | I>
Plotted: 08-05-2020@11:46pm (CAD Ver:23.1s (LMS Tech))
Plotted By: EAO
Plotter: dwg To PDF.pc3
Paper Size: 30x42in (ARCH D)

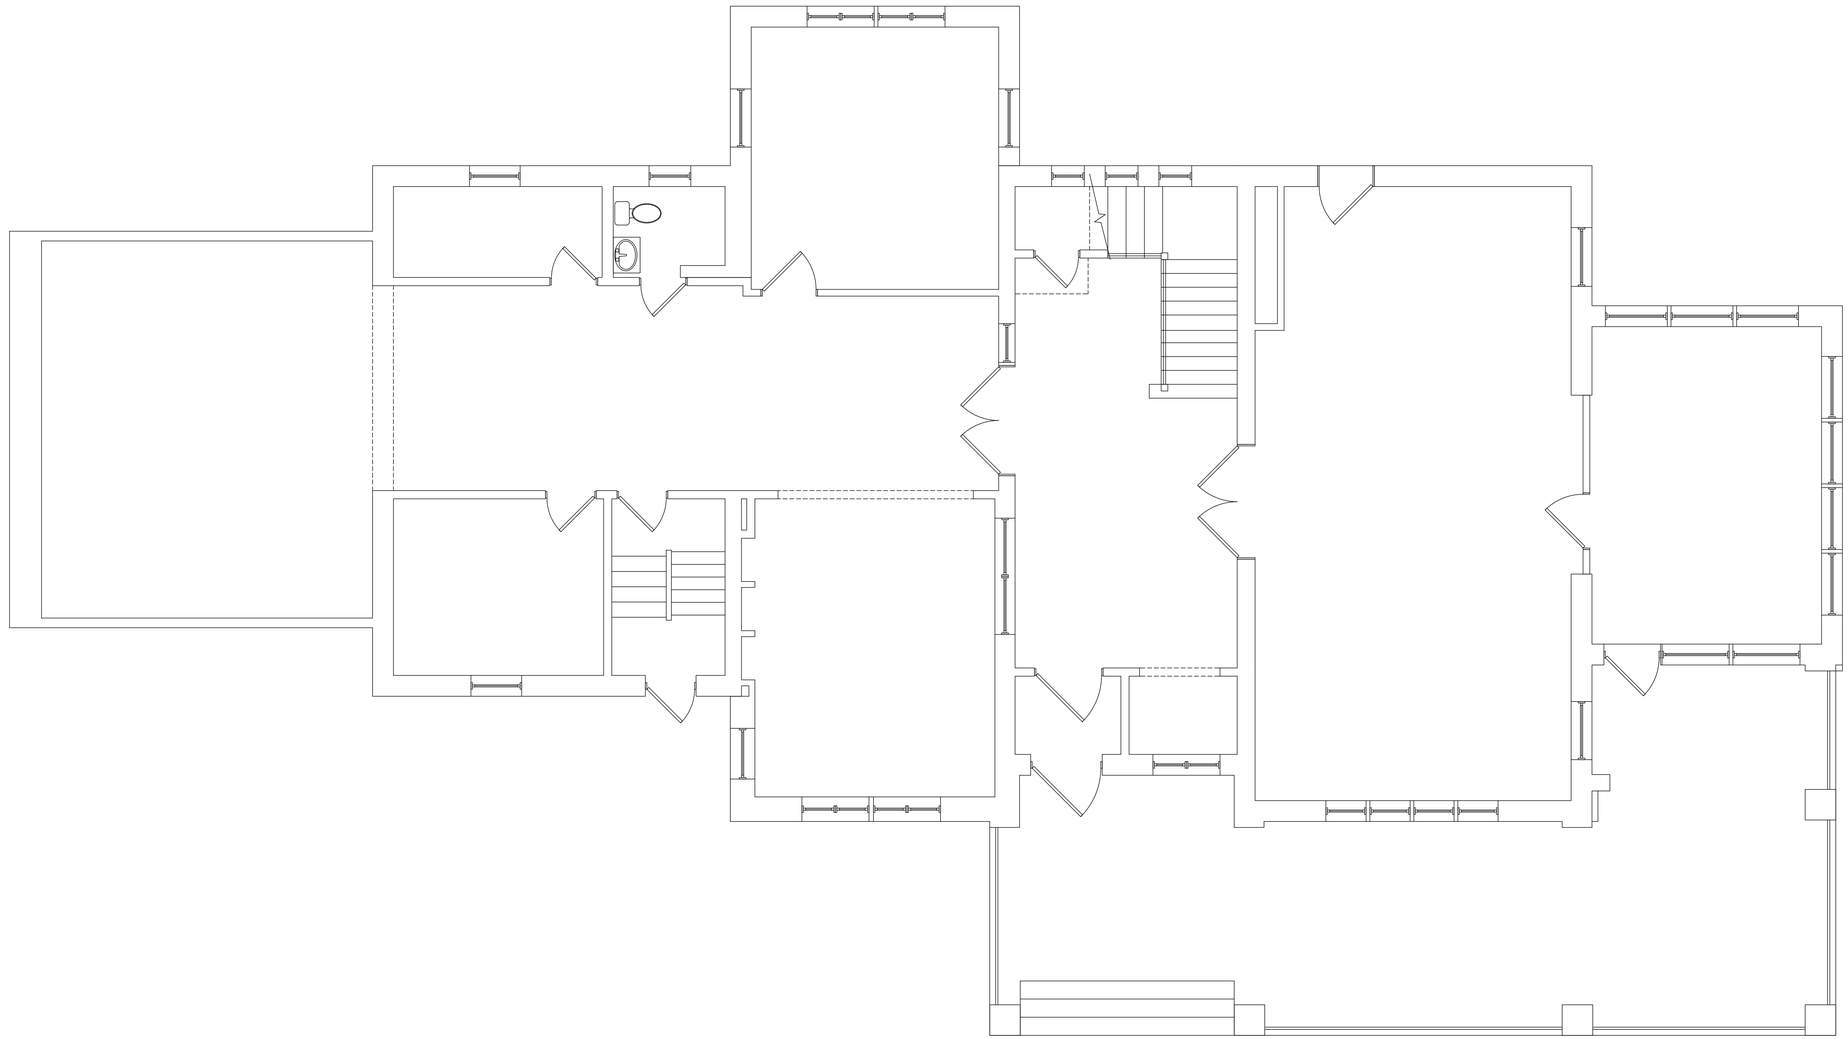

A1 FIRST FLOOR PLAN
1/4" = 1'-0"

NORTH

ARCHITECT
Craftstone Architects, Inc
14150 S. Route 30, Suite 201
Plainfield Illinois 60544
P: (815) 609-1997 F: (815) 327-8827
www.CraftstoneArchitects.com
Professional Design Firm #: 184-005597

DESIGNER
DJK CUSTOM DESIGN
P: 630.360.1953
F: 815.436.7604

BUILDER
DJK CUSTOM HOMES
WWW.DJKHOMES.COM

Seal

NOT FOR CONSTRUCTION
NOT FOR PERMIT

08-05-2020 | 11-30-2020
ISSUED | EXPIRES

DATE	ISSUANCE
08-05-2020	EXISTING PLANS & ELEVATIONS

Heritage Place Mansion Remodel
Naperville, IL 60540

FIRST FLOOR PLAN

DRAWN BY: EAO
CHECKED BY: MAB

PROJECT NUMBER: 2004025B

SHEET NUMBER: A1.30

OF 7 SHEETS

© 2020 by Craftstone Architects, Inc.

2004025B-A1.30.DWG

Attached: 2004025B_Exh_3BuildRFA Design Plans | 2004025B_Plan01 | x-ref Exh_Homes_with_logo_1a • 2020-10.dwg | I>
Plotted: 08-05-2020 1:46pm (AD0 Ver:23.1s (LMS Tech))
Plotter Rev: 2020-10.1 by
Plotter Rev: 2020-10.1 by

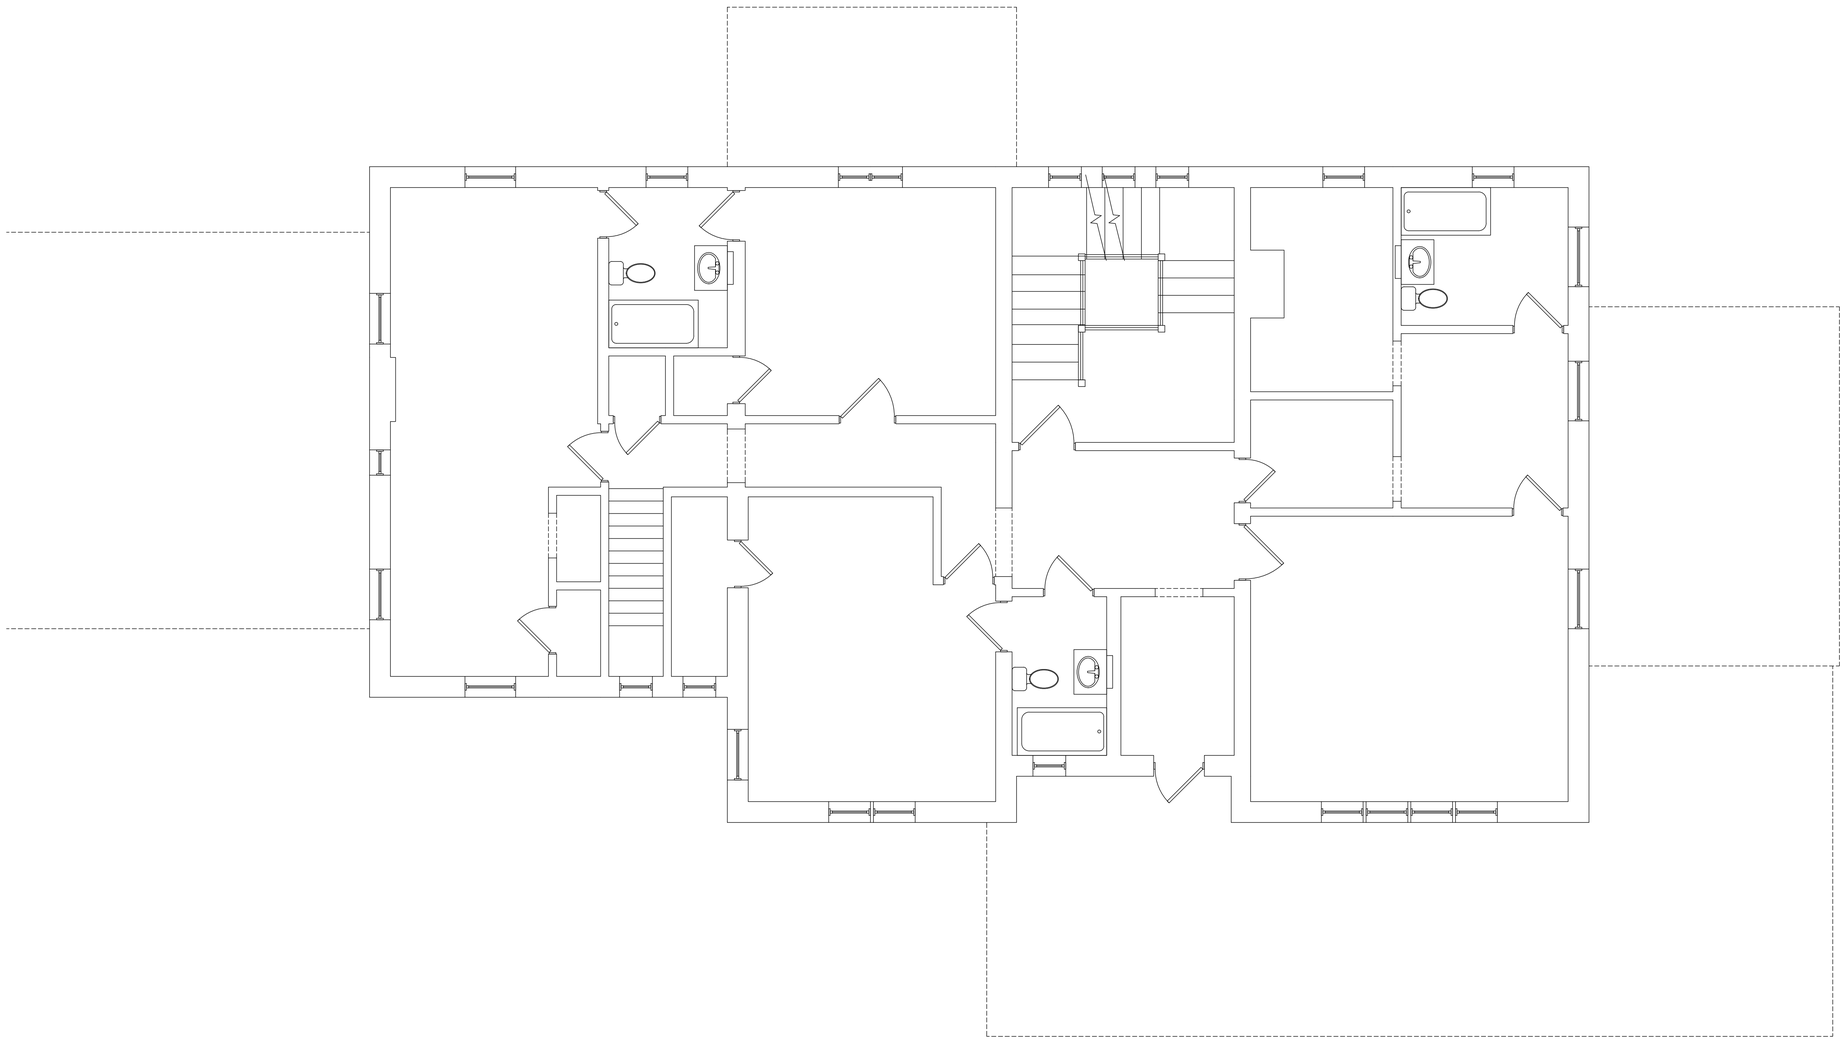

A1 FIRST FLOOR PLAN
1/4" = 1'-0"

NORTH

ARCHITECT
Craftstone Architects, Inc
14150 S. Route 30, Suite 201
Plainfield, Illinois 60544
P: (815) 609-1997 F: (815) 327-8827
www.CraftstoneArchitects.com
Professional Design Firm #: 184-005597

BUILDER
DJK CUSTOM HOMES
WWW.DJKHOMES.COM

DESIGNER
DJK CUSTOM DESIGN
P: 630.360.1953
F: 815.436.7604

Seal

NOT FOR CONSTRUCTION
NOT FOR PERMIT

08-05-2020 | 11-30-2020
DATE | EXPIRES

DATE	ISSUANCE
08-05-2020	EXISTING PLANS & ELEVATIONS

Heritage Place Mansion Remodel
Naperville, IL 60540

SECOND FLOOR PLAN

DRAWN BY:
EAO

CHECKED BY:
MAB

PROJECT NUMBER:
2004025B

SHEET NUMBER:
A1.40

OF 7 SHEETS

© 2020 by Craftstone Architects, Inc.

Attached: 2004025B_Set_ARCHITEK Design Docs | 2004025B-Final01 [Xref Dsk_Homes_web_logo_bw-2020-02.png | D>
Plotted: 08-05-2020@11:46pm By (ACAD Ver:23.1s (LMS Tech))
Plotter: Plotter: 2020-05-11 - 11:47 - By:
File: J:\2004025B\2004025B_A1.40.dwg

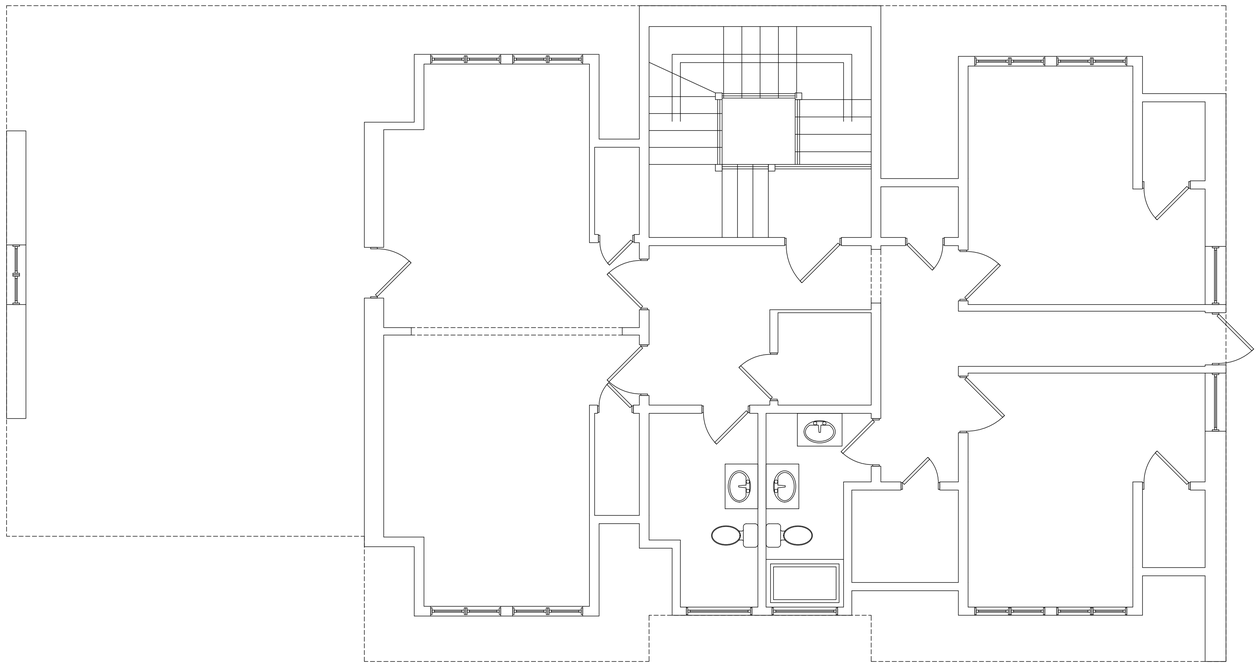

A1 ATTIC FLOOR PLAN
1/4" = 1'-0"

NORTH

ARCHITECT
Craftstone Architects, Inc
14150 S. Route 30, Suite 201
Plainfield, Illinois 60544
P: (815) 609-1997 F: (815) 327-8827
www.CraftstoneArchitects.com
Professional Design Firm #: 184-005597

BUILDER
DJK CUSTOM HOMES
WWW.DJKHOMES.COM

DESIGNER
DJK CUSTOM DESIGN
P: 630.360.1953
F: 815.436.7604

Seal

NOT FOR CONSTRUCTION
NOT FOR PERMIT

08-05-2020 | 11-30-2020
ISSUED | EXPIRES

DATE	ISSUANCE
08-05-2020	EXISTING PLANS & ELEVATIONS

Heritage Place Mansion Remodel
Naperville, IL 60540

ATTIC FLOOR PLAN

DRAWN BY: EAO
CHECKED BY: MAB

PROJECT NUMBER: 2004025B

SHEET NUMBER: A1.50

OF 7 SHEETS

© 2020 by Craftstone Architects, Inc.

Attached: 2004025B-DJK_SKA1.dwg
Plotted: 08-05-2020 1:45pm (ACAD Ver.23.1s (LMS Tech))
Plotter: PDF - ANSI C (22.00 x 17.00 Inches)
File: 2004025B-A1.50.dwg