Schedule

Symbol	Label	Image	QTY	Manufacturer	Catalog	Description	Number Lamps	Lamp Output	LLF	Input Power	Polar Plot
	SA		6	Lithonia Lighting	DSX1 LED P9 40K 80CRI T4M EGS	D-Series Size 1 Area Luminaire P9 Performance Package 4000K CCT 80 CRI Type 4 Medium External Glare Shield	1	26294	0.75	277.0702	Max: 23565cd
	W		24	Spectrum Lighting	CWS61BSQUDXT-20L-ND -GL-20L-ND-40K-EX-TDY GL WM5	Nom. 6" Diam. x 18" H Direct/Indirect Cylinder	2	1610	0.75	43.4	Max: 6814cd

Statistics

Description	Symbol	Avg	Max	Min	Max/Min	Avg/Min
Calc Zone Entire Site	+	2.3 fc	34.5 fc	0.1 fc	345.0:1	23.0:1
Calc Zone Parking Area	X	3.6 fc	5.7 fc	1.0 fc	5.7:1	3.6:1
Calc Zone Calc Zone Property Line	■	1.9 fc	4.5 fc	0.2 fc	22.5:1	9.5:1

Luminaire Locations

No.	Label	Location X	Location Y	MH	Orientation	Tilt
2	SA	6560.60	-1182.40	25.00	270.00	0.00
3	SA	6516.90	-1317.30	25.00	0.00	0.00
4	SA	6378.30	-1318.10	25.00	0.00	0.00
5	SA	6430.50	-1316.80	25.00	0.00	0.00
6	SA	6470.80	-1316.70	25.00	0.00	0.00
1	W	6416.70	-1265.60	12.50	180.00	0.00
2	W	6433.00	-1265.60	12.50	180.00	0.00
3	W	6449.20	-1263.60	8.50	180.00	0.00
4	W	6470.40	-1263.60	8.50	180.00	0.00
5	W	6485.90	-1263.60	8.50	180.00	0.00
6	W	6506.80	-1263.60	8.50	180.00	0.00
7	W	6523.30	-1265.60	12.50	180.00	0.00
8	W	6539.60	-1265.60	12.50	180.00	0.00
9	W	6542.70	-1262.50	12.50	90.00	0.00
10	W	6542.70	-1246.00	12.50	90.00	0.00
11	W	6542.70	-1234.30	8.50	90.00	0.00
12	W	6542.70	-1195.00	8.50	90.00	0.00
13	W	6413.70	-1262.10	12.50	270.00	0.00
14	W	6413.70	-1246.40	12.50	270.00	0.00
15	W	6413.70	-1233.40	8.50	270.00	0.00
16	W	6402.00	-1226.70	8.50	270.00	0.00
17	W	6401.90	-1194.80	8.50	270.00	0.00
18	W	6404.70	-1229.50	8.50	180.00	0.00
19	W	6404.70	-1191.80	8.50	0.00	0.00
20	W	6433.30	-1191.80	8.50	0.00	0.00
21	W	6461.00	-1191.80	8.50	0.00	0.00
22	W	6487.80	-1191.80	8.50	0.00	0.00
23	W	6514.00	-1191.80	8.50	0.00	0.00
24	W	6540.10	-1191.80	8.50	0.00	0.00
1	SA	6406.80	-1178.40	25.00	90.00	0.00

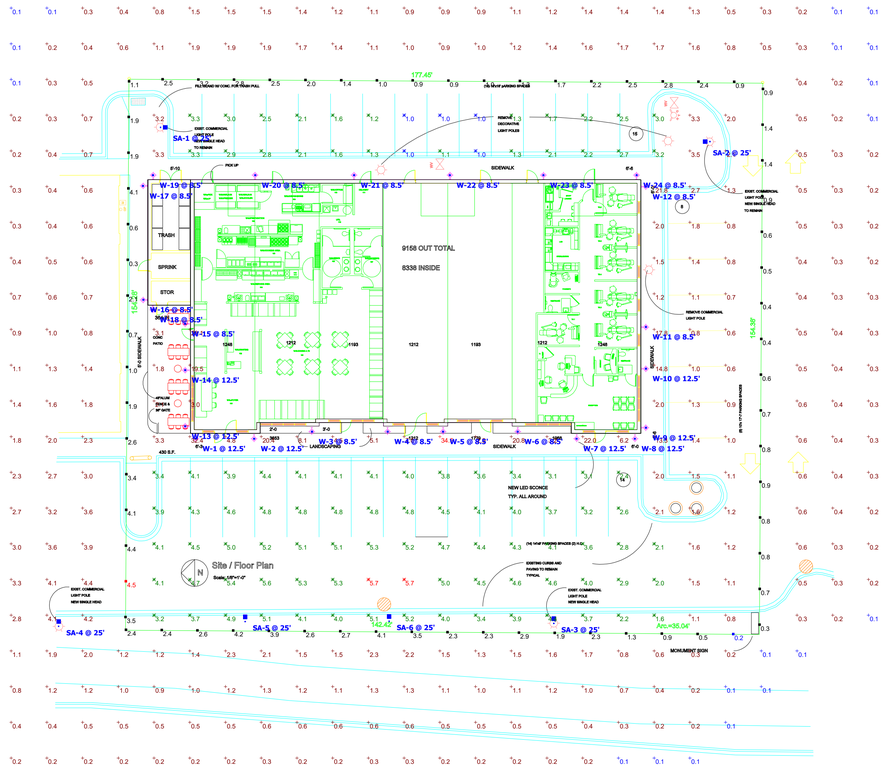

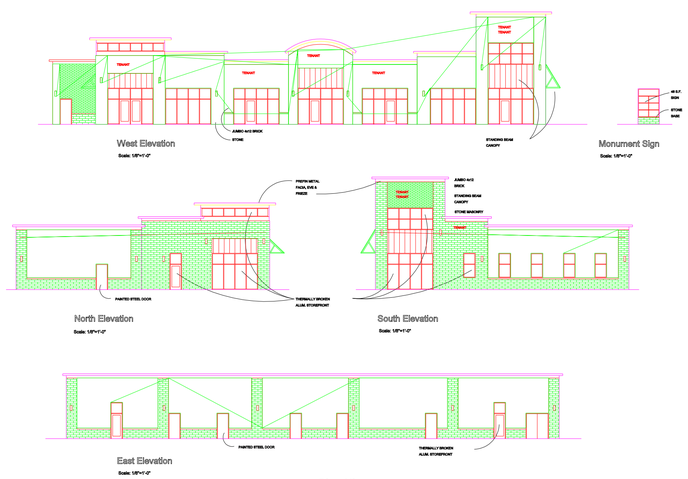

Plan View
Scale - 1" = 20ft

KSA LIGHTING & CONTROLS

1336 RT. 59
NAPERVILLE, IL

Designer
D. MIROW
Date
12/13/2022
Scale
Scale as shown
Drawing No.

Summary