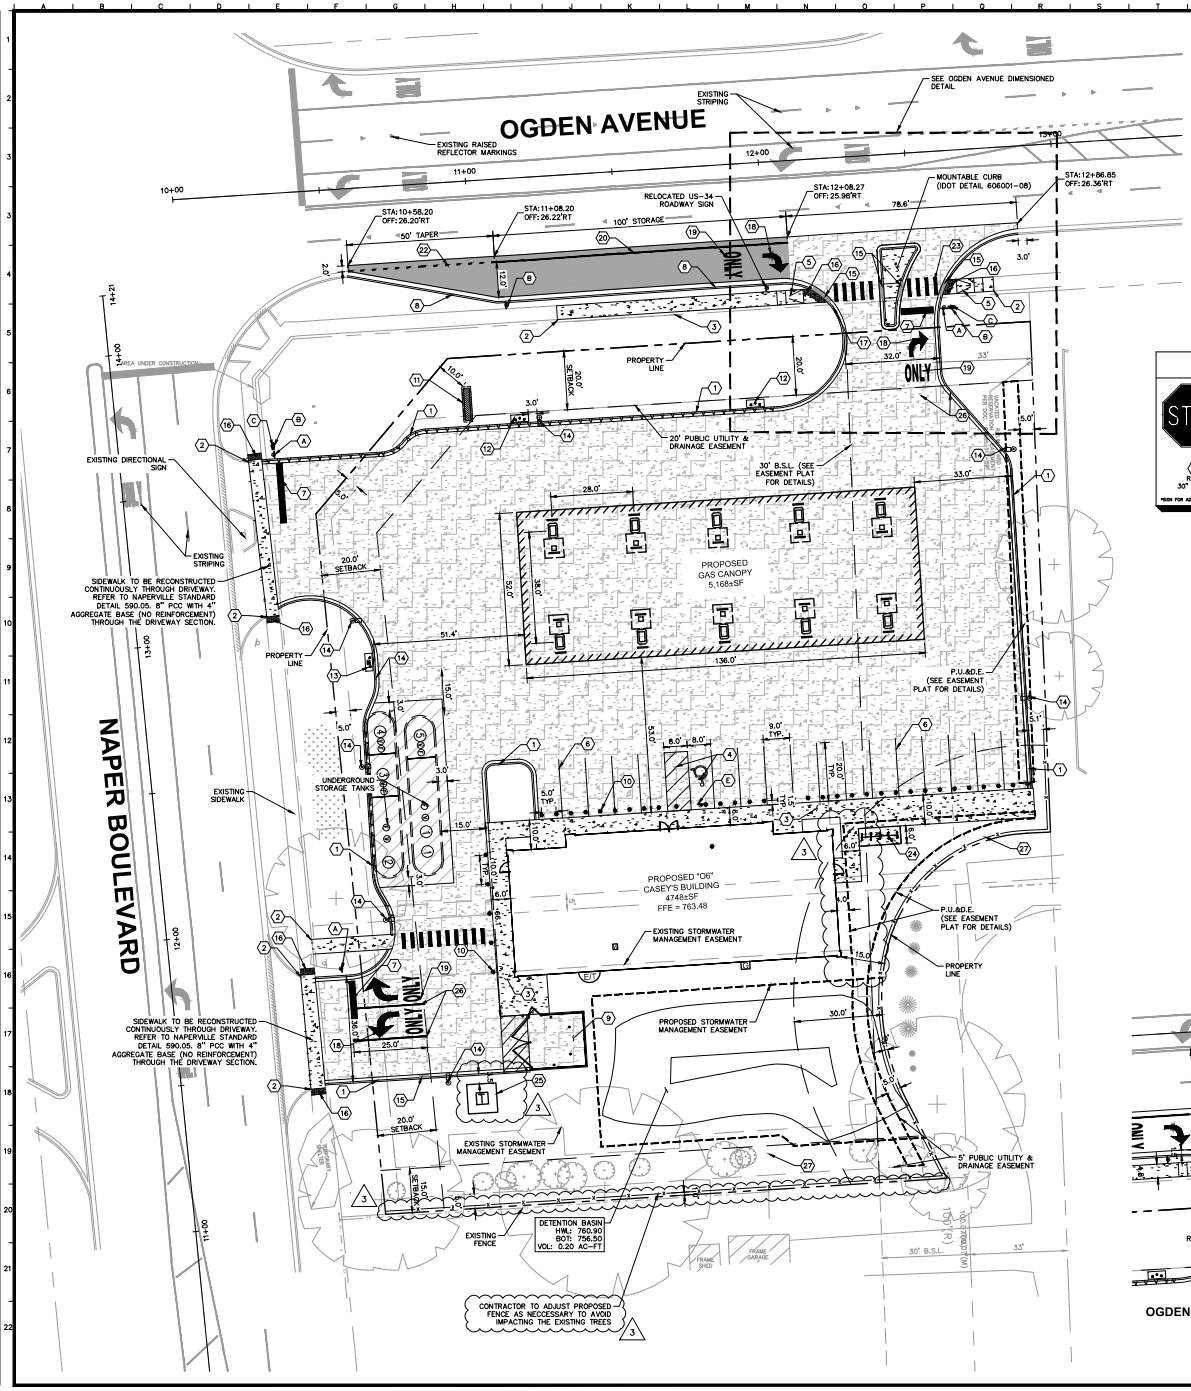

PAVING AND CURB LEGEND

- CONCRETE SIDEWALK — SEE SHEET C-601 DETAIL 1 FOR CASEY'S PAVEMENT SECTION; SEE SHEET C-604 FOR CITY OF NAPERVILLE PAVEMENT SECTION
- HEAVY-DUTY CONCRETE PAVEMENT — SEE SHEET C-601 DETAIL 2 FOR PAVEMENT SECTION
- 8" CONCRETE PAVEMENT FOR UNDERGROUND TANKS — SEE SHEET C-601 DETAIL 2 FOR PAVEMENT SECTION
- OGDEN AVENUE ASPHALT PAVEMENT — SEE IDOT CONSTRUCTION DETAILS FOR PAVEMENT SECTION
- STANDARD PITCH CONCRETE CURB AND GUTTER
- REVERSE PITCH CONCRETE CURB AND GUTTER
- CONCRETE DEPRESSED CURB AND GUTTER

LEGEND

A	B	C	D	E
R7-1 30" X 30"	R3-8R 24" X 30"	R5-1 30" X 30"	R3-2 36" X 36"	*R7-8 9" X 18"

*SIGN FOR ADA SPACE TO BE LOCATED IN THE CENTER OF PARKING STALL INSTEAD OF BETWEEN PARKING STALL AND HATCHED ACCESS ROUTE.

LAND COVER LEGEND

EXISTING CONDITION	PROPOSED CONDITION
IMPERVIOUS AREA AREA = 38,050 SF (0.87 AC)	IMPERVIOUS AREA AREA = 45,651 SF (1.05 AC)
PERVIOUS AREA AREA =24,434 SF (0.56 AC)	PERVIOUS AREA AREA =16,832 SF (0.38 AC)

PROPOSED FAR = 0.11 AC / 1.43 AC = 0.076

GRAPHIC SCALE IN FEET 0 10 20 40

Call Before You Dig JULIE 1-800-892-0123

GENERAL NOTES

1. ALL DIMENSIONS REFER TO THE FACE OF CURB UNLESS OTHERWISE NOTED.
2. BUILDING DIMENSIONS ARE TO THE OUTSIDE FACE OF BUILDING UNLESS OTHERWISE NOTED.
3. REFER TO ARCHITECTURAL AND STRUCTURAL PLANS TO VERIFY ALL BUILDING DIMENSIONS.
4. RADII ADJACENT TO PARKING STALL AND NOT DIMENSIONED ON THIS PLAN SHALL BE 3-FEET, TYPICAL.
5. REFER TO ARCHITECTURAL PLANS FOR MONUMENT SIGN DETAILS. SEE MEP PLANS FOR SITE ELECTRICAL DRAWINGS.
6. ALL PROPOSED ON-SITE STRIPING SHALL BE PAINTED UNLESS OTHERWISE NOTED.

PARKING SUMMARY

PARKING SPACES REQUIRED (CITY STANDARD)	= 22	SPACES
STANDARD PARKING LOT SPACES PROVIDED	= 18	SPACES
FUEL POSITION PARKING SPACES PROVIDED	= 20	SPACES
ACCESSIBLE PARKING LOT SPACES REQUIRED	= 1	SPACES
ACCESSIBLE PARKING LOT SPACES PROVIDED	= 1	SPACES
TOTAL PARKING SPACES PROVIDED	= 38	SPACES

FEMA NOTE

PER FLOOD INSURANCE RATE MAP PANEL NO. 17043C0161J, THE SITE OR A PORTION OF THE SITE IS LOCATED IN ZONE X, AREAS OF MINIMAL FLOOD HAZARD.

KEY NOTES

1. B6.12 CONCRETE CURB AND GUTTER, TYP. (SEE DETAILS)
2. CONNECT TO EXISTING PAVEMENT, SIDEWALK, CURB, TYP.
3. CONCRETE SIDEWALK, TYP. (SEE DETAILS)
4. ACCESSIBLE PAVEMENT MARKINGS, TYP. (SEE DETAILS – ADA STALL TO BE PAINTED YELLOW PER NAPERVILLE (STANDARD 590.35)
5. ADA ACCESSIBLE RAMP
6. 4" WIDE WHITE PAINTED SOLID LINE, TYP.
7. 24" WIDE WHITE STOP BAR, TYP. (SEE DETAILS)
8. B6.18 CONCRETE CURB AND GUTTER (SEE DETAILS)
9. TRASH ENCLOSURE (SEE ARCHITECTURAL PLANS FOR DETAILS)
10. BOLLARD, TYP. (SEE DETAILS)
11. MONUMENT OR PYLON SIGN (SEE ARCHITECTURAL PLANS FOR DETAILS)
12. EMERGENCY SHUT-OFF SWITCH
13. AIR COMPRESSOR BOX
14. LIGHT POLES SHOWN FOR COORDINATION ONLY (SEE SITE LIGHTING PLANS)
15. DEPRESSED CURB
16. DETECTABLE WARNING STRIP
17. TRANSITION FROM B6.18 TO B6.12 CURB THROUGH TURN RADIUS
18. INSTALL 8" WHITE THERMOPLASTIC LANE-USE ARROW, DIRECTION PER PLANS
19. INSTALL 8" WHITE THERMOPLASTIC "ONLY" PAVEMENT MARKING
20. INSTALL 6" WHITE THERMOPLASTIC SOLID STRIPE
21. INSTALL 4" WHITE THERMOPLASTIC SOLID STRIPE
22. INSTALL 6" WHITE THERMOPLASTIC SHORT SKIP-DASH STRIPE (2' LINE, 6' SPACE)
23. CROSSWALK STRIPING (SEE DETAILS)
24. BIKE RACK (TO BE PROCURED AND INSTALLED BY CONTRACTOR, EQUIVALENT TO MODEL 543-1002 HEAVY DUTY STANDARD WAVE STYLE, BLACK IN COLOR, AND SURFACE MOUNTED)
25. 10' x 10' TRANSFORMER PAD (FOR REFERENCE ONLY)
26. 6" WIDE WHITE PAINTED SOLID LINE
27. SCREEN FENCE (SEE DETAILS AND LANDSCAPE PLANS)

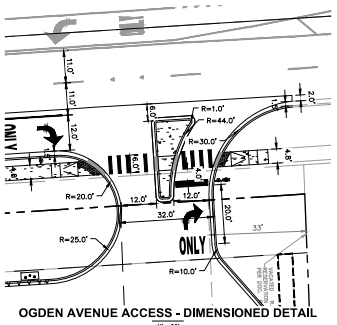

OGDEN AVENUE ACCESS - DIMENSIONED DETAIL
1" = 20'

No.	REVISIONS	DATE	BY
1	CITY OF NAPERVILLE COMMENTS	06/03/22	INS
2	CITY OF NAPERVILLE COMMENTS	04/19/22	INS
3	CITY OF NAPERVILLE COMMENTS	01/26/22	INS

Kimley»Horn
© 2011 KIMLEY-HORN AND ASSOCIATES, INC.
4201 WINFIELD ROAD, SUITE 600
WARRENVILLE, IL 60555
PHONE: 630-487-5550
WWW.KIMLEY-HORN.COM

SCALE: AS NOTED
DESIGNED BY: INS
DRAWN BY: INS
CHECKED BY: EJT

EXHIBIT B

SITE PLAN

CASEY'S NAPERVILLE #6534
1420 E OGDEN AVE
NAPERVILLE, IL 60563

ORIGINAL ISSUE: 06/02/2021
KHA PROJECT NO. 168865010
SHEET NUMBER
C-101

Drawing name: K:\CHS_LDEV\168865010_casey's_naperville(ogden)_IL\2 Design\CAD\plansheets\C0.0 SITE PLAN.dwg C-101 SITE PLAN Jun 01, 2022 10:07am by: Ian.Spence
This document, together with concepts and designs presented herein, as an instrument of service, is intended only for the specific purpose and client for which it was prepared. Reuse of and improper reliance on this document without written authorization and adaptation by Kimley-Horn and Associates, Inc. shall be without liability to Kimley-Horn and Associates, Inc.