COLUMBIA PARK TOWNES

SIDEWALK EXTENSION ALONG PLANK ROAD

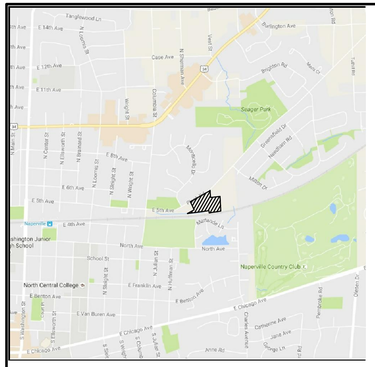

LOCATION MAP

STEC Roofing
Off-Site Sidewalk (170')

BNSF
Off-Site Sidewalk (315')

City ROW
Off-Site Sidewalk (607')

Columbia Park Townes
On-Site Sidewalk (450')

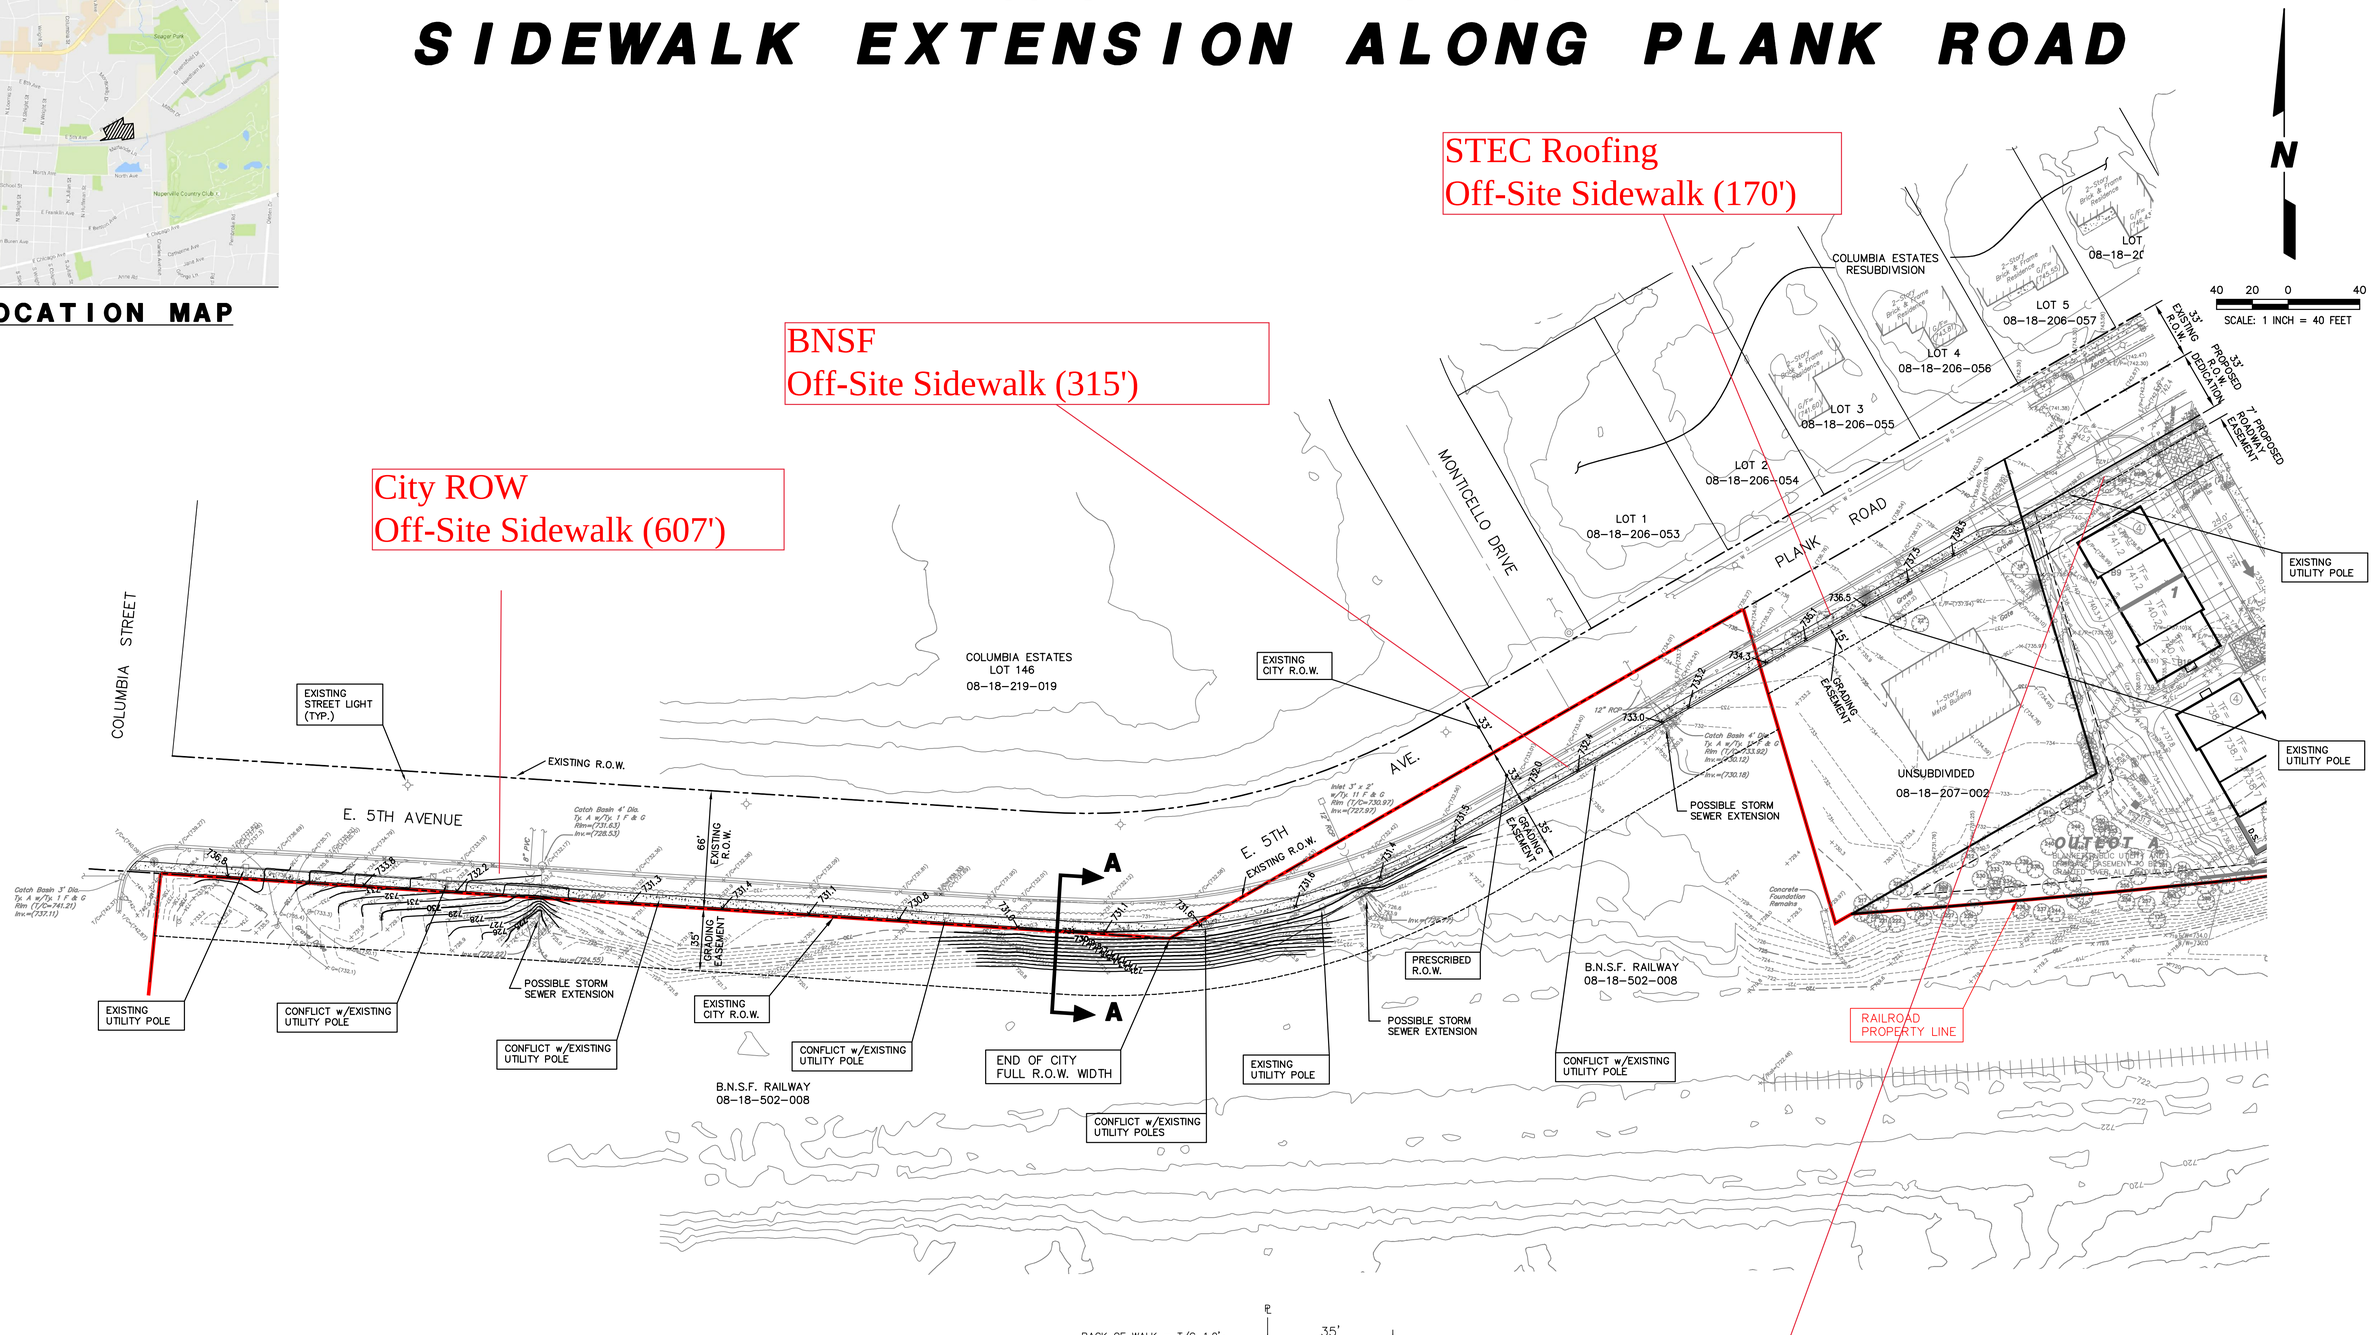

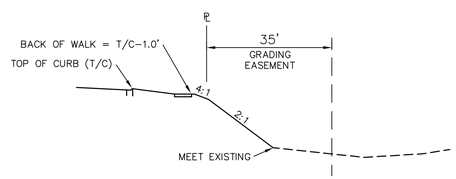

SECTION A-A
N.T.S.

PREPARED FOR:
PULTE HOME CORPORATION – ILLINOIS DIVISION
1900 E. GOLF ROAD, SUITE 300
SCHAUMBURG, IL 60173
(847) 230-5400

PREPARED BY:
CEMCON, Ltd.
Consulting Engineers, Land Surveyors & Planners
2280 White Oak Circle, Suite 100
Aurora, Illinois 60502-9675
PH: 630.862.2100 FAX: 630.862.2199
E-Mail: cadd@cemcon.com Website: www.cemcon.com

DISC NO.: 402089 FILE NAME: SIDEWALK PLANK
DRAWN BY: LAL FLD. BK. / PG. NO.: BK./PG.
COMPLETION DATE: 12-07-16 JOB NO.: 402.089
XREF : TOPO PROJECT MANAGER : CRM
REVISED: 01-20-17/LAL; 02-28-17/LAL

Copyright © 2016 Cemcon, Ltd. All rights reserved.

PLOT FILE CREATED: 2/28/2017 BY: LESLIE LUNDBERG DRAWING PATH: P:\402089\DWG\ENG\DRAWINGS\EXHIBITS\SIDEWALK PLANK.DWG