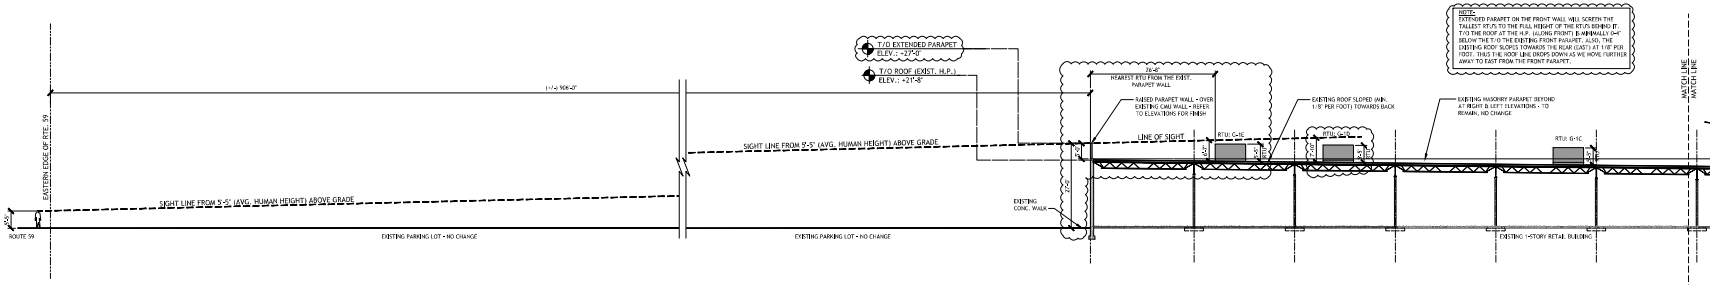

LINE OF SIGHT - SECTION FROM RTE. 59 (WORST CASE SCENARIO - WITH 12.5 TON & 10 TON RTUs) **1**
SCALE: 1/16"= 1'-0"

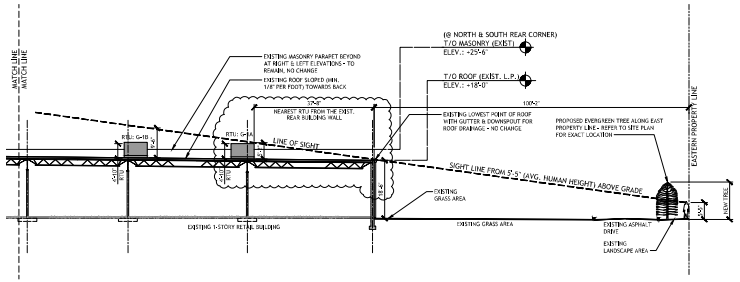

LINE OF SIGHT - SECTION AT EAST PROPERTY LINE (WORST CASE SCENARIO - WITH 10 TON RTUs) **2**
SCALE: 1/16"= 1'-0"

© 2019 PUROHIT ARCHITECTS, INC.

EXHIBIT D

These drawings may have been reduced or enlarged from original drawn. Owner and Architect assume no responsibility for use of incorrect scale. Do not scale drawings. contractor shall verify all existing conditions prior to proceeding with construction and notify architect immediately of any discrepancies or conflicts.

Document Record:

Issued Date	Description
02.26.2019	FOR PRELIMINARY VILLAGE REVIEW
03.14.2019	FOR ELITE PLANNERS TO VILLAGE
05.17.2019	ISSUED FOR PERMIT
12.04.2019	RESUBMITTED FOR PERMIT 1
01.07.2019	RESUBMITTED FOR PERMIT 2
02.04.2019	SHOP SUBMITTAL 3
02.04.2019	FIELD REVISIONS 4
03.26.2019	FIELD REVISIONS 5
05.15.2019	FIELD REVISIONS 6
06.04.2019	FIELD REVISIONS 7
06.28.2019	CITY COUNCIL REVIEW - ROOF SCREENING
07.17.2019	ADDENDUM TO PERMIT - CITY SUBMITTAL
07.25.2019	ISSUED FOR CITY COUNCIL

DO NOT SCALE THE DRAWINGS. PUROHIT ARCHITECTS, INC. ASSUME NO RESPONSIBILITY FOR USE OF INCORRECT SCALE. THE CONTRACTOR SHALL VERIFY ALL EXISTING CONDITIONS PRIOR TO PROCEEDING WITH CONSTRUCTION. IN THE EVENT THAT THE CONTRACTOR DISCOVERS ANY ERROR, OMISSION OR CONFLICT AS TO THE INTENT OF THE CONTRACT DOCUMENTS, WITH REGARD TO THE PHYSICAL LOCATION OF ANY ITEM OR ITEMS, THE CONTRACTOR SHALL IMMEDIATELY NOTIFY THE OWNER OR THE ARCHITECT AND SEEK CORRECTION OR INTERPRETATION THEREOF PRIOR TO SUBMITTING THE AFFECTED WORK.

THESE PLANS AND SPECIFICATIONS ARE PROTECTED UNDER FEDERAL COPYRIGHT LAWS © PUROHIT ARCHITECTS, INC. MAINTAINS OWNERSHIP OF SUCH AND ALL RIGHTS AND FEES. SUCH DRAWINGS ARE NOT TO BE REPRODUCED OR COPIED BY WHOLE OR PART, IT IS NOT TO BE USED ON ANY OTHER PROJECT

LICENSED ARCHITECT
SHILPA PUROHIT
001.011936
EXPIRATION DATE

PUROHIT ARCHITECTS
2020 E. Algonquin Rd., Suite 302
Schaumburg, IL 60173
Tel. (847) 496-5322
Cell. (847) 757-1618
shilpa@purohitarchitects.com
www.purohitarchitects.com

Mall of India
(Phase 1: Core & Shell)

Fox River Common's Shopping Center: 776 S. Route 59, Naperville, IL 60540

Issue Date: 07.25.2019
Drawn By: PAI
Sheet:

LINE OF SIGHT SECTION

A6.2

PAI PROJECT NUMBER
18110.00