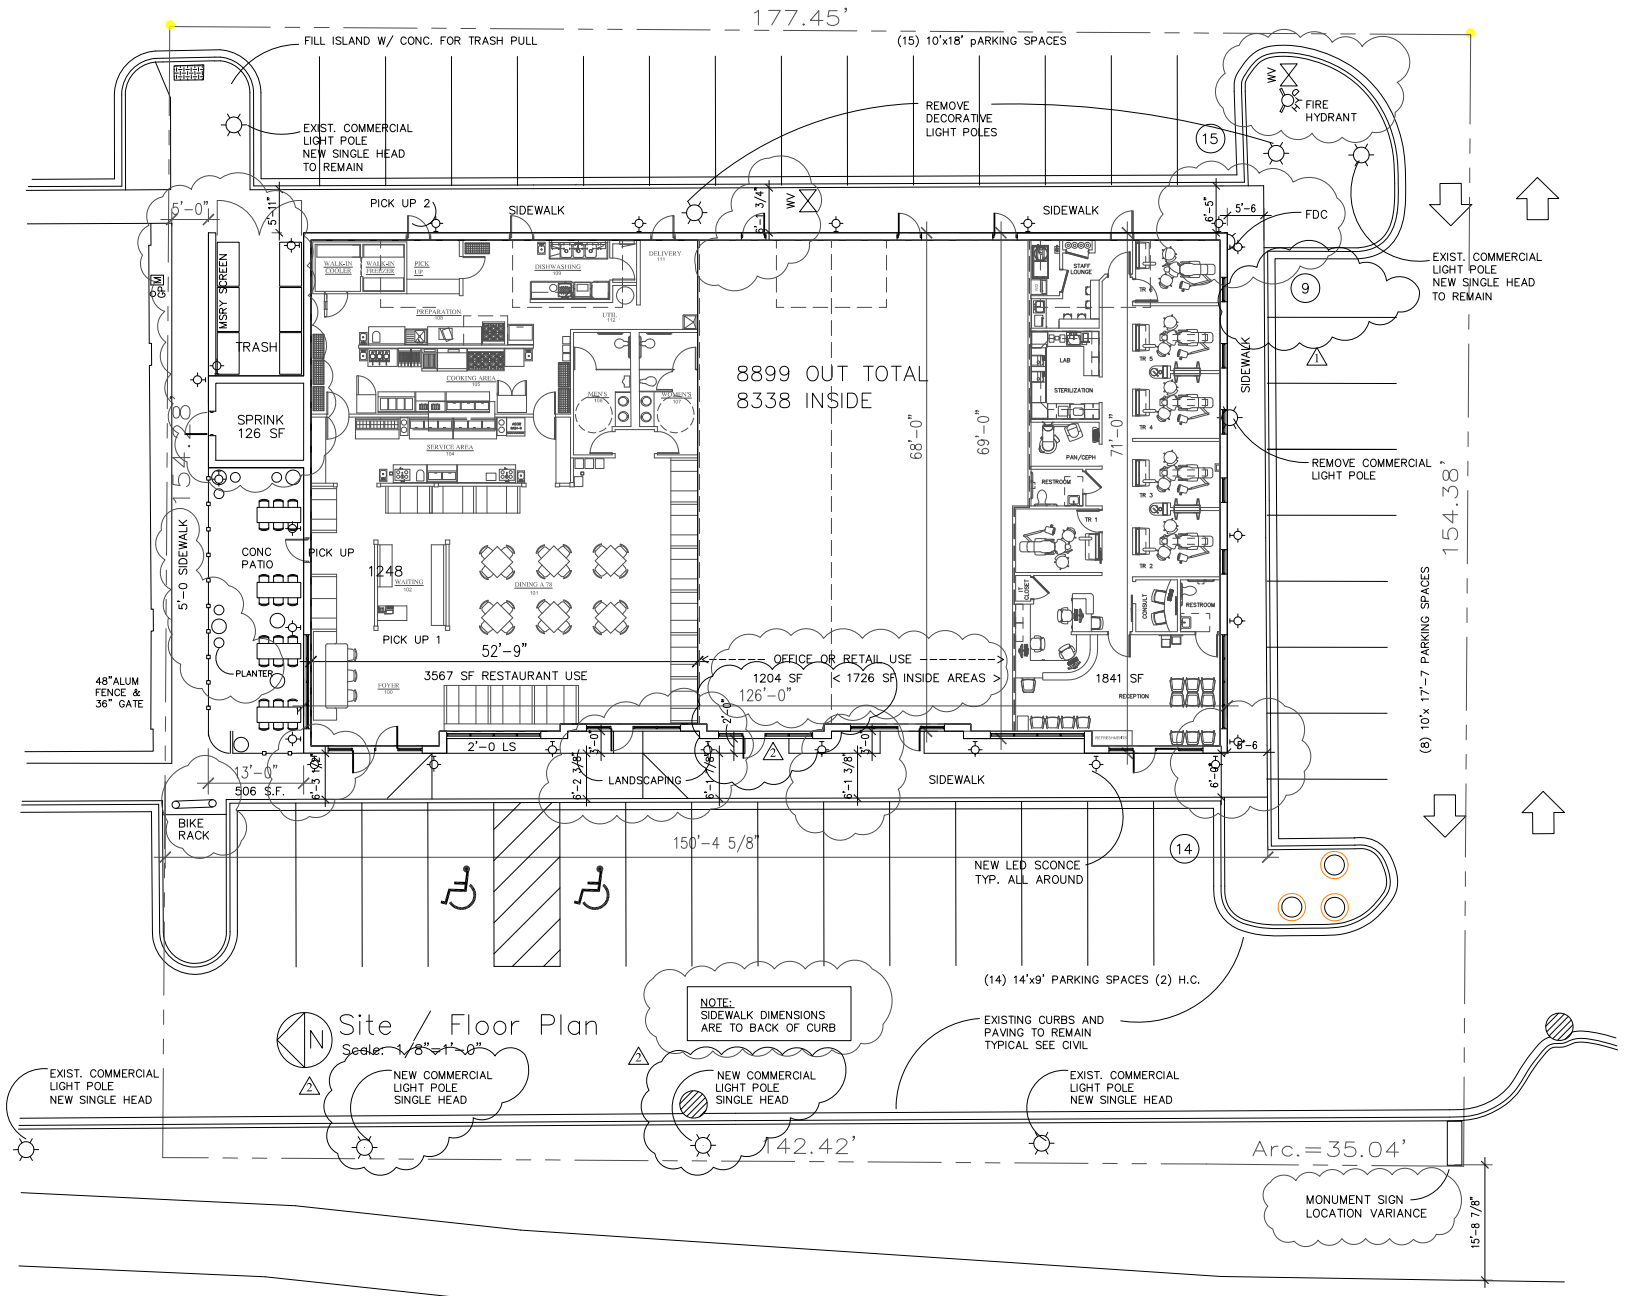

D L Rawlings, Inc.
Architecture + Planning

Project:
Design Pointe
1336 No. Rt 59
Naperville, Illinois

EXHIBIT D

Sheet:
Site / Floor Plan

JOB NUMBER
22106

DATE

REVISIONS
N&S LS 10.14.22
B 10.19.22
11.07.22
12.01.22
12.19.22

SHEET
SD1