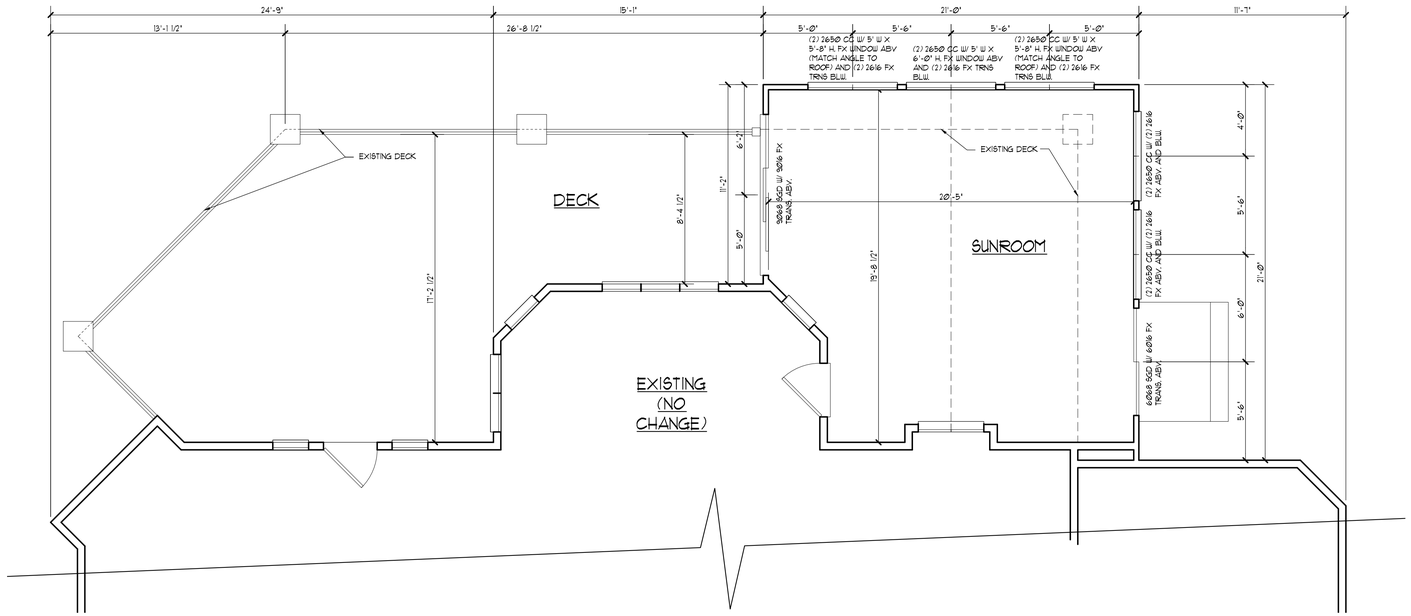

PROPOSED FIRST FLOOR PLAN

SCALE: 1/4" = 1'-0"

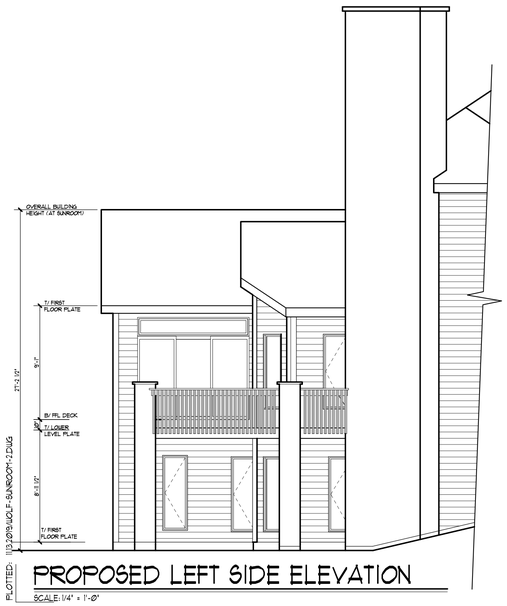

PROPOSED LEFT SIDE ELEVATION

SCALE: 1/4" = 1'-0"

PROPOSED REAR ELEVATION

SCALE: 1/4" = 1'-0"

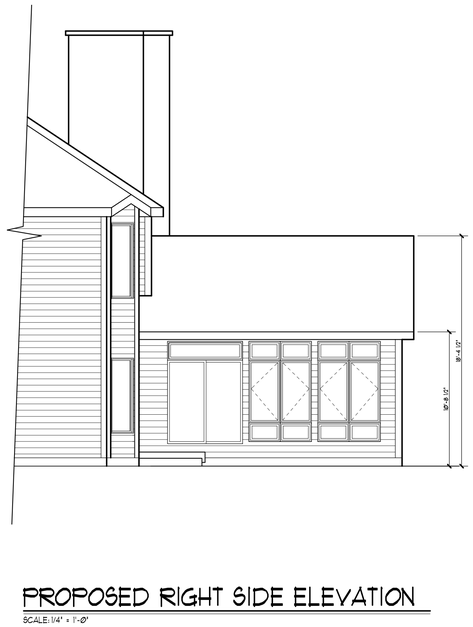

PROPOSED RIGHT SIDE ELEVATION

SCALE: 1/4" = 1'-0"

PLOTTED: 11.13.2019 WOLF-SUNROOM-2.DWG

Copyright 2019 B. L. R. Architects Ltd.

B. L. R. Architects
Custom Homes Multifamily Additions Consulting
1109 Ogden Avenue
Lisle, Illinois 60532
Phone: 630.435.0100 Fax: 630.435.0101

PROPOSED ADDITION AND REMODEL FOR:

DR. & MRS. WOLF
2212 RIVERWOODS DRIVE
NAPERVILLE, ILLINOIS 60565

PROPOSED ELEVATIONS AND FLOOR PLAN

REVISIONS:

1	11.10.2017
2	
3	
4	
5	
6	
7	
8	
9	
10	
11	
12	
13	
14	

Drawn By: MIKES

Job No.: wolf-sunroom-2

Date: 11.13.2019

Issued For Permit:

Sheet No.

A1