# PHASING EXHIBIT

FOR

## WAGNER FARMS PHASES 1A, 1B, 2 & 3

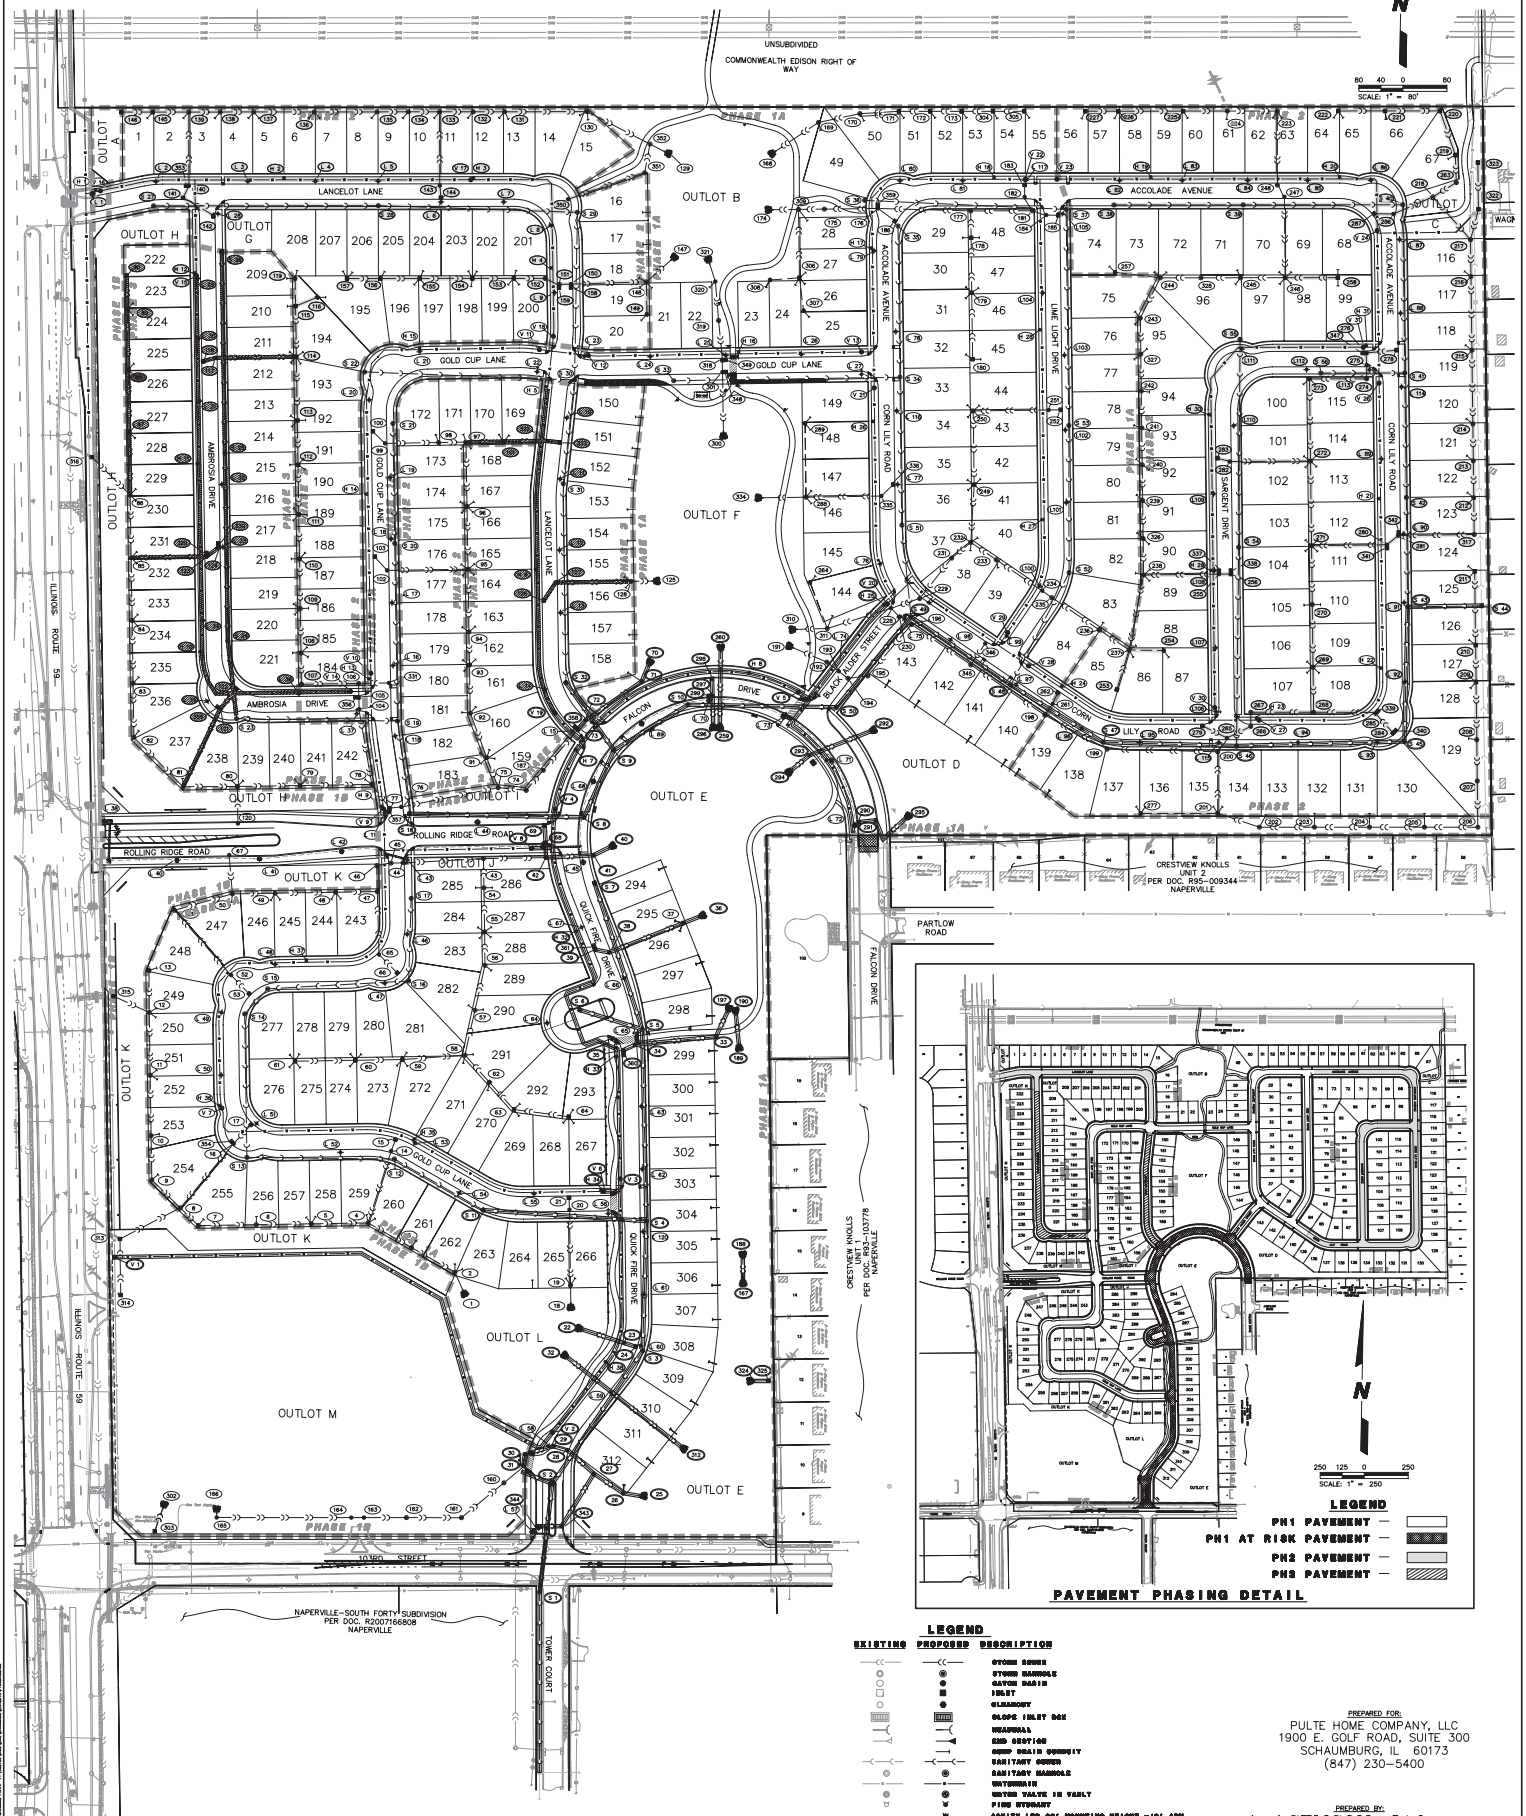





PAVEMENT PHASING DETAIL

### PHASING LEGEND - UTILITIES

| | STRUCTURES | PIPE |
|---|---|---|
| PH1 | XX | |
| PH1 AT RISK | XX | |
| PH2 | XX | |
| PH3 | | |

### LEGEND

| EXISTING | PROPOSED | DESCRIPTION |
|---|---|---|
| | | STORM SEWER |
| | | STORM MANHOLE |
| | | CATCH BASIN |
| | | INLET |
| | | CLEANOUT |
| | | SLOPE INLET BOX |
| | | HEADWALL |
| | | END SECTION |
| | | SUMP DRAIN CONDUIT |
| | | SANITARY SEWER |
| | | SANITARY MANHOLE |
| | | WATERMAIN |
| | | WATER VALVE IN VAULT |
| | | FIRE HYDRANT |
| | | ASHITY LED 30' MOUNTING HEIGHT w/6' ARM |
| | | ASHITY LED 50' MOUNTING HEIGHT w/10' ARM |
| | (No.) | ENGINEERING SYSTEM CODE ON PLANS FOR SANITARY STRUCTURE IDENTIFICATION |
| | (S No) | ENGINEERING SYSTEM CODE ON PLANS FOR SANITARY MANHOLE IDENTIFICATION |
| | (H No) | ENGINEERING SYSTEM CODE ON PLANS FOR FIRE HYDRANT IDENTIFICATION |
| | (V No) | ENGINEERING SYSTEM CODE ON PLANS FOR VALVE VAULT IDENTIFICATION |
| | (L No) | ENGINEERING SYSTEM CODE FOR LIGHT POLE/STREET LIGHT IDENTIFICATION |

PREPARED FOR:
PULTE HOME COMPANY, LLC
1900 E. GOLF ROAD, SUITE 300
SCHAUMBURG, IL 60173
(847) 230-5400

PREPARED BY:
CEMCON, Ltd.
Consulting Engineers, Land Surveyors & Planners
2280 White Oak Circle, Suite 100
Aurora, Illinois 60502-9675
PH: 630.862.2100 FAX: 630.862.2199
E-Mail: cadd@cemcon.com Website: www.cemcon.com

DISC NO.: 402109 FILE NAME: PHASING
DRAWN BY: LAL FLD. BK. / PG. NO.: ----
COMPLETION DATE: 03-15-19 JOB NO.: 402.109
04-15-19/LAL REVISED PER CITY REVIEW COMMENTS DATED 4/8/19
04-22-19/LAL REVISED PER IN-HOUSE REVIEW

EXHIBIT E

Copyright © 2019 Cemcon, Ltd. All rights reserved.