EXHIBIT A

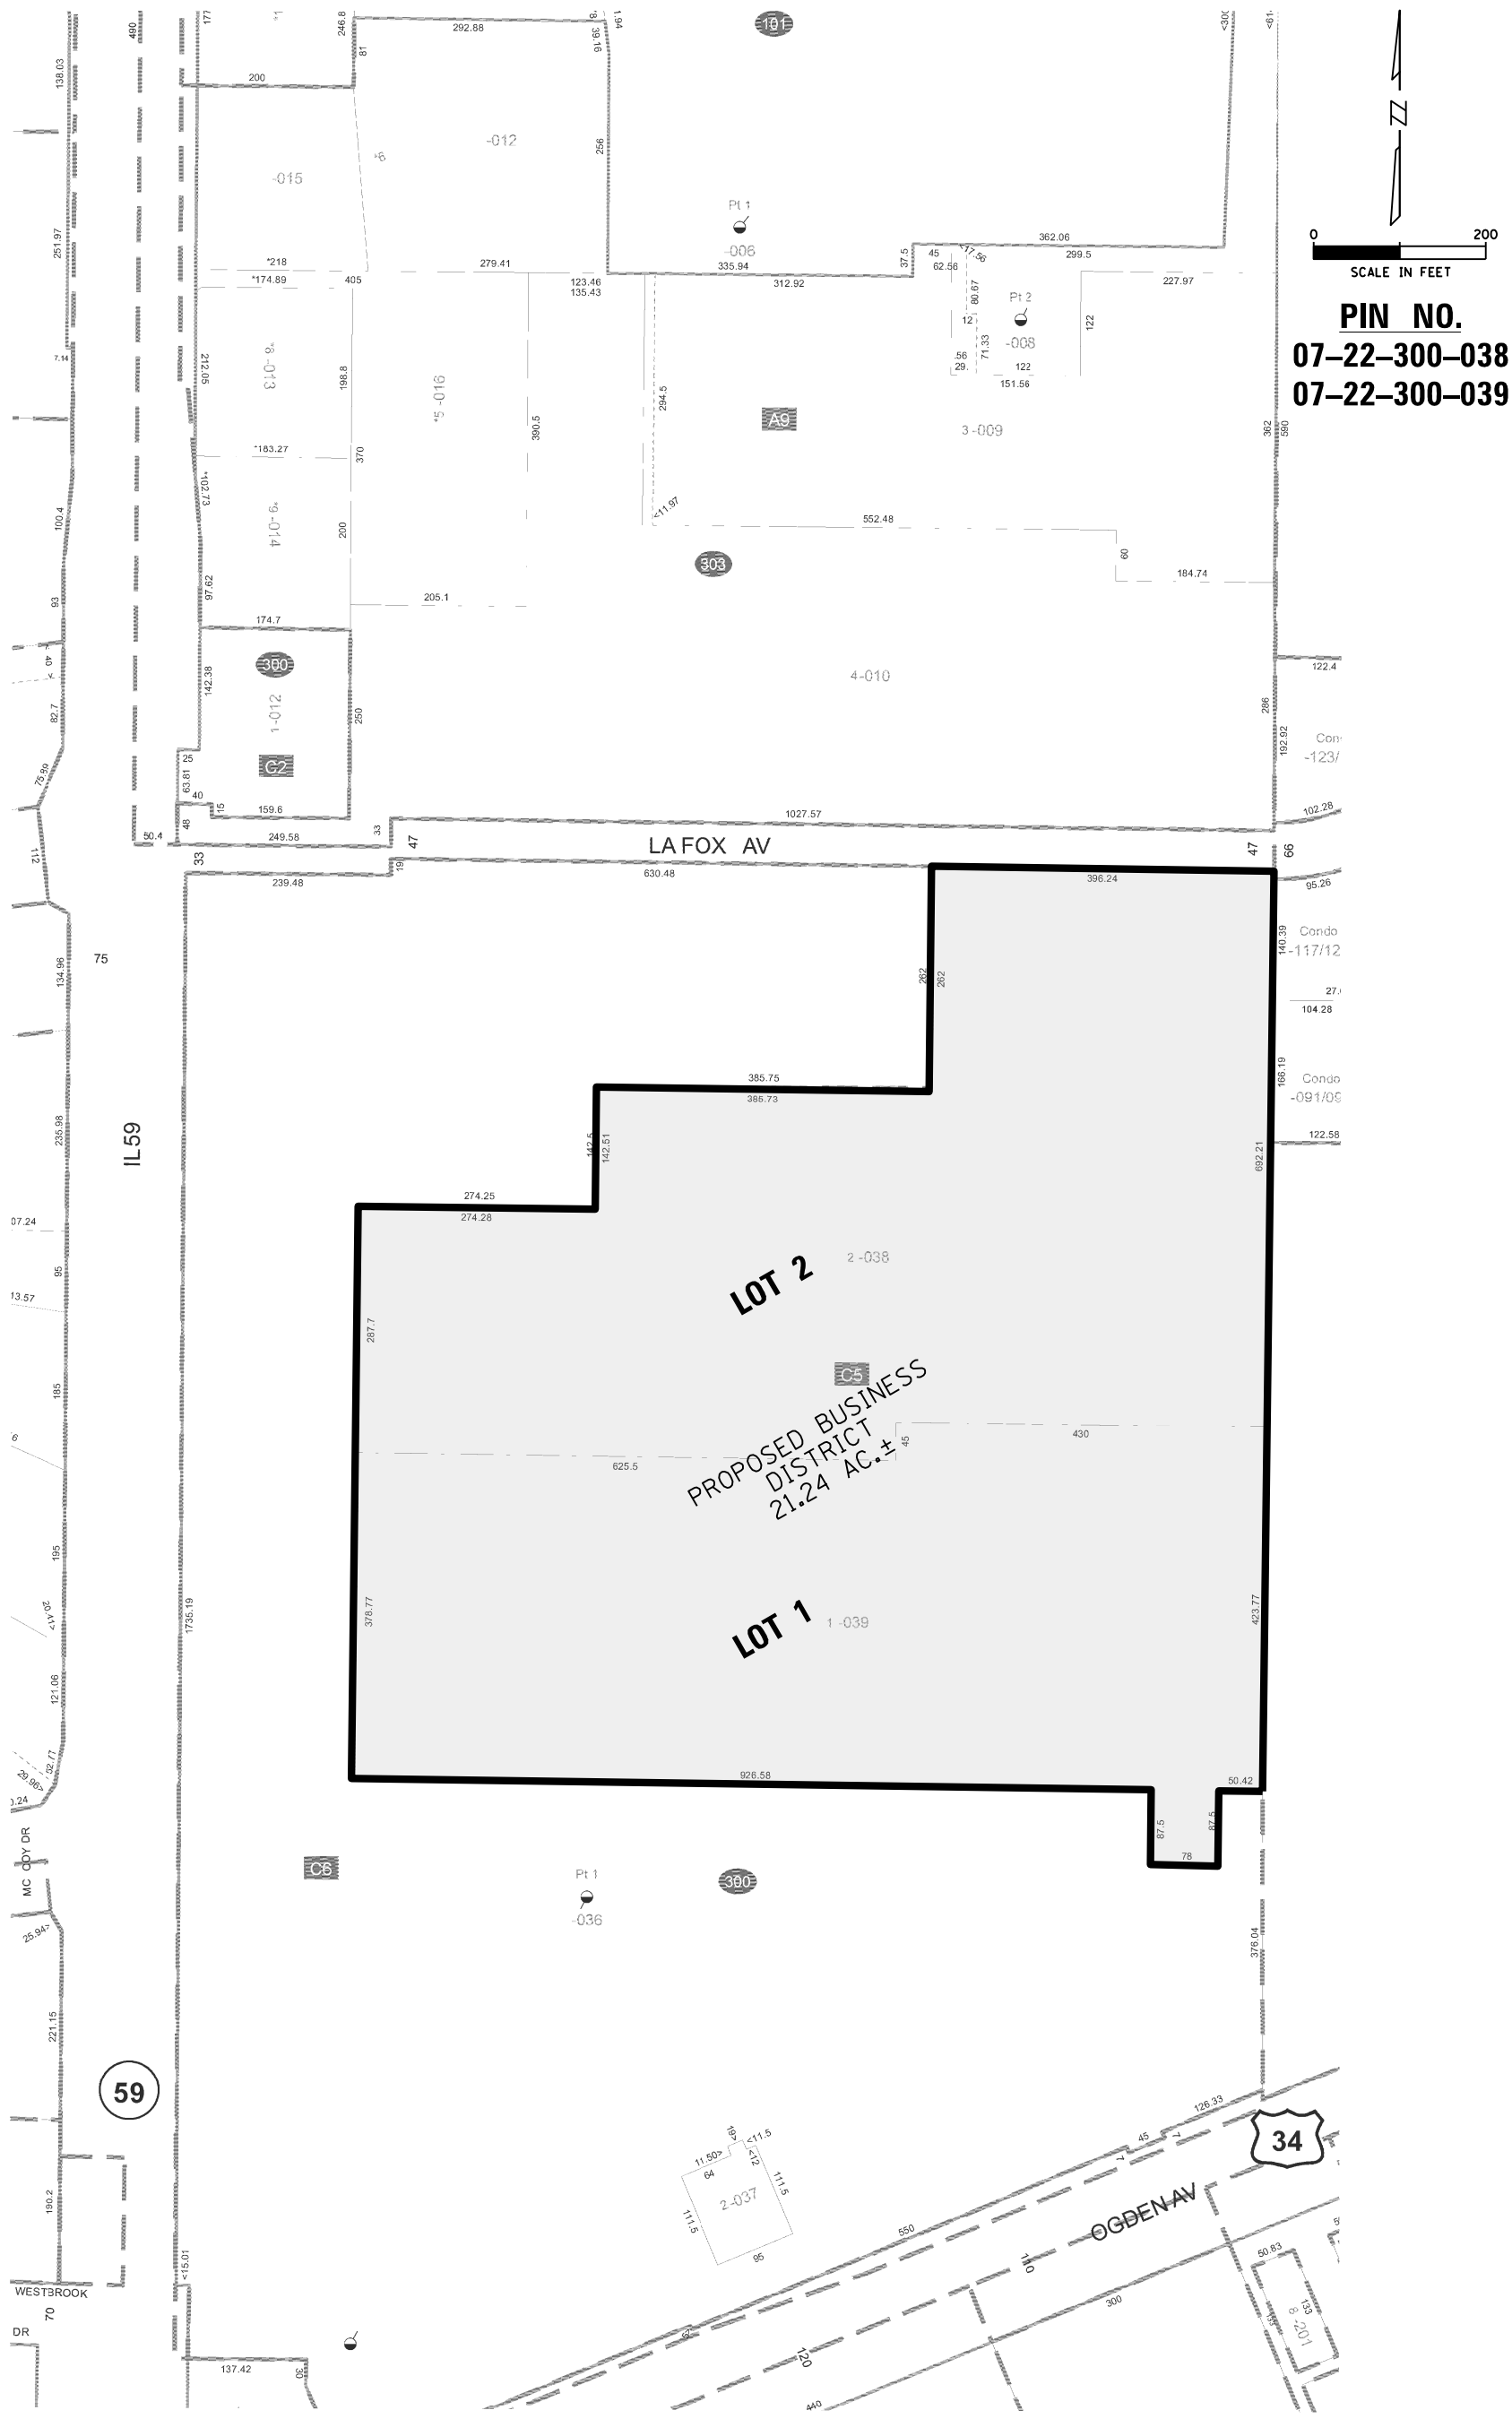

CHRISTOPHER B. BURKE
ENGINEERING, LTD.
9575 West Higgins Road
Suite 600, Rosemont, Illinois 60018
(847) 823-0500

PROPOSED BUSINESS DISTRICT EXHIBIT
IN
CITY OF NAPERVILLE, ILLINOIS
PREPARED FOR
KANE, McKENNA AND ASSOCIATES, INC

CALC.	KJR	PROJECT NO. 190347
DWN.	AJK	
CHKD.	KJR	SHEET 1 OF 1
SCALE:	1"=200'	DRAWING NO.
DATE:	07-02-2019	EXH190347A

S:\NAPERVILLE\190347\SURVEY\EXH190347A.SUR