ADDENDUM 1 TO EXHIBIT 1

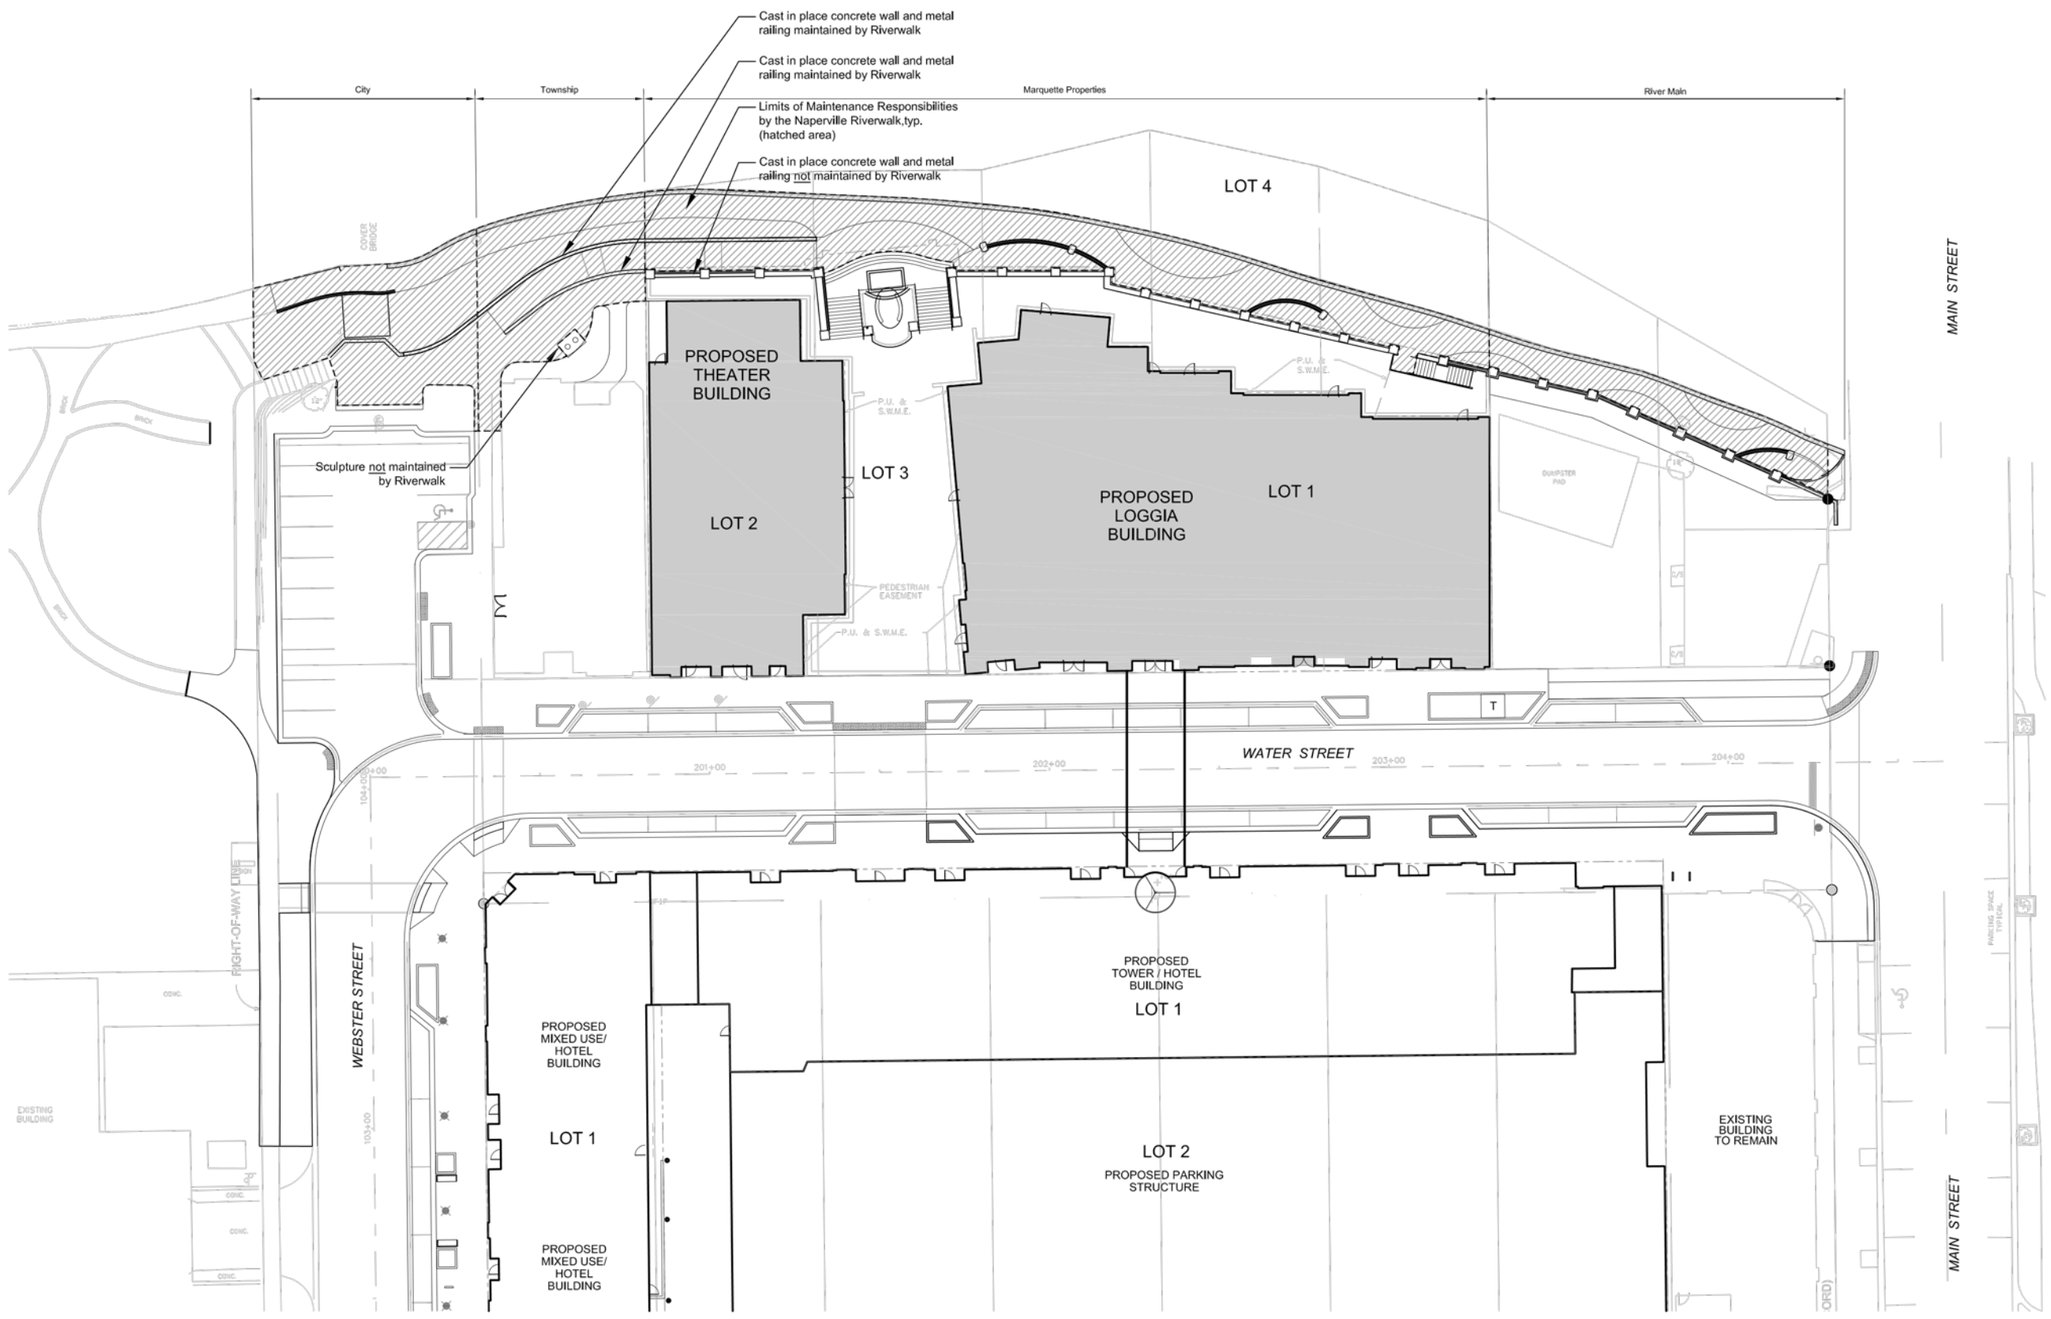

HITCHCOCK DESIGN GROUP
creating better places

225 W. Jefferson Avenue
Naperville, IL 60540
T 630.961.1787
F 630.961.9925
hitchcockdesigngroup.com

LICENSED LANDSCAPE ARCHITECT
GEOFFREY ROEHLL
157-000245
STATE OF ILLINOIS

NO.	DATE	ISSUE DESCRIPTION
1	09-2-16	Riverwalk Assets

COPYRIGHT 2013; SULLIVAN GOULETTE WILSON, LTD. EXPRESSLY RESERVES ITS COMMON LAW COPYRIGHT AND OTHER PROPERTY RIGHTS IN THESE PLANS. THESE PLANS ARE NOT TO BE REPRODUCED, CHANGED OR COPIED IN ANY FORM OR MANNER WHATSOEVER, NOR ARE THEY TO BE ASSIGNED TO ANY THIRD PARTY, WITHOUT FIRST OBTAINING THE EXPRESSED WRITTEN PERMISSION AND CONSENT OF SULLIVAN GOULETTE WILSON, LTD.

THESE DRAWINGS MAY HAVE BEEN REPRODUCED AT A SIZE DIFFERENTLY THAN ORIGINALLY DRAWN. OWNER AND ARCHITECT ASSUME NO RESPONSIBILITY FOR USE OF INCORRECT SCALE.

CONTRACTOR SHALL VERIFY ALL EXISTING CONDITIONS PRIOR TO PROCEEDING WITH CONSTRUCTION AND NOTIFY ARCHITECT IMMEDIATELY OF ANY DISCREPANCIES OR CONFLICTS.

PRINCIPAL: P.M.:
QC BY: DRAWN BY:

SULLIVAN GOULETTE & WILSON
ARCHITECTS
444 NORTH MICHIGAN
SUITE 1850
CHICAGO, IL 60611
Ph. 312.988.7412
Fx. 312.988.7409
www.sgwarch.com

PROFESSIONAL DESIGN FIRM
License Number: 184-001505
Expiration Date: April 30, 2015

WATER STREET DISTRICT
SITE DEVELOPMENT PACKAGE

Limits of Maintenance Responsibilities Exhibit

123 WATER STREET
NAPERVILLE , ILLINOIS 60540

1" = 20' SCALE IN FEET

0' 10' 20' 40' 60'

NORTH

SHEET NUMBER
EX1

©2014 Hitchcock Design Group