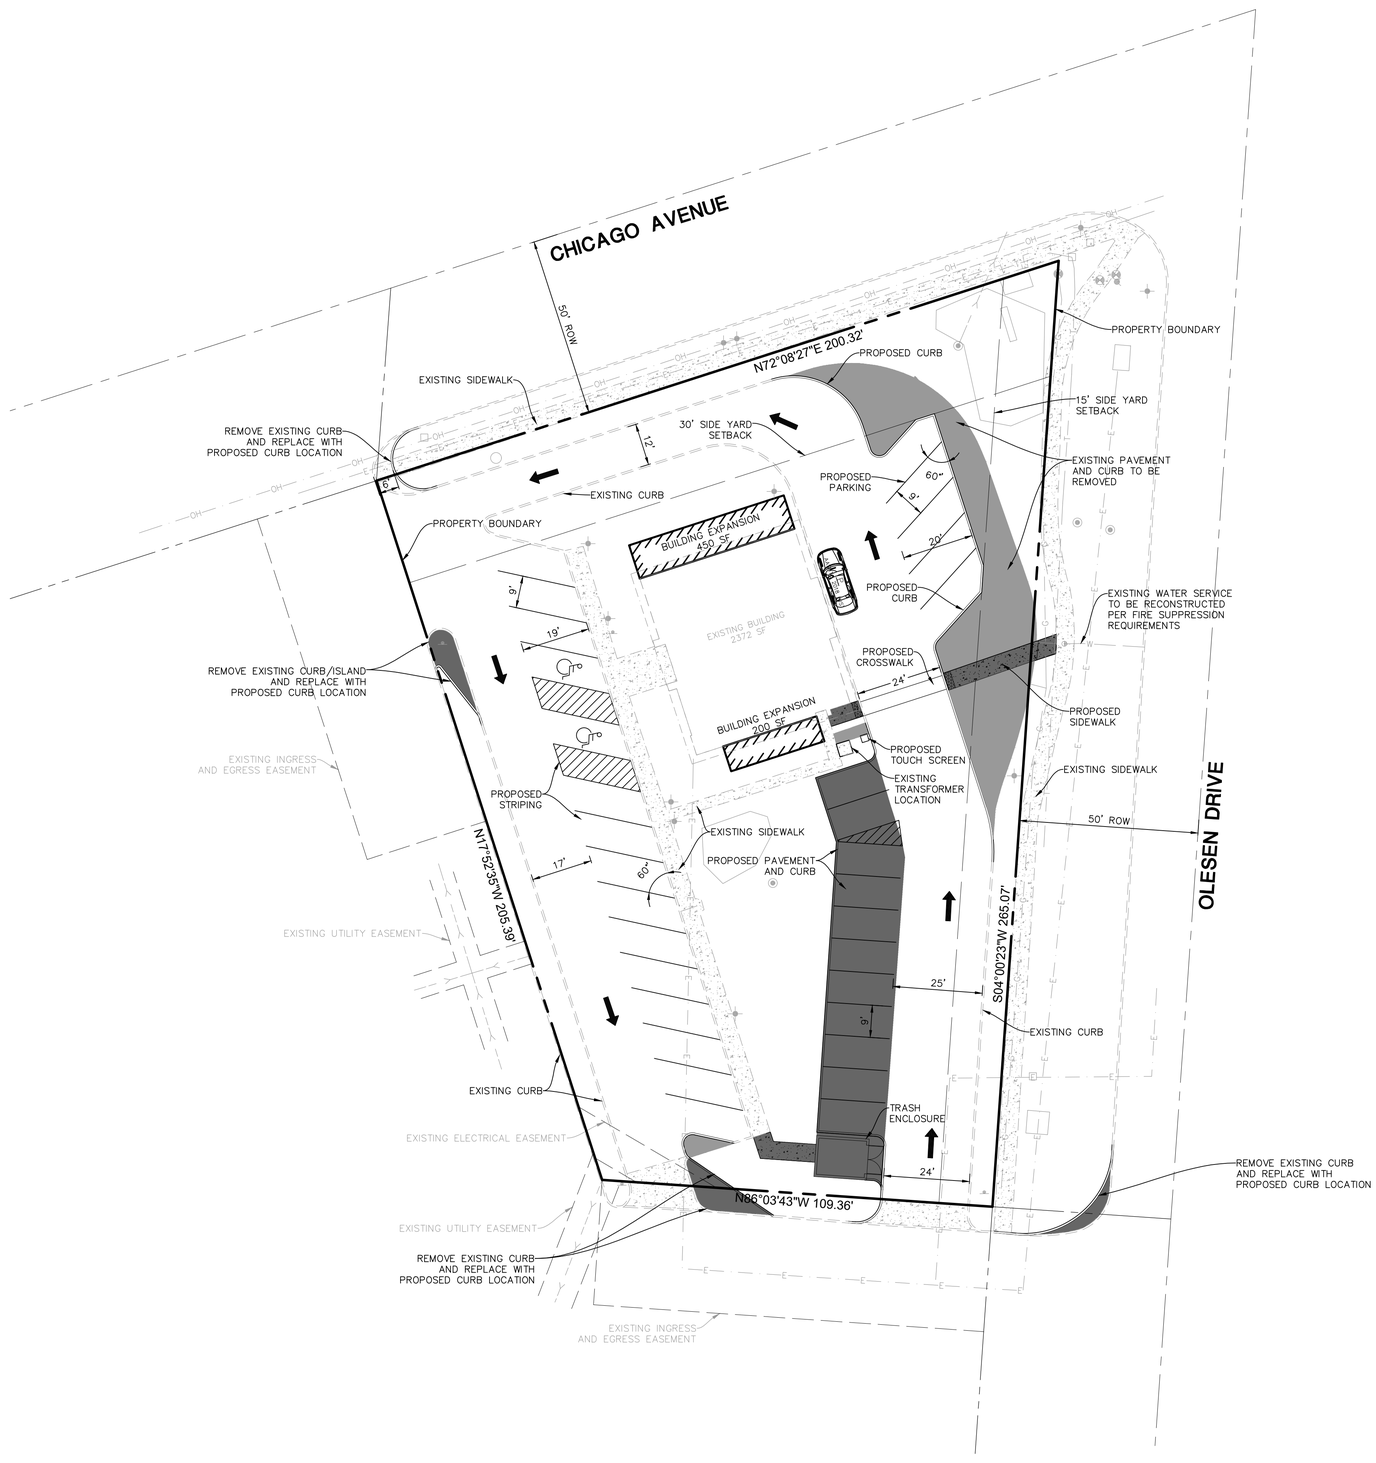

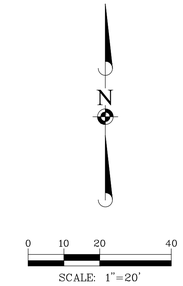

SITE DATA

SITE AREA	0.81 ACRES
PROPOSED FAR	8.56%
STANDARD PARKING PROVIDED	29 SPACES
HANDICAP PROVIDED	2 SPACES
TOTAL PARKING PROVIDED	31 SPACES
EXISTING PAVEMENT TO BE REMOVED	
PROPOSED PAVEMENT	
PROPOSED IMPERVIOUS SURFACE ADDED:	3282 SF
EXISTING IMPERVIOUS SURFACE REMOVED:	2000 SF
NET NEW IMPERVIOUS AREA:	1282 SF

DATE	REVISIONS	DRAWN BY
####	####	####
####	####	####
Manhard CONSULTING
700 Springer Drive, Lombard, IL 60148 ph:630.691.8500 fx: 630.691.8585 manhard.com
Civil Engineers | Surveyors | Water Resource Engineers | Water & Waste Water Engineers
Construction Managers | Environmental Scientists | Landscape Architects | Planners

MCALISTER'S DELI
NAPERVILLE, ILLINOIS
DIMENSIONAL SITE PLAN

PROJ. MGR.: SMS
PROJ. ASSOC.: DDS
DRAWN BY: DDS
DATE: 05-17-23
SCALE: 1"=20'

SHEET 1 OF 1

THG.NPIL01

© 2023MANHARD CONSULTING, ALL RIGHTS RESERVED

May 17, 2023 - 09:26 Dwg Name: P:\Thgnpil01\dwg\Eng\Preliminary\Exhibits Eng\Site Plan Exhibits\2023-05-08 - McAlister Deli - Site Plan.dwg Updated By: DSchertz