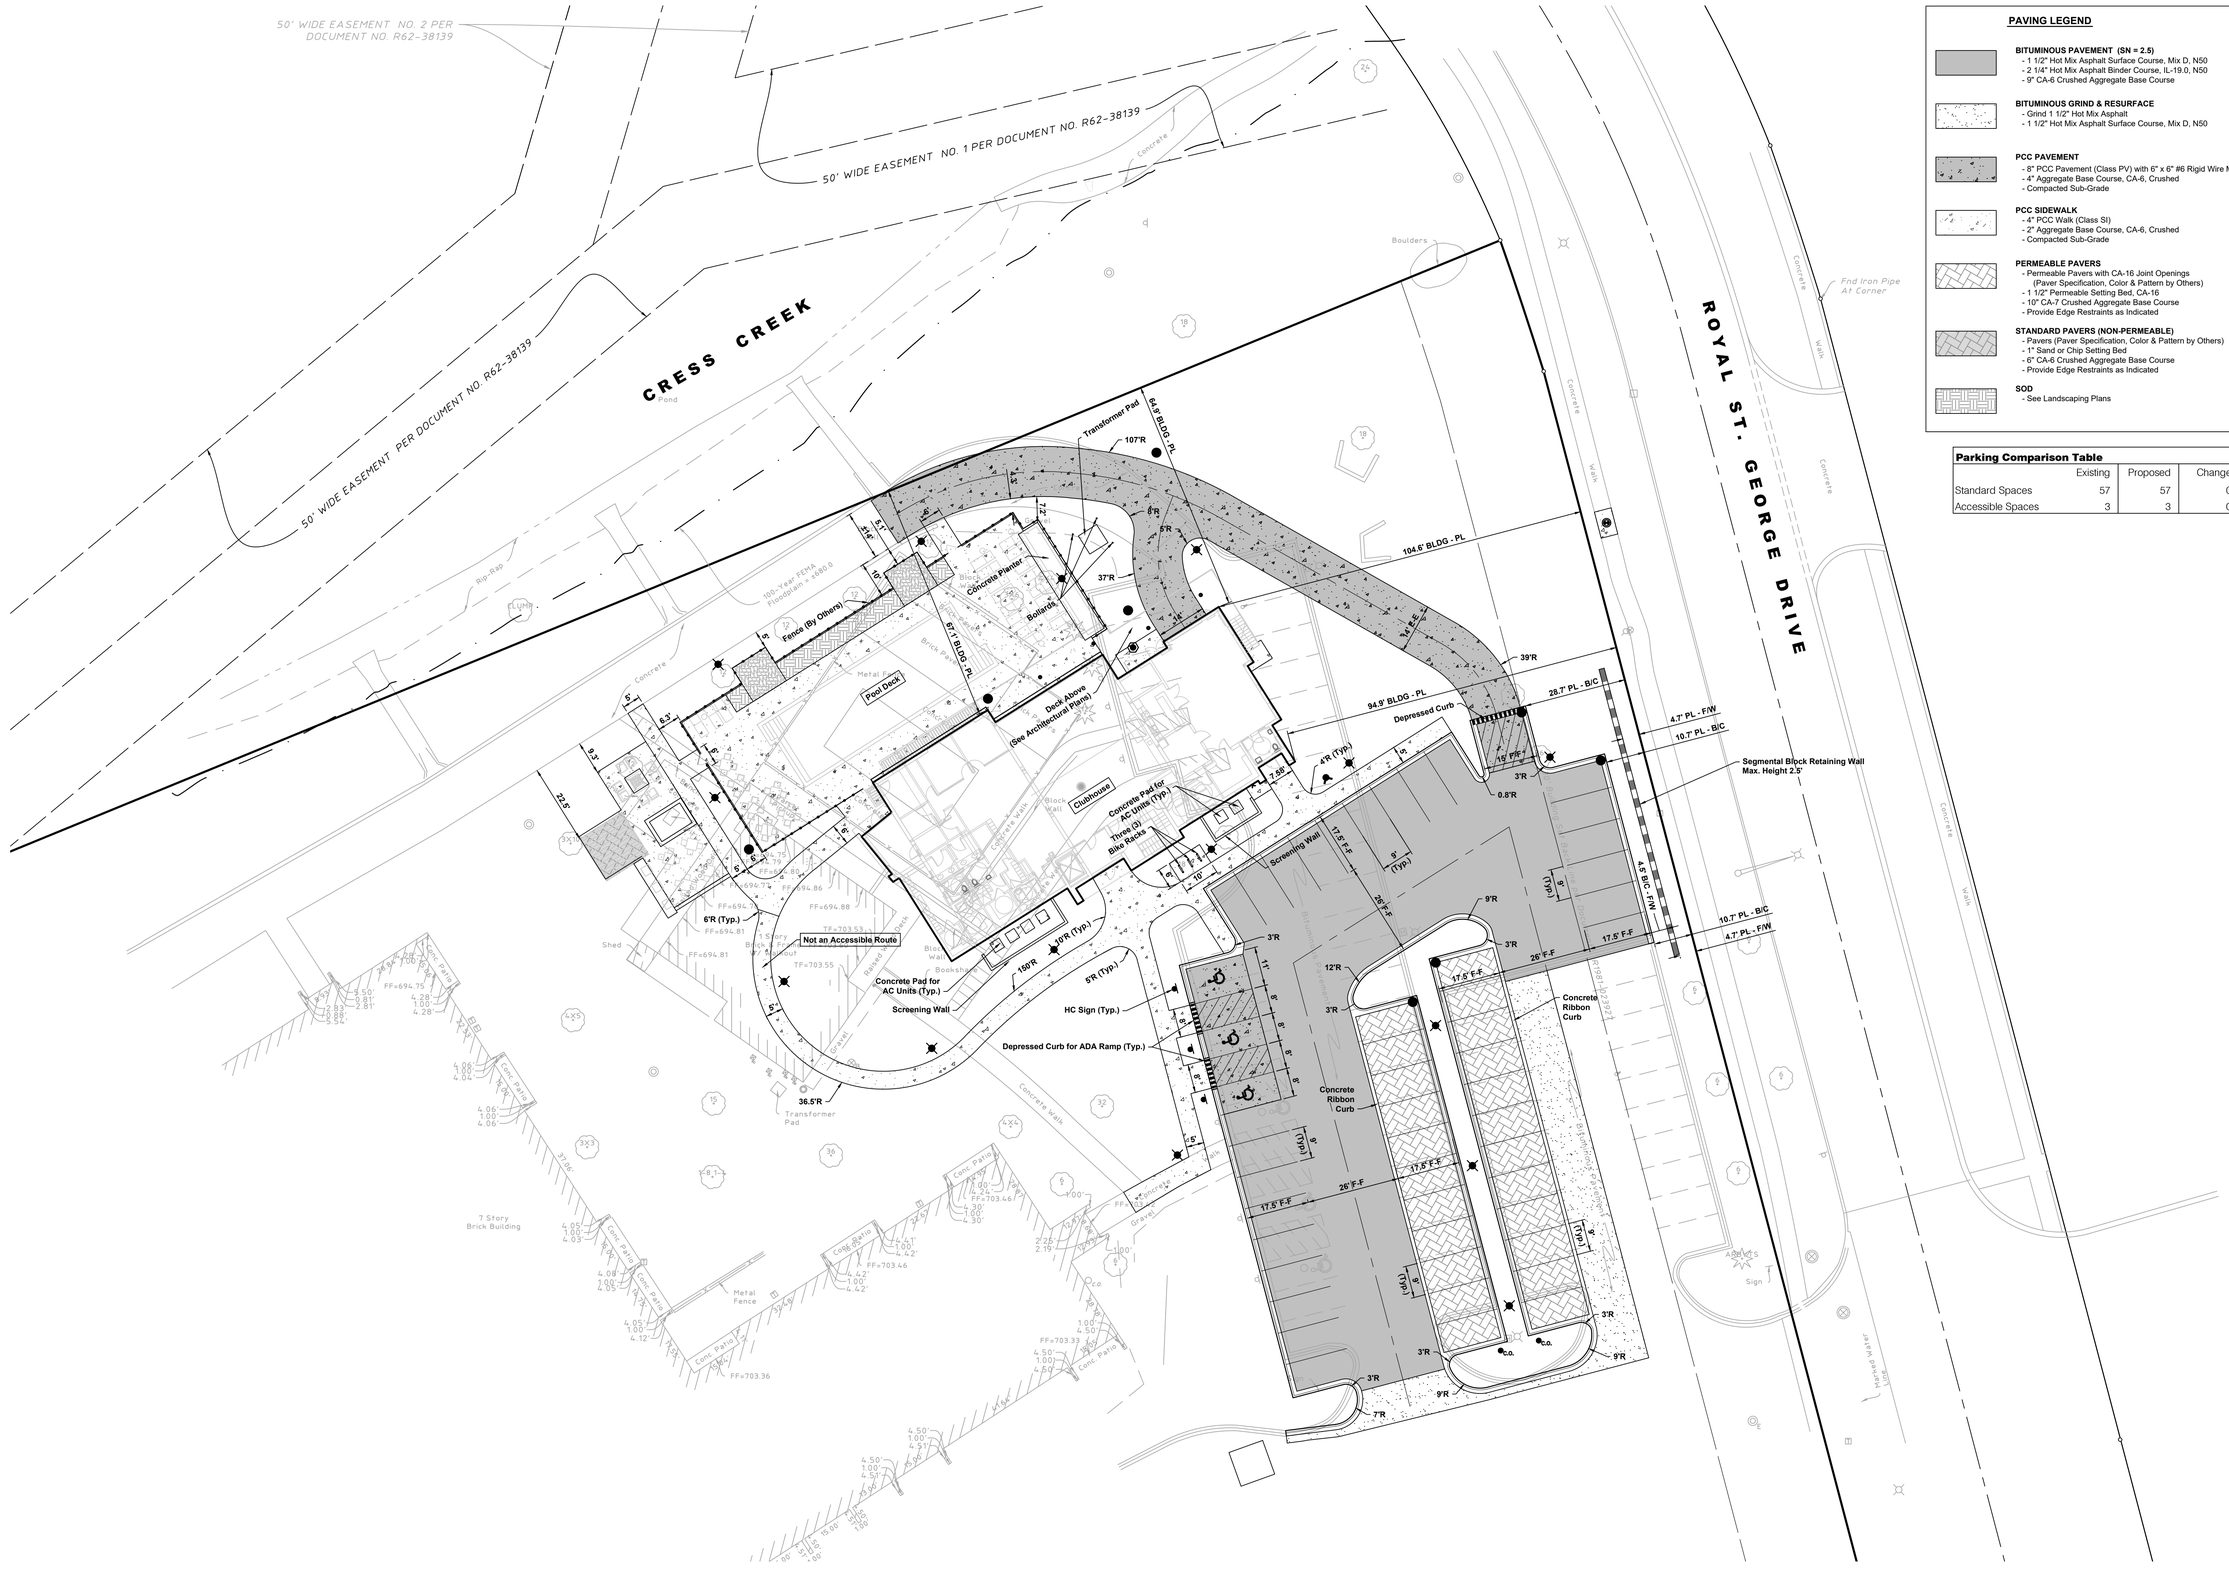

PAVING LEGEND

BITUMINOUS PAVEMENT (SN = 2.5)
- 1 1/2" Hot Mix Asphalt Surface Course, Mix D, N50
- 2 1/4" Hot Mix Asphalt Binder Course, IL-19.0, N50
- 9" CA-6 Crushed Aggregate Base Course

BITUMINOUS GRIND & RESURFACE
- Grind 1 1/2" Hot Mix Asphalt
- 1 1/2" Hot Mix Asphalt Surface Course, Mix D, N50

PCC PAVEMENT
- 8" PCC Pavement (Class PV) with 6" x 6" #6 Rigid Wire Mesh
- 4" Aggregate Base Course, CA-6, Crushed
- Compacted Sub-Grade

PCC SIDEWALK
- 4" PCC Walk (Class SI)
- 2" Aggregate Base Course, CA-6, Crushed
- Compacted Sub-Grade

PERMEABLE PAVERS
- Permeable Pavers with CA-16 Joint Openings (Paver Specification, Color & Pattern by Others)
- 1 1/2" Permeable Setting Bed, CA-16
- 10" CA-7 Crushed Aggregate Base Course
- Provide Edge Restraints as Indicated

STANDARD PAVERS (NON-PERMEABLE)
- Pavers (Paver Specification, Color & Pattern by Others)
- 1" Sand or Chip Setting Bed
- 6" CA-6 Crushed Aggregate Base Course
- Provide Edge Restraints as Indicated

SOD
- See Landscaping Plans

Parking Comparison Table

	Existing	Proposed	Change
Standard Spaces	57	57	0
Accessible Spaces	3	3	0

NORTH

10 0 20

Scale: 1" = 20'

No.	Date	Revision
4	06/12/2024	REVISED PER CITY REVIEW
3	05/24/2024	REVISED PER CITY REVIEW
1	05/02/2024	REVISED PER CITY REVIEW

HAEGER ENGINEERING
consulting engineers • • land surveyors
1100 East State Parkway, Schaumburg, IL 60173 Tel: 847.394.6600 Fax: 847.394.6608
Illinois Professional Design Firm License No. 184-003152
www.haegerengineering.com

GEOMETRY PLAN

VIEWS OF NAPERVILLE CLUBHOUSE SITE IMPROVEMENT PLANS

701 ROYAL SAINT GEORGE DRIVE, NAPERVILLE, ILLINOIS

Project Manager: P A C
Engineer: C J B
Date: 03/22/2024
Project No. 22-028
Sheet C5.0 / C8

© 2024 Haeger Engineering, LLC

Plot Date: Jun 12, 2024 - 10:42am Plotted By: phil-c
File Name: P:\2022\22028\Drawings\Final Engineering\22028-PLANS.dwg

EXHIBIT B