NORTH

DIMENSION NOTES:

1. FOR PROPOSED BUILDING DIMENSIONS SEE ARCHITECTURAL PLANS.
2. PUBLIC HANDICAP RAMP DETAILS SHALL BE CONSTRUCTED IN ACCORDANCE WITH IDOT STANDARD 424001.

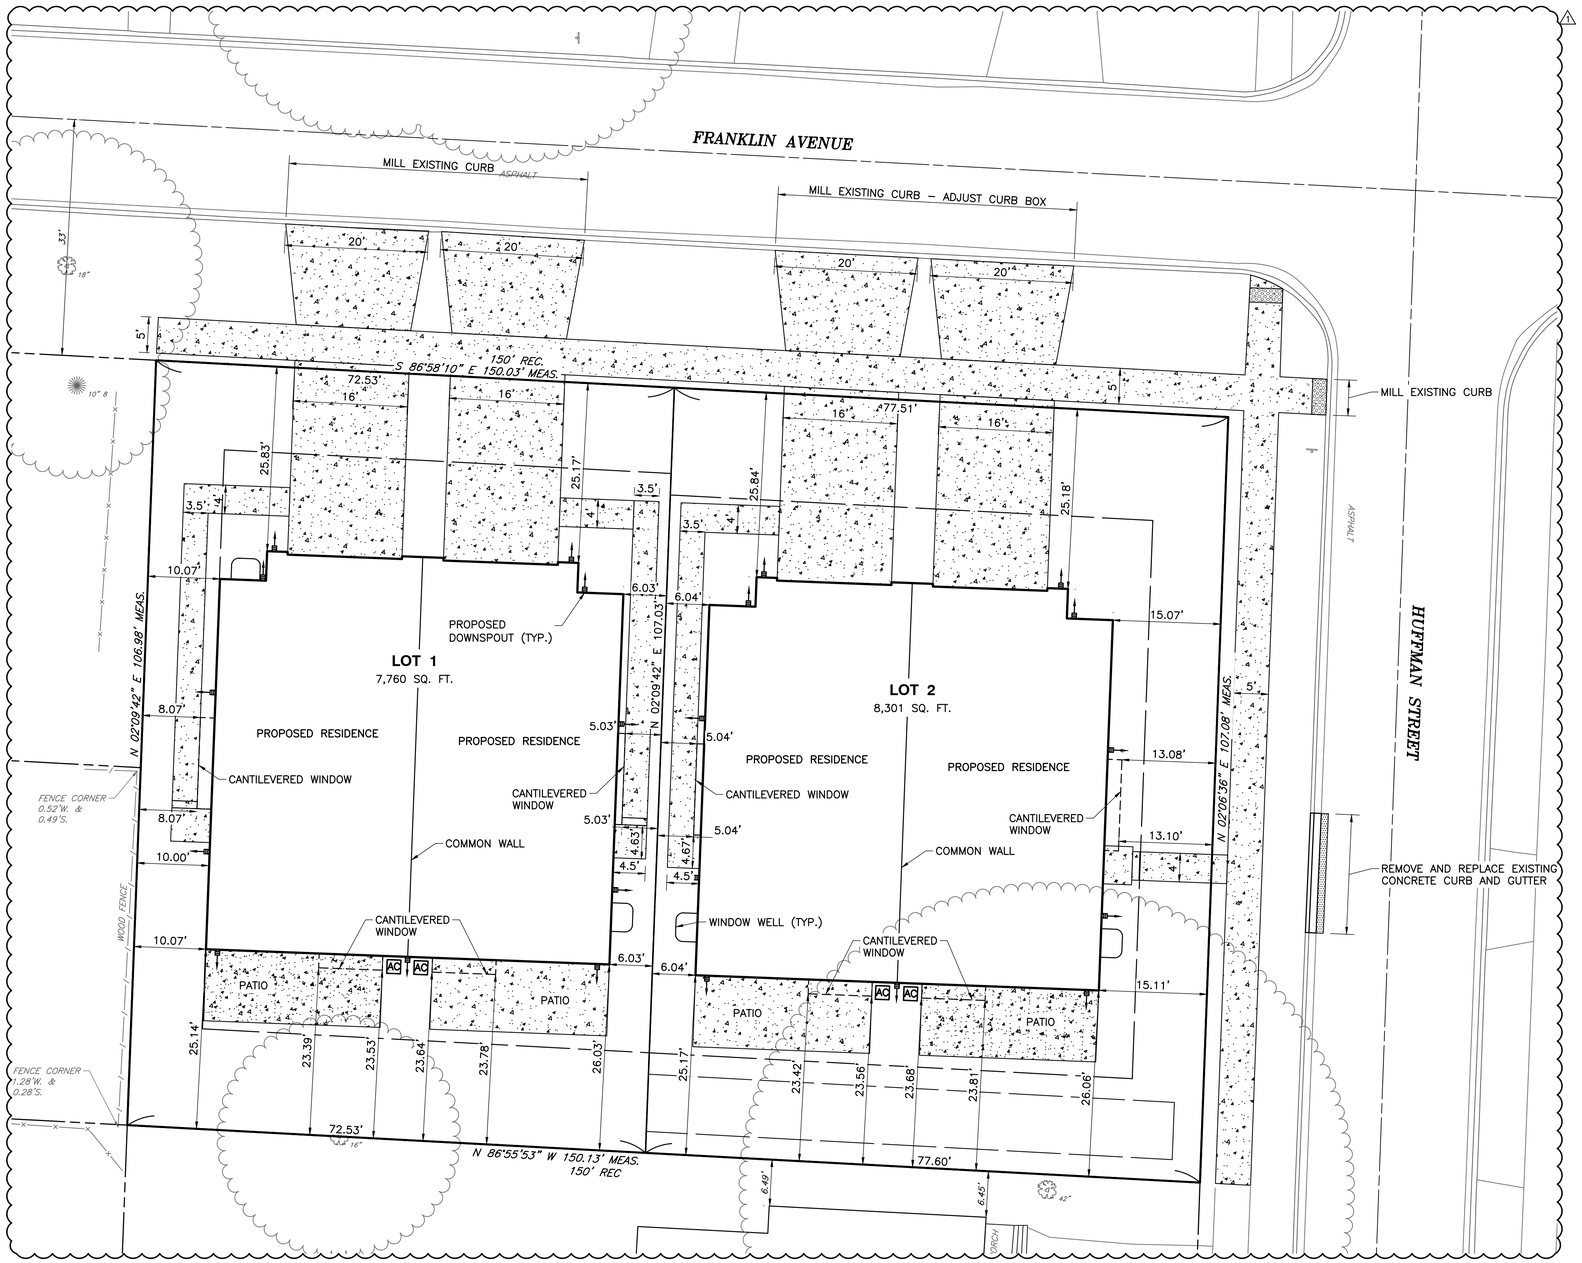

REFERENCE

1. EXISTING CONDITIONS ARE BASED UPON FIELD OBSERVATIONS MADE ON JUNE 9, 2022 BY CIVIL & ENVIRONMENTAL CONSULTANTS, INC.
2. FIELD DATUM: ILLINOIS STATE PLANE NAVD83 (2011) NAVD88 (VRS).
3. UNDERGROUND UTILITY INFORMATION SHOWN HEREON IS BASED UPON FIELD OBSERVATIONS, ATLAS MAPS PROVIDED BY THE CITY OF NAPERVILLE AND THOSE PUBLIC UTILITY COMPANIES OPERATING UNDER FRANCHISE OR CONTRACT WITH THE CITY OF NAPERVILLE.

SCALE IN FEET
0 10 20

EXHIBIT D

REVISION RECORD

NO	DATE	DESCRIPTION
1	4/24/23	REVISED PER CITY REVIEW DATED 3/31/23

Civil & Environmental Consultants, Inc.
1230 East Diehl Road, Suite 200 - Naperville, IL 60563
630-963-6026 · 877-963-6026
www.cecinc.com

FRANKLIN FLATS
FRANKLIN HUFFMAN, LLC
2117 CAMELIA COURT
NAPERVILLE, ILLINOIS 60565

DIMENSION PLAN

DATE:	MARCH 7, 2023
DRAWN BY:	MAJ
DWG SCALE:	1" =10'
CHECKED BY:	JGC
PROJECT NO:	324-001.0002
APPROVED BY:	*JGC

DRAWING NO.: C200

SHEET 7 OF 13

P:\320-000\324-001\-0401\Dwg\CV01-Final Eng\324001-CV01-C200.dwg(C200) LS(4/24/2023 = montego) - LP: 4/24/2023 3:23 PM