PHASING EXHIBIT

FOR

WAGNER FARMS PHASES 1A, 1B, 2 & 3

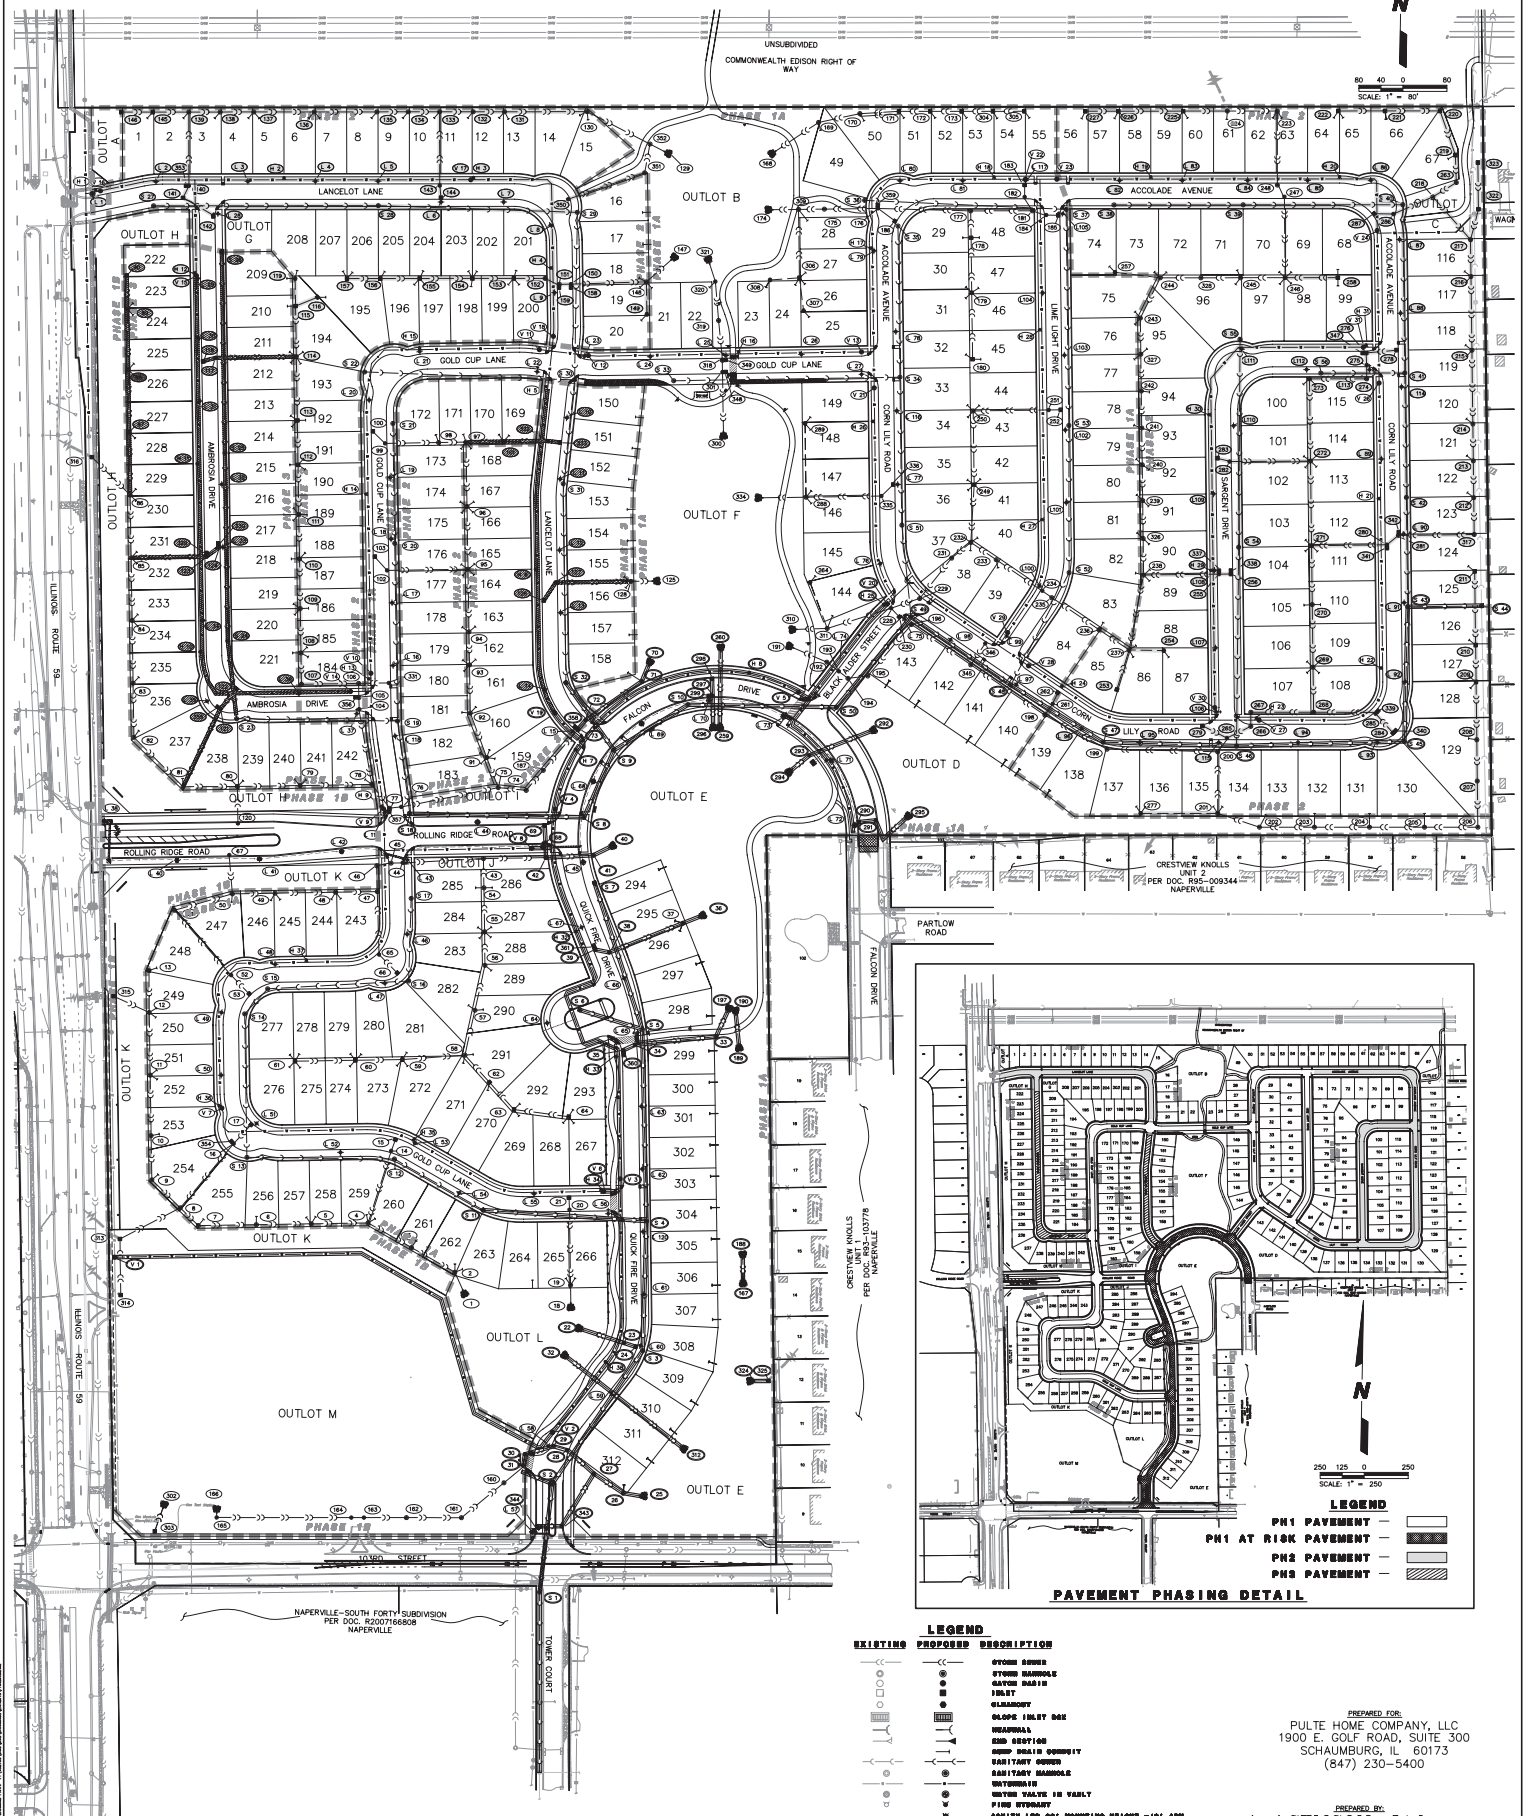

PAVEMENT PHASING DETAIL

PHASING LEGEND - UTILITIES

	STRUCTURES	PIPE
PH1	XX	
PH1 AT RISK	XX	
PH2	XX	
PH3		

LEGEND

EXISTING	PROPOSED	DESCRIPTION
		STORM SEWER
		STORM MANHOLE
		CATCH BASIN
		INLET
		CLEANOUT
		SLOPE INLET BOX
		HEADWALL
		END SECTION
		SUMP DRAIN CONDUIT
		SANITARY SEWER
		SANITARY MANHOLE
		WATERMAIN
		WATER VALVE IN VAULT
		FIRE HYDRANT
		ASHITY LED 30' MOUNTING HEIGHT w/6' ARM
		ASHITY LED 50' MOUNTING HEIGHT w/10' ARM
	(No.)	ENGINEERING SYSTEM CODE ON PLANS FOR SANITARY STRUCTURE IDENTIFICATION
	(S No)	ENGINEERING SYSTEM CODE ON PLANS FOR SANITARY MANHOLE IDENTIFICATION
	(H No)	ENGINEERING SYSTEM CODE ON PLANS FOR FIRE HYDRANT IDENTIFICATION
	(V No)	ENGINEERING SYSTEM CODE ON PLANS FOR VALVE VAULT IDENTIFICATION
	(L No)	ENGINEERING SYSTEM CODE FOR LIGHT POLE/STREET LIGHT IDENTIFICATION

PREPARED FOR:
PULTE HOME COMPANY, LLC
1900 E. GOLF ROAD, SUITE 300
SCHAUMBURG, IL 60173
(847) 230-5400

PREPARED BY:
CEMCON, Ltd.
Consulting Engineers, Land Surveyors & Planners
2280 White Oak Circle, Suite 100
Aurora, Illinois 60502-9675
PH: 630.862.2100 FAX: 630.862.2199
E-Mail: cadd@cemcon.com Website: www.cemcon.com

DISC NO.: 402109 FILE NAME: PHASING
DRAWN BY: LAL FLD. BK. / PG. NO.: ----
COMPLETION DATE: 03-15-19 JOB NO.: 402.109
04-15-19/LAL REVISED PER CITY REVIEW COMMENTS DATED 4/8/19
04-22-19/LAL REVISED PER IN-HOUSE REVIEW

EXHIBIT E

Copyright © 2019 Cemcon, Ltd. All rights reserved.