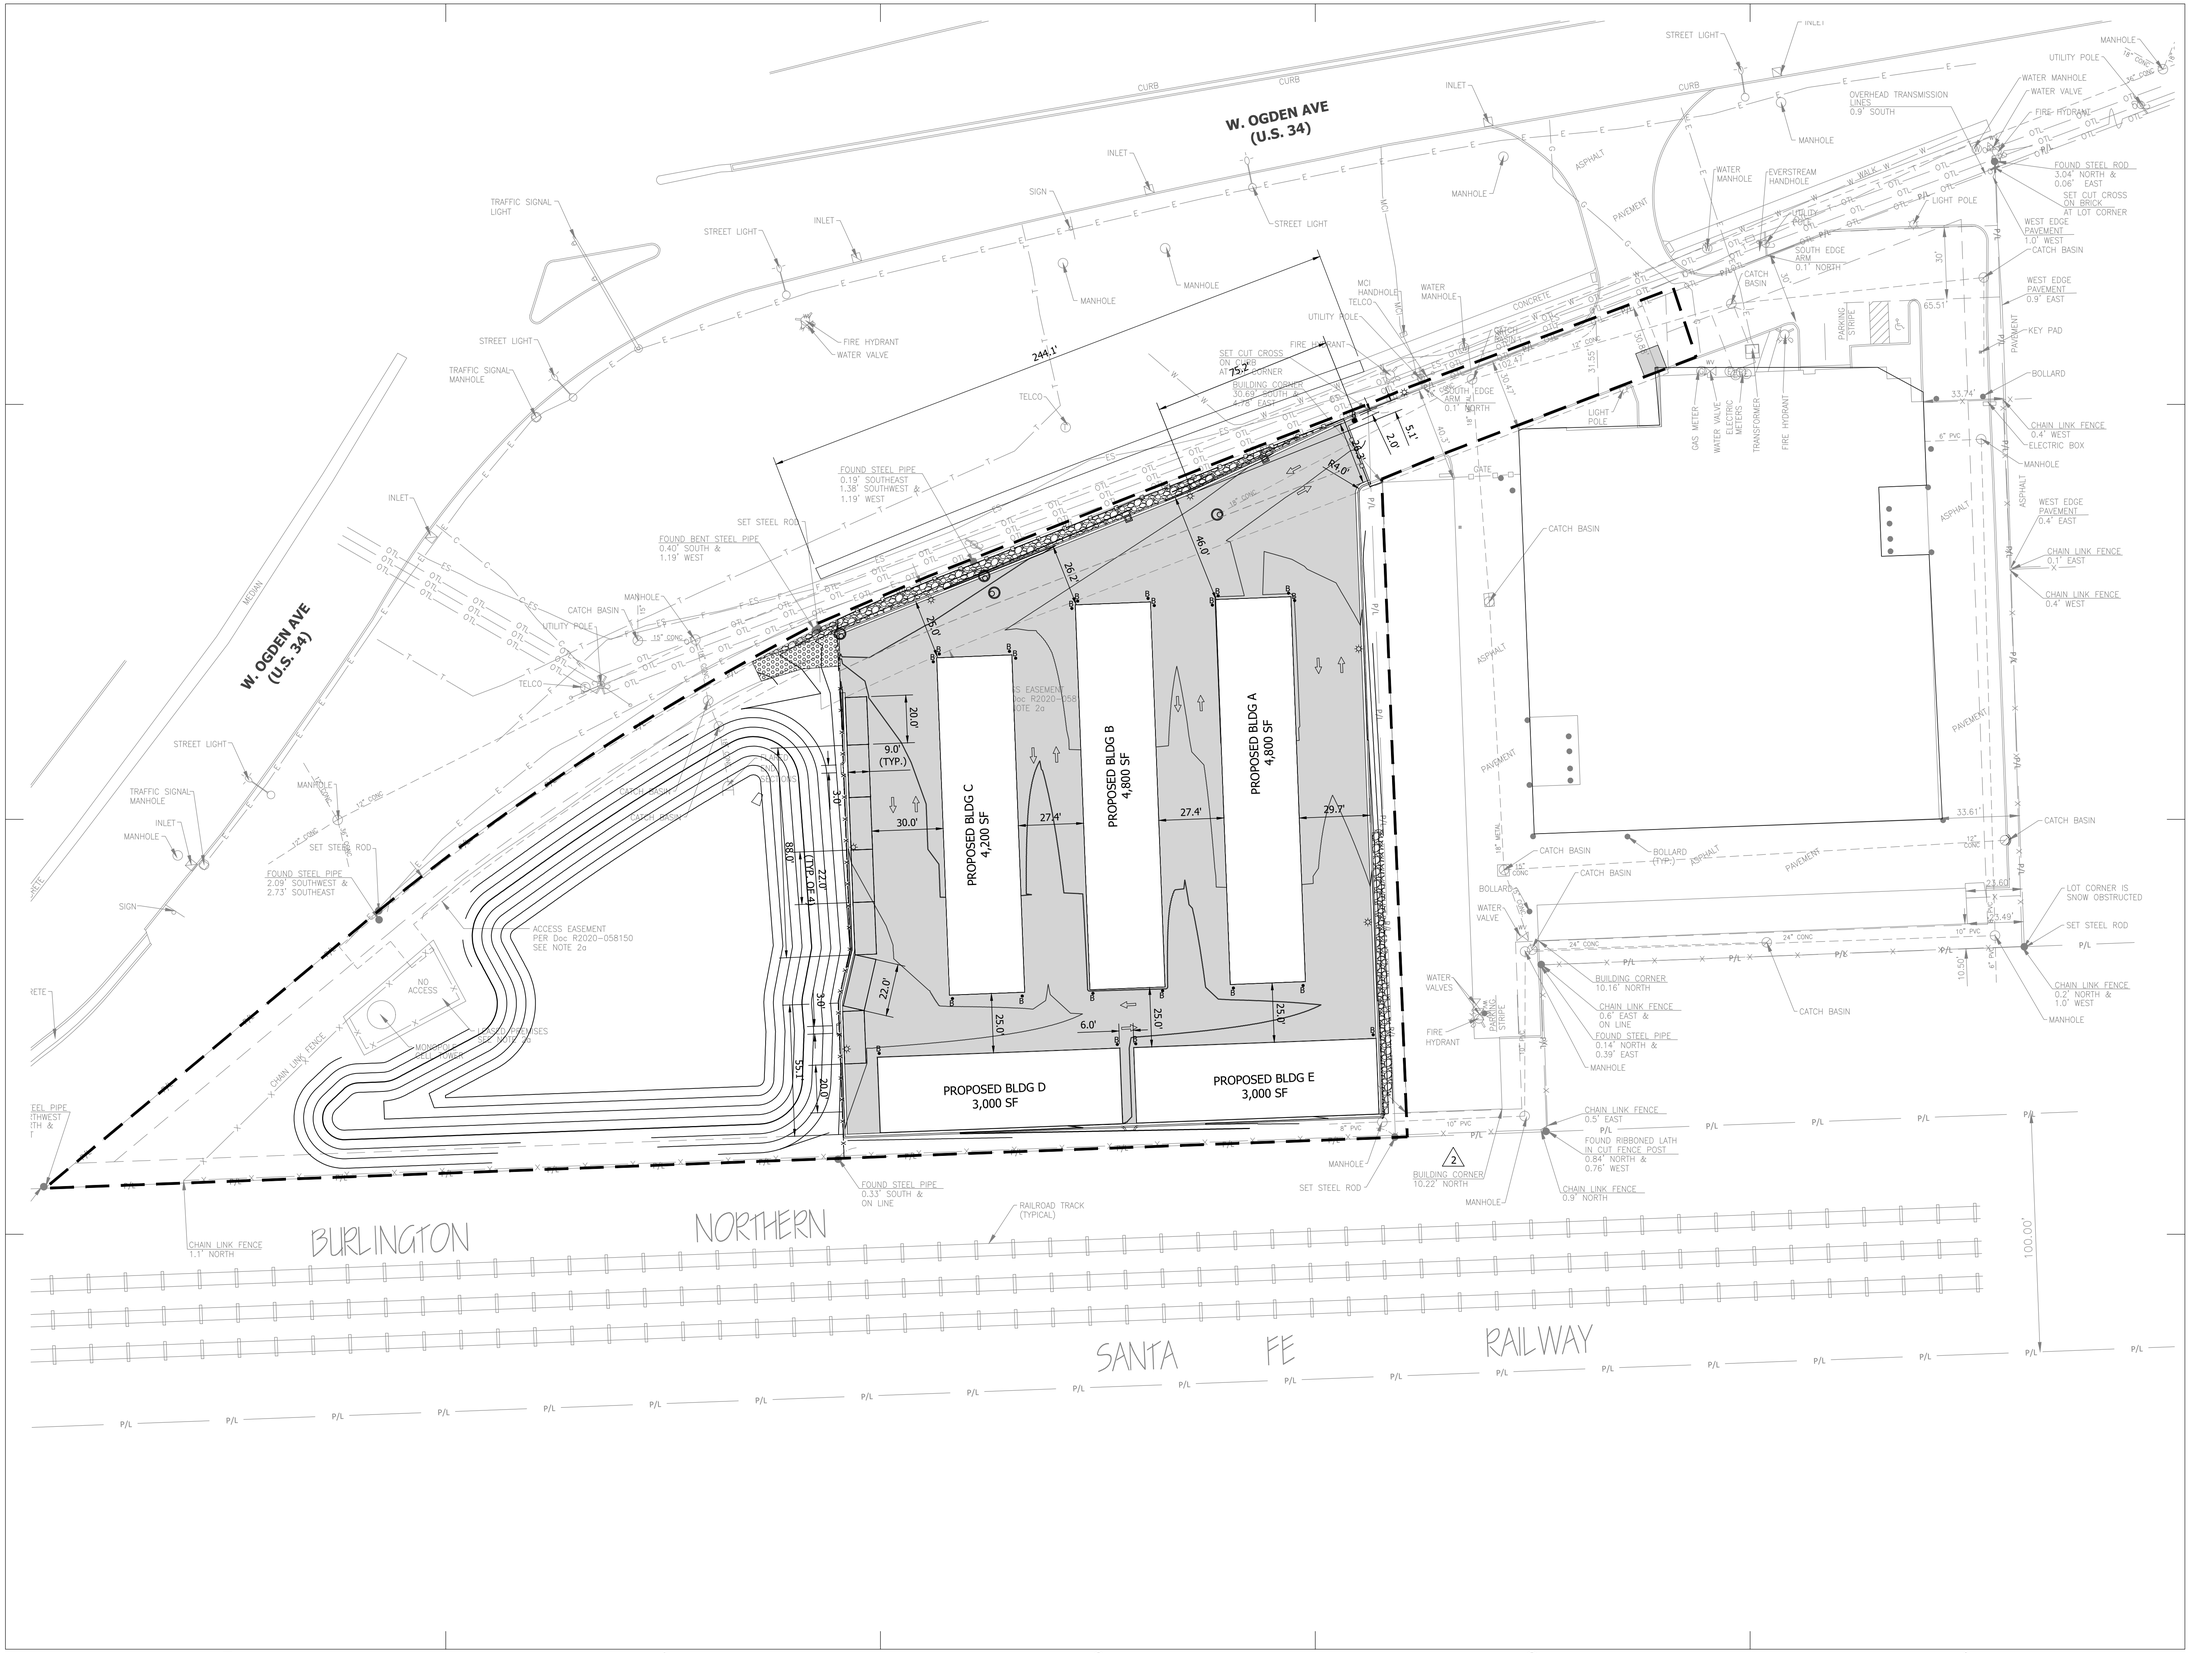

PERMIT SET

EXTRA SPACE STORAGE, INC.
ESS NAPERVILLE STORAGE #1259

1432 W OGDEN AVE. NAPERVILLE, IL 60563

#	Revision	Date
2	CITY REVIEW COMMENTS	08/22/24
3	CITY REVIEW COMMENTS	10/31/24

Project #: 23-700-300-1

Designed By: MDL

Drawn By: RLH

Checked By: ALC

Date: 10.31.2024

LICENSED PROFESSIONAL ENGINEER
AARON CROW
062-075899
OF ILLINOIS

30' 0 30' 60'
GRAPHIC SCALE

N

OVERALL SITE PLAN

C201