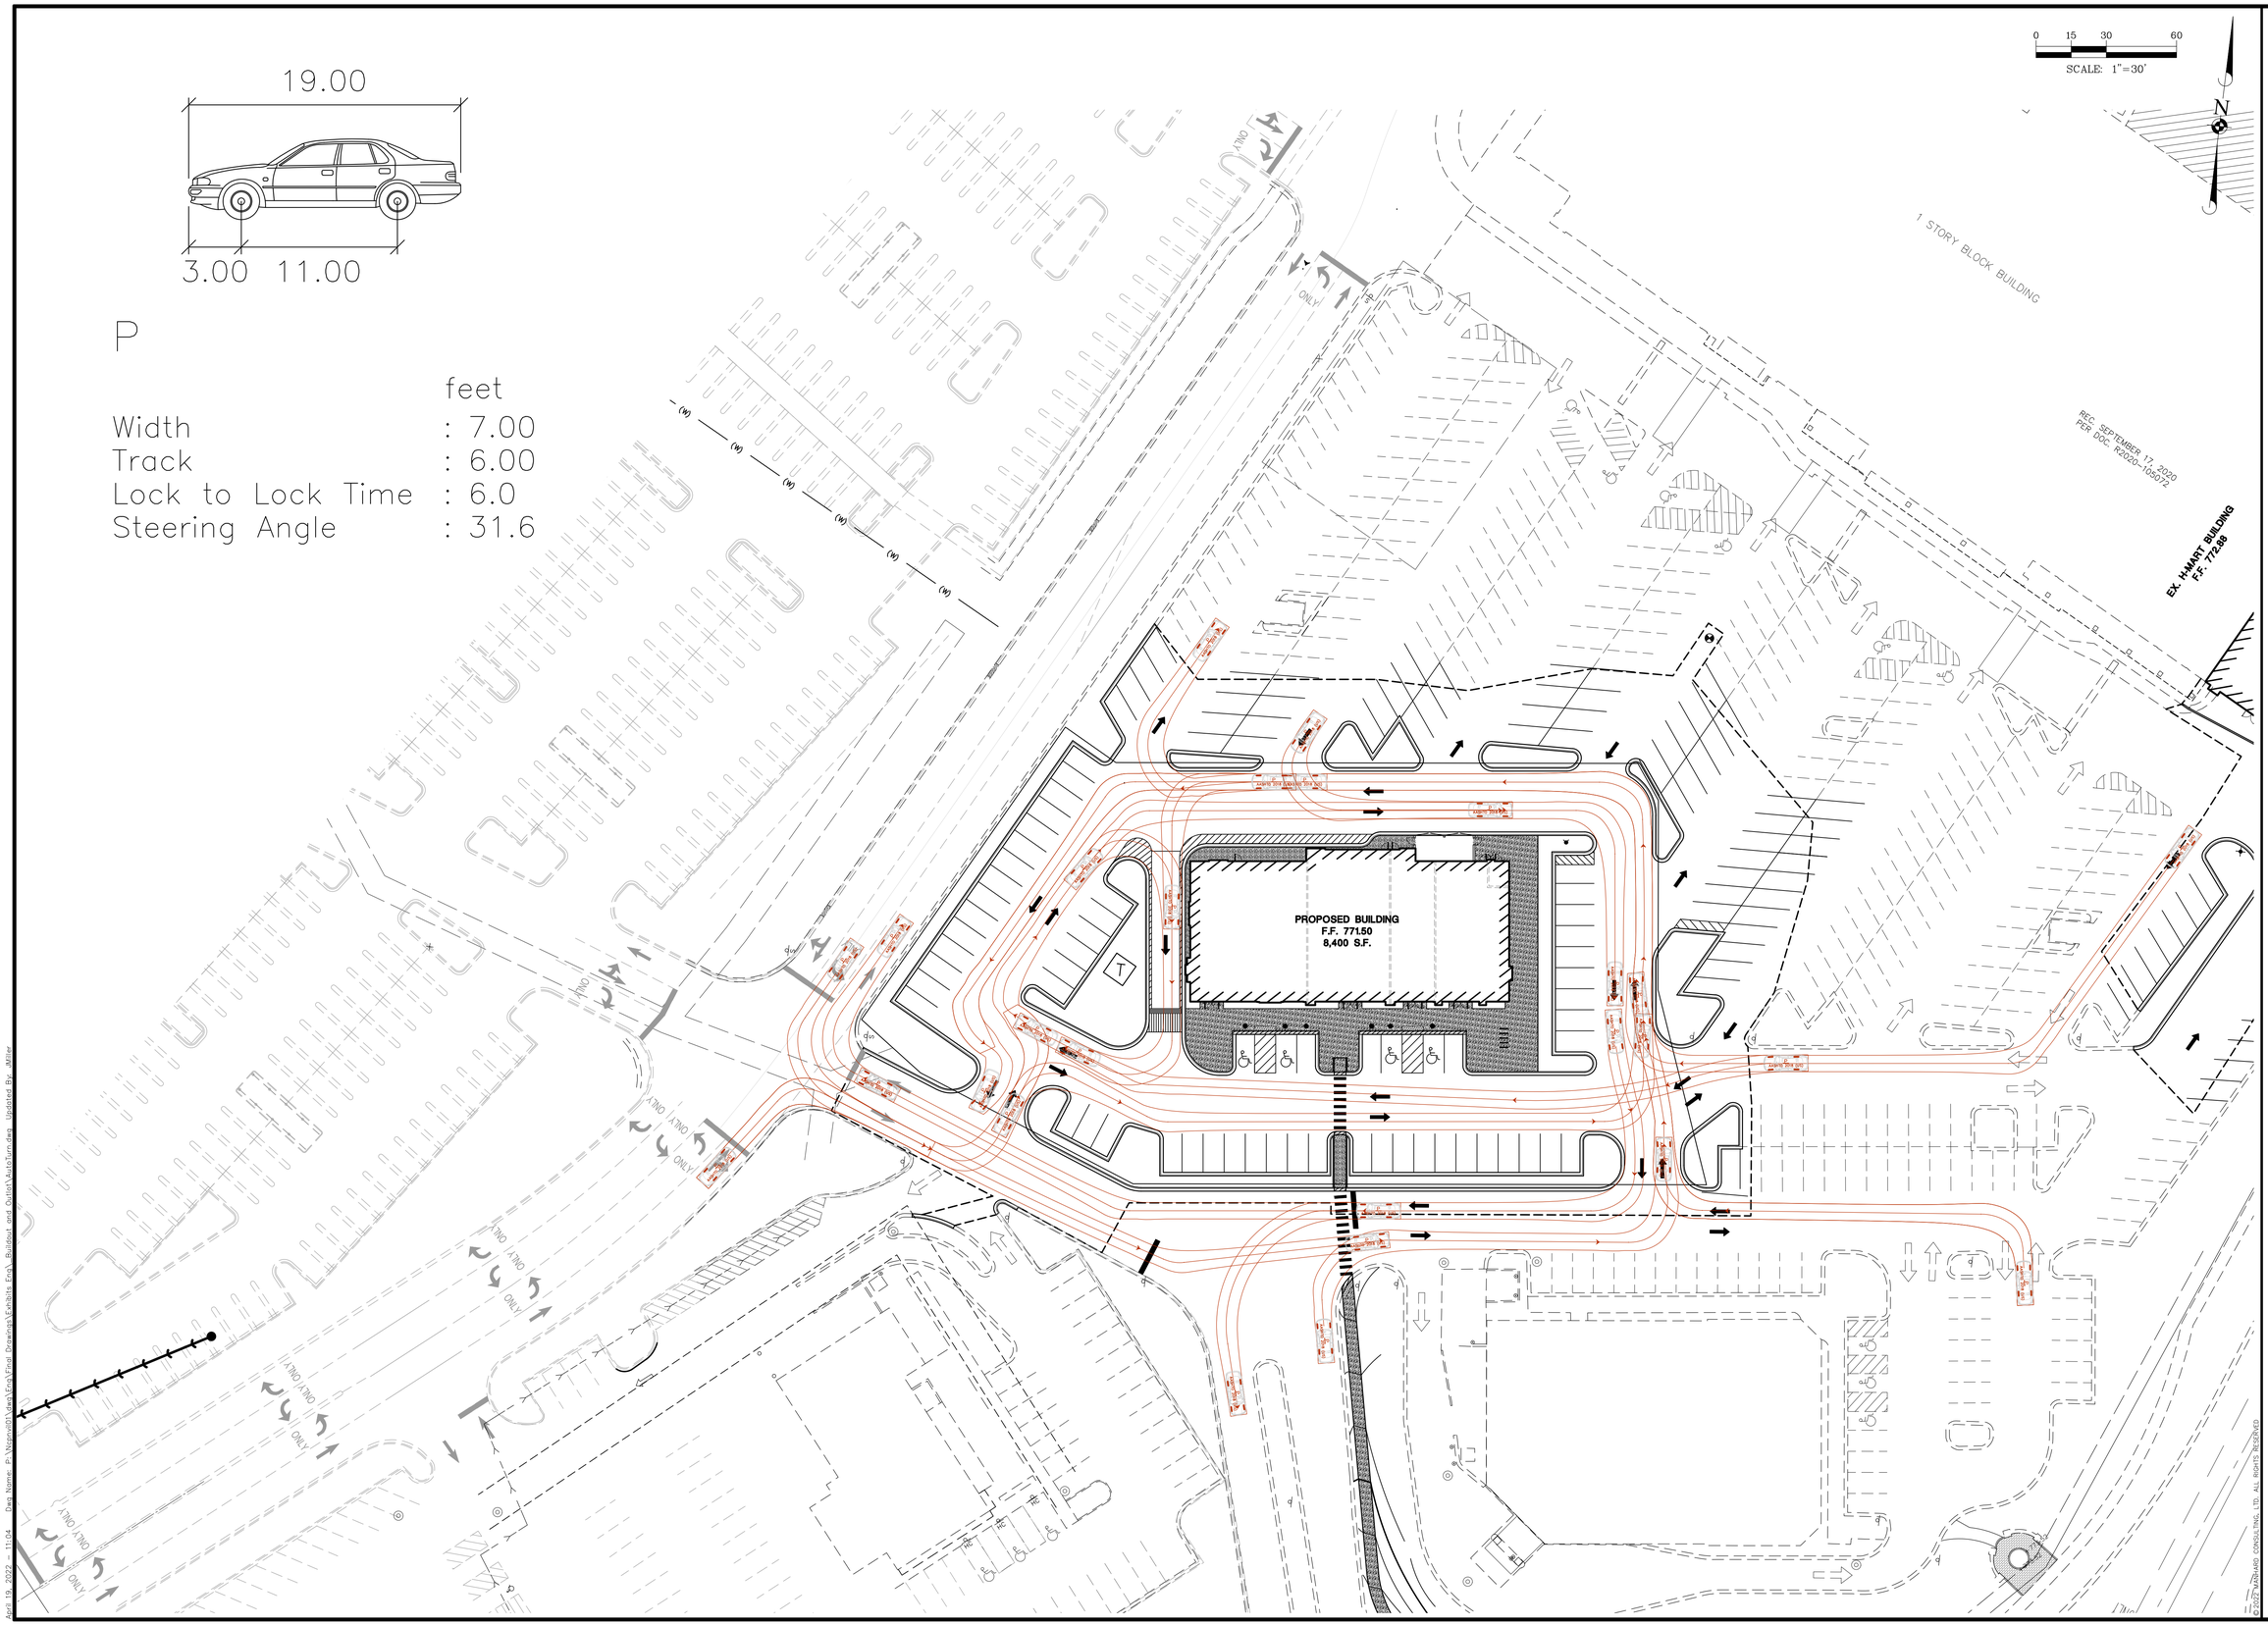

© 2022 MANHARD CONSULTING, LTD. ALL RIGHTS RESERVED

DATE	REVISIONS	DRAWN BY
02-04-22	REVISED PER CITY REVIEW	JRM

Manhard CONSULTING LTD
116 West Illinois, 7th Floor, Chicago, IL 60654 ph:312.824.3801 fx:847.634.0095 manhard.com
Civil Engineers • Surveyors • Water Resource Engineers • Water & Wastewater Engineers
Construction Managers • Environmental Scientists • Landscape Architects • Planners

EASTGATE CROSSING - OUTLOT

CITY OF NAPERVILLE, ILLINOIS

AUTOTURN EXHIBIT - PASSENGER CAR

PROJ. MGR.: KJC
PROJ. ASSOC.: JRM
DRAWN BY: JRM
DATE: 04-21-22
SCALE: 1"=30'

SHEET 1 OF 3

NCP.NVIL01

INFORMATIONAL EXHIBIT - NOT FOR CONSTRUCTION

April 19, 2022 - 11:04 Dwg Name: P:\Ncpnvil01\dwg\Eng\Final Drawings\Exhibits Eng_Buildout and Outlot\AutoTurn.dwg Updated By: JMiller

April 19, 2022 - 11:04 Dwg Name: P:\Ncpnvil01\dwg\Eng\Final Drawings\Exhibits Eng_Buildout and Outlot\AutoTurn.dwg Updated By: JMiller

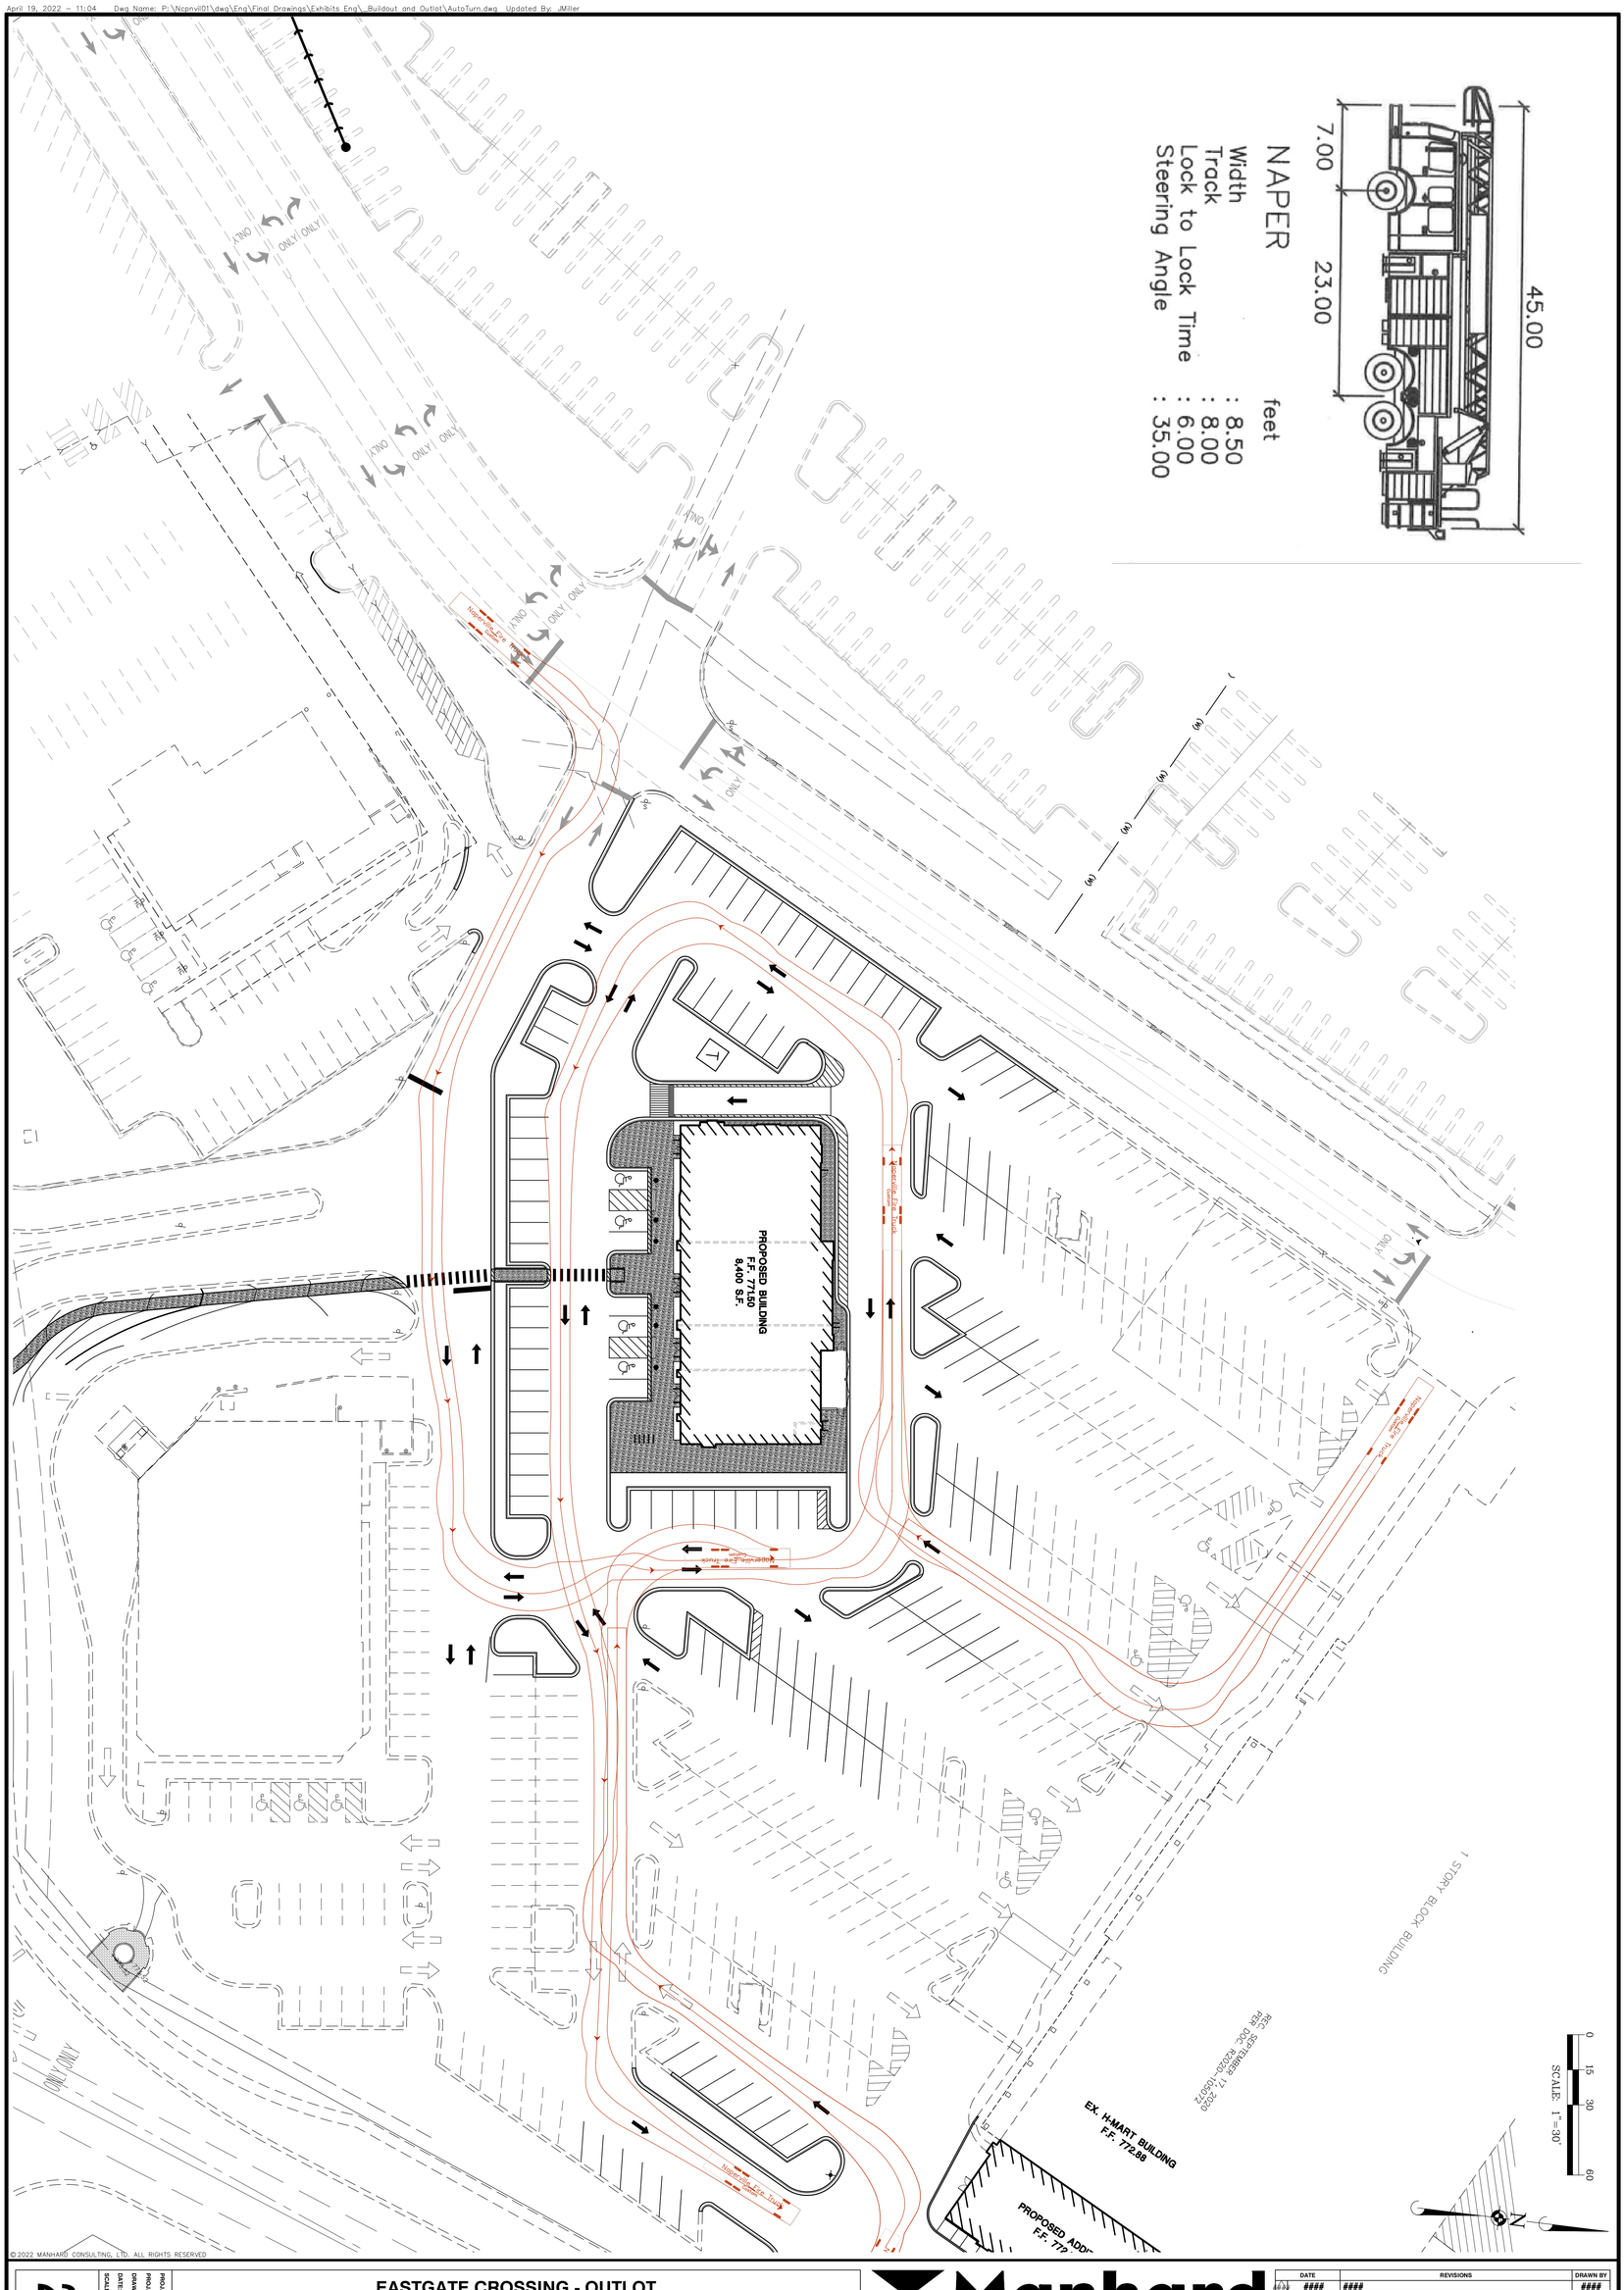

© 2022 MANHARD CONSULTING, LTD. ALL RIGHTS RESERVED

PROJ. MGR.:	KJC
PROJ. ASSOC.:	JRM
DRAWN BY:	JRM
DATE:	04-21-22
SCALE:	1"=30'

SHEET 2 OF 3
NCP.NVIL01

EASTGATE CROSSING - OUTLOT

CITY OF NAPERVILLE, ILLINOIS

AUTOTURN EXHIBIT - NAPERVILLE FIRE TRUCK

Manhard CONSULTING LTD
116 West Illinois, 7th Floor, Chicago, IL 60654 ph:312.824.3801 fx:847.634.0095 manhard.com
Civil Engineers • Surveyors • Water Resource Engineers • Water & Wastewater Engineers
Construction Managers • Environmental Scientists • Landscape Architects • Planners

DATE	REVISIONS	DRAWN BY
####	####	####
####	####	####
####	####	####
####	####	####
####	####	####
####	####	####
####	####	####
####	####	####
02-04-22	REVISED PER CITY REVIEW	JRM

INFORMATIONAL EXHIBIT - NOT FOR CONSTRUCTION

SU-40

	feet
Width	: 8.00
Track	: 8.00
Lock to Lock Time	: 6.0
Steering Angle	: 31.8

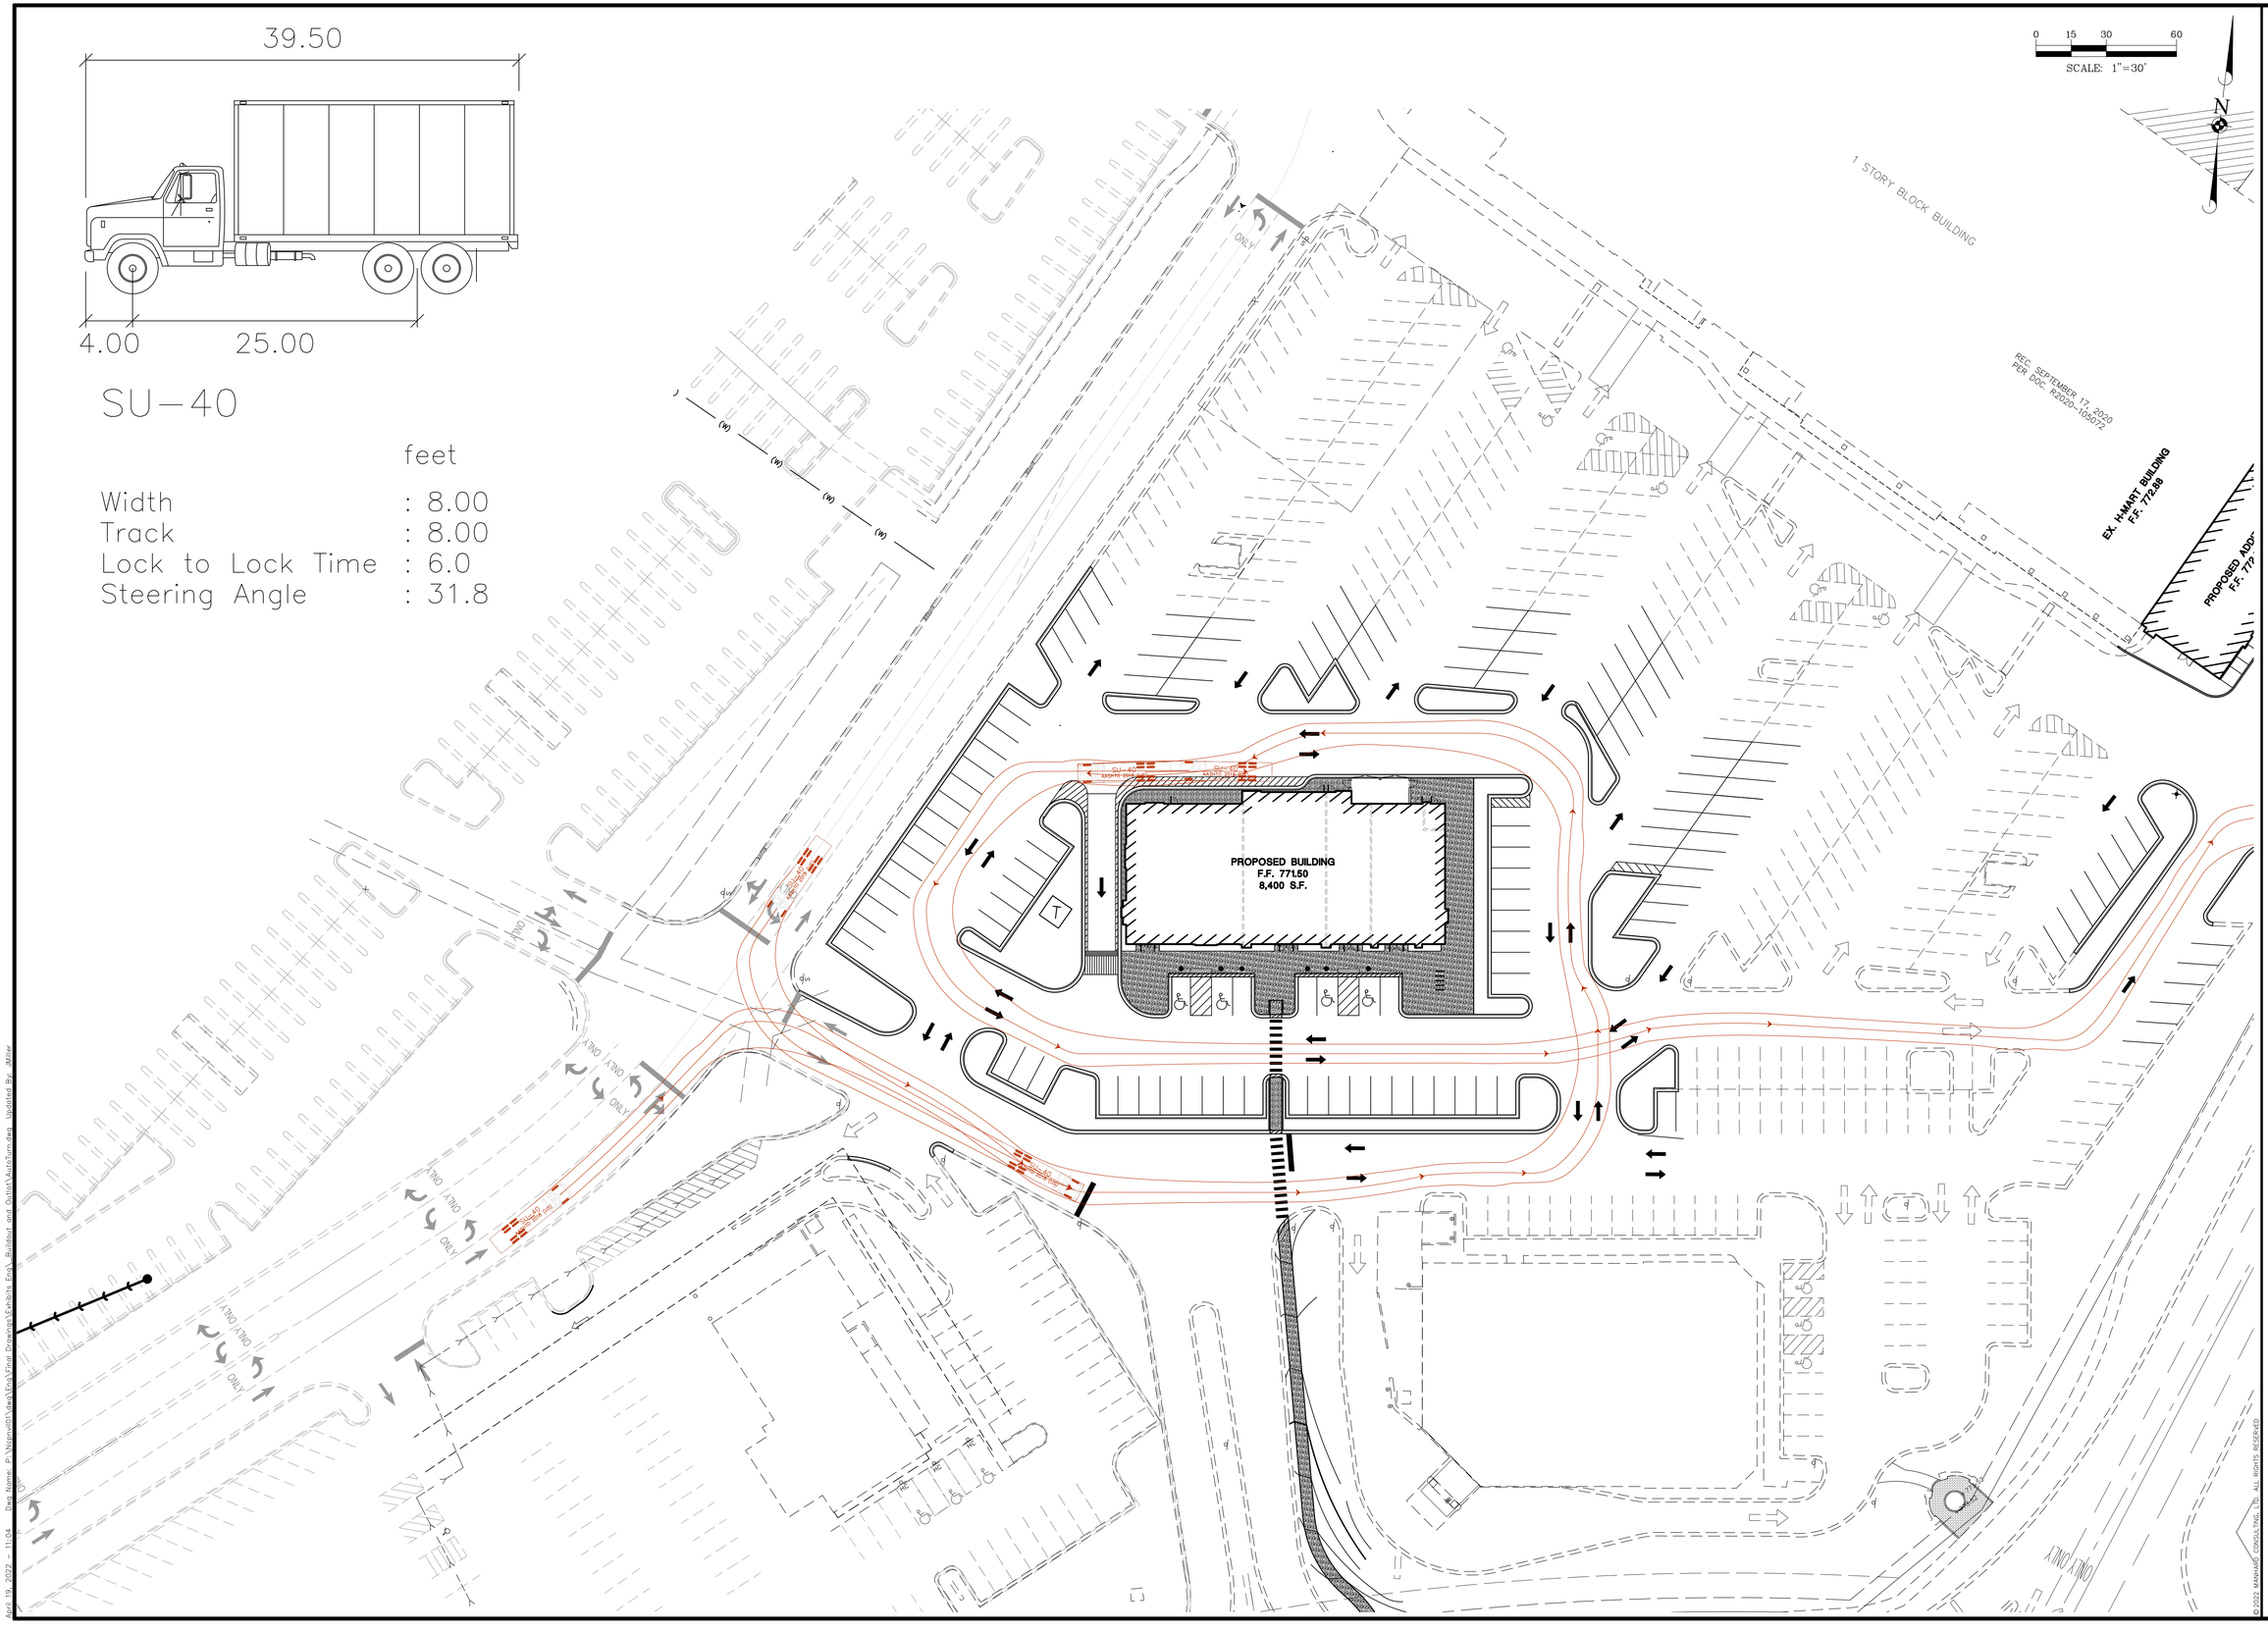

DATE	REVISIONS	DRAWN BY
04-21-22	REVISED PER CITY REVIEW #2	JRM

Manhard CONSULTING LTD

116 West Illinois, 7th Floor, Chicago, IL 60654 ph:312.824.3801 fx:847.634.0095 manhard.com
Civil Engineers • Surveyors • Water Resource Engineers • Water & Wastewater Engineers
Construction Managers • Environmental Scientists • Landscape Architects • Planners

EASTGATE CROSSING - OUTLOT

CITY OF NAPERVILLE, ILLINOIS

AUTOTURN EXHIBIT - SU-40

PROJ. MGR.:	KJC
PROJ. ASSOC.:	JRM
DRAWN BY:	JRM
DATE:	04-21-22
SCALE:	1"=30'

SHEET 3 OF 3

NCP.NVIL01

© 2022 MANHARD CONSULTING, LTD. ALL RIGHTS RESERVED

INFORMATIONAL EXHIBIT - NOT FOR CONSTRUCTION

April 19, 2022 - 11:04 Dwg Name: P:\Ncprvil01\dwg\Eng\Final Drawings\Exhibits Eng_Buildout and Outlot\AutoTurn.dwg Updated By: JMiller