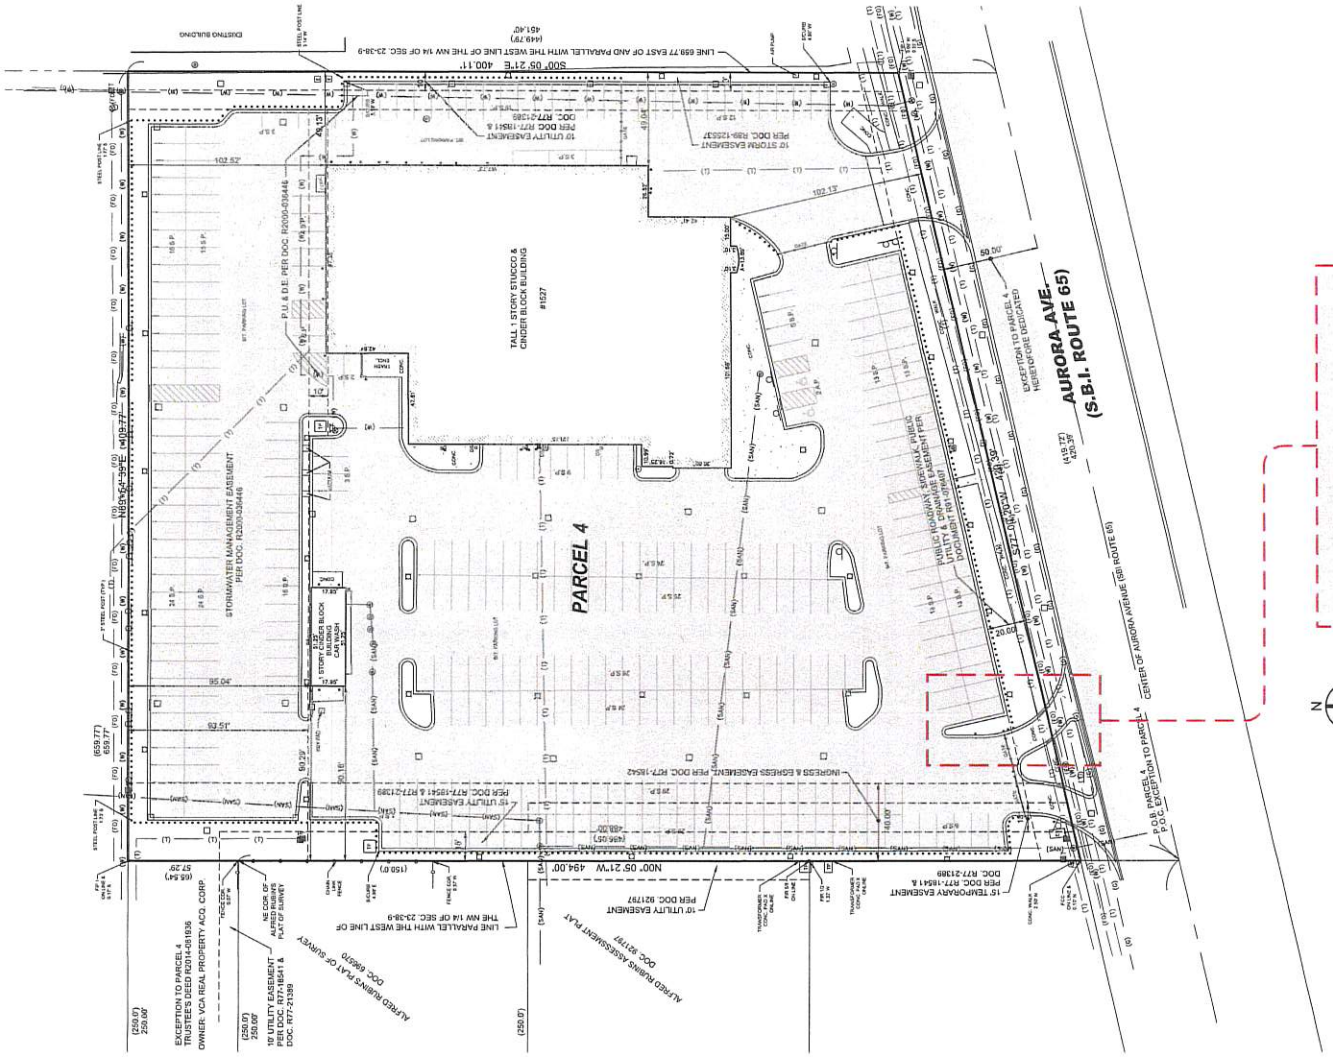

Overall Site Plan

Scale: 1/64" = 1'-0" @ 11x17

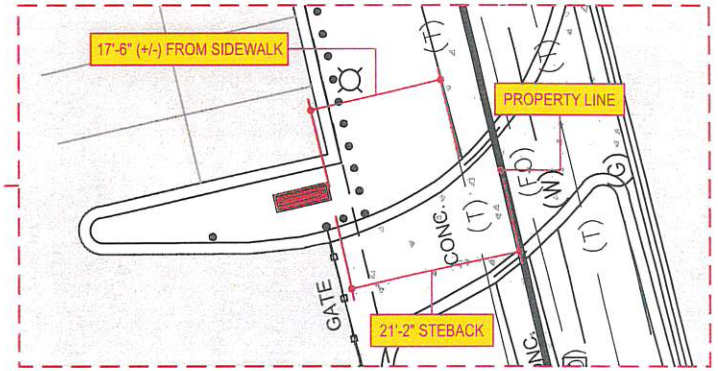

Enlarged Site Plan

Scale: 1/16"=1'-0" @ 11x17

SEE PAGE 102 FOR ADDITIONAL LOCATION INFORMATION AND SHEET 103 FOR PLAT PLAN

Audi

CLIENT: Audi Naperville (Pylon)	**SHEET CALLOUT**
LOCATION: 1527 Aurora Avenue, Naperville, IL 60540	101
BLAIR PROJECT #: 100201	**PAGE NUMBER:** 2
BLAIR SALES ORDER #: 70848	**DRAWN BY:** DJG
DATE: 03.22.23	

REV	DESCRIPTION	DATE	BY
A	ADDED PYLON DETAILS	03.28.23	DJG
B	ADDED SITE PLAN W/SETBACK	03.30.23	DJG
C	REVISED SITE MAP/ADDED PLAT PLAN	09.26.23	DJG

CUSTOMER APPROVAL

Print Name | Title

Signature | Date

☐ Approved
☐ Approved as Noted
☐ Not Approved Resubmit with Changes

These drawings are not for construction purposes. The information contained herein is intended to express design intent only. This original design is the sole property of Blair Image Elements. It cannot be reproduced, copied or exhibited, in whole or in part, without first obtaining written consent from Blair Image Elements.

Blair Image Elements
5107 Kissell Avenue
Altoona, PA 16601
P: (814) 949.8287
blairimage.com

blair IMAGE ELEMENTS