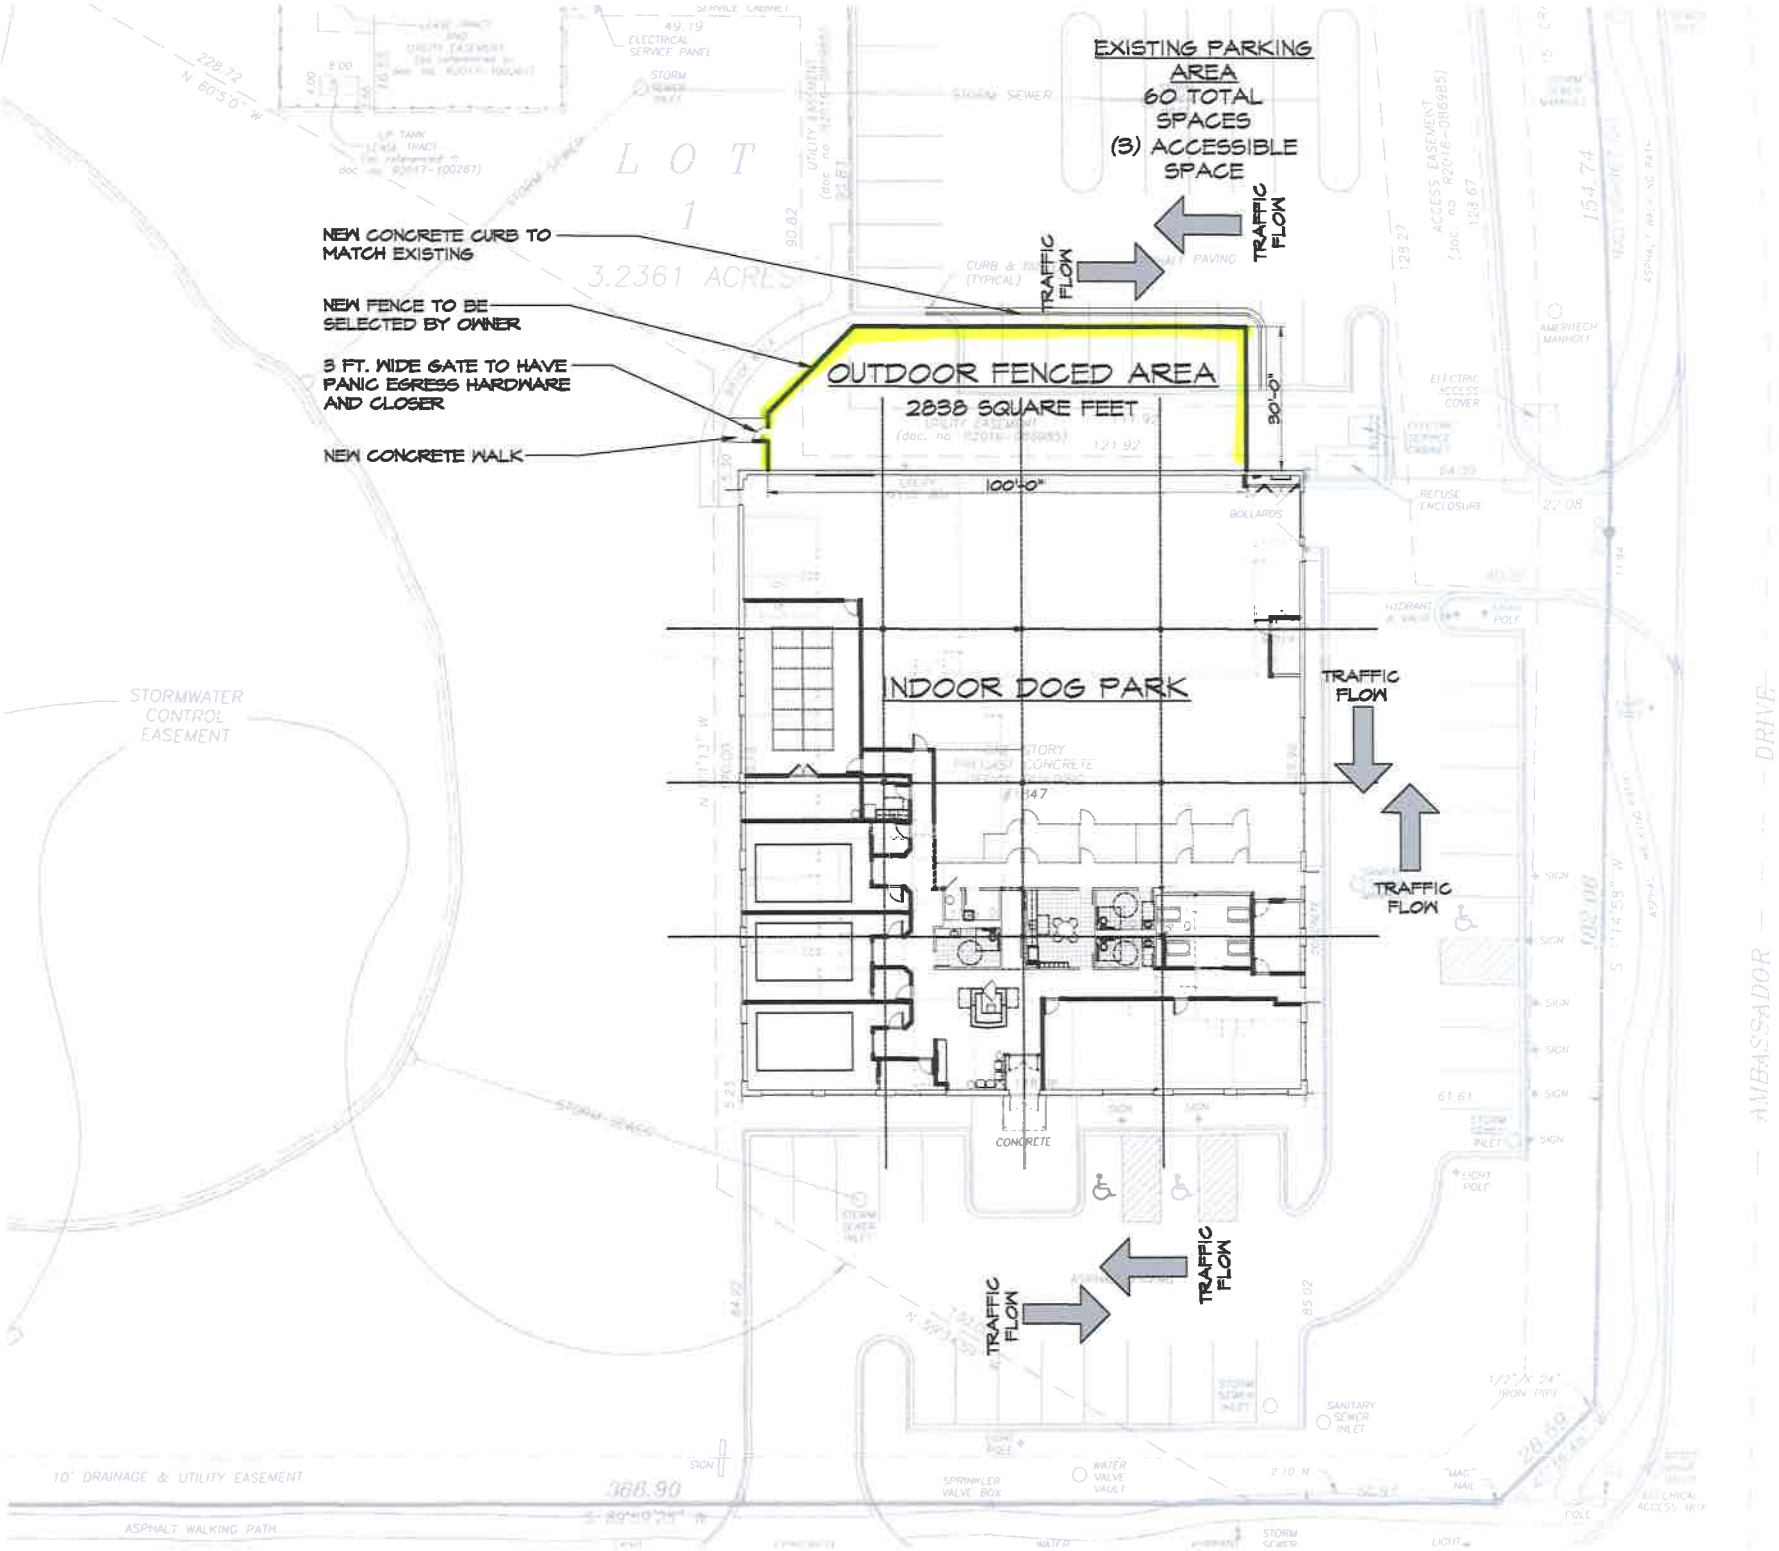
EXISTING PARKING AREA
60 TOTAL SPACES
(3) ACCESSIBLE SPACE
TRAFFIC FLOW
TRAFFIC FLOW
NEW CONCRETE CURB TO MATCH EXISTING
NEW FENCE TO BE SELECTED BY OWNER
3 FT. WIDE GATE TO HAVE PANIC EGRESS HARDWARE AND CLOSER
NEW CONCRETE WALK
OUTDOOR FENCED AREA
2838 SQUARE FEET
30'-0"
100'-0"
NDOOR DOG PARK
TRAFFIC FLOW
TRAFFIC FLOW
TRAFFIC FLOW
TRAFFIC FLOW
LOT 1
3.2361 ACRES
STORMWATER CONTROL EASEMENT
AMBASSADOR DRIVE
10' DRAINAGE & UTILITY EASEMENT
ASPHALT WALKING PATH