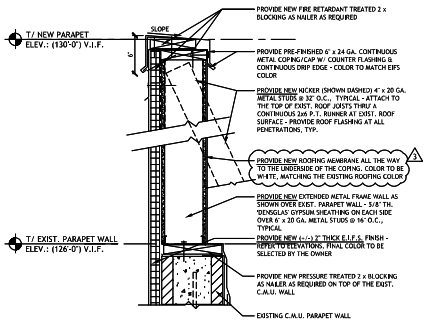

NEW PARAPET DETAIL 2

SCALE: 1- 1/2"= 1'-0"

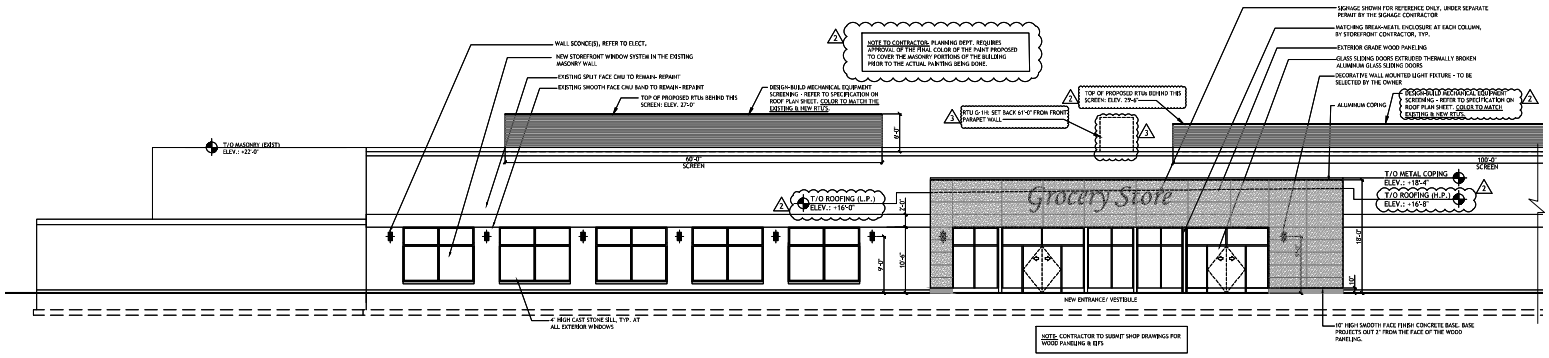

PROPOSED FRONT ELEVATION- PARTIAL 1A

SCALE: 1/8"= 1'-0"

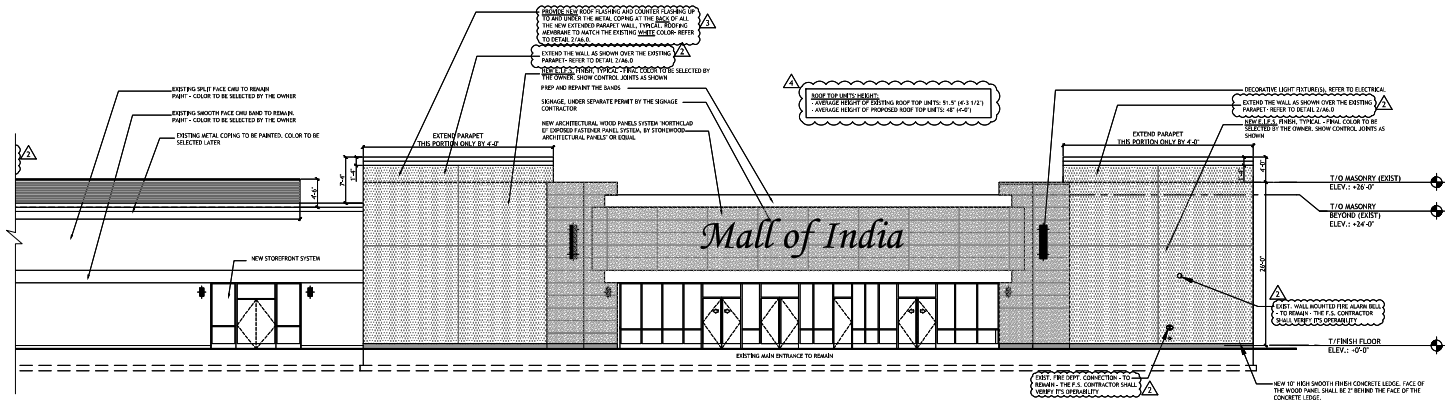

PROPOSED FRONT ELEVATION- PARTIAL 1B

SCALE: 1/8"= 1'-0"

© 2018 PUROHIT ARCHITECTS, inc.

Document Record:

Issued Date	Description
02.26.2018	FOR PRELIMINARY VILLAGE REVIEW
06.14.2018	FOR SUITE NUMBERS TO VILLAGE
08.17.2018	ISSUED FOR PERMIT
10.04.2018	RESUBMITTED FOR PERMIT 1
01.07.2019	RESUBMITTED FOR PERMIT 1
02.04.2019	S.P.U. SUBMITTAL 1

DO NOT SCALE THE DRAWINGS. PUROHIT ARCHITECTS, INC. ASSUME NO RESPONSIBILITY FOR USE OF UNCORRECT SCALE. THE CONTRACTOR SHALL VERIFY ALL DIMENSIONS AND CONDITIONS PRIOR TO PROCEEDING WITH CONSTRUCTION. IN THE EVENT THAT THE CONTRACTOR DISCOVERS ANY ERROR, OMISSION OR CONFLICT AS TO THE INTENT OF THE CONTRACT DOCUMENTS BOTH REGARD TO THE PROPER EXECUTION OF THE WORK OR THE SAFETY OF PERSONS OR PROPERTY, SHALL IMMEDIATELY NOTIFY THE OWNER OR THE ARCHITECT AND SEEK CORRECTION OR INTERPRETATION THEREOF PRIOR TO STARTING THE AFFECTED WORK.

THESE PLANS AND SPECIFICATIONS ARE PROTECTED UNDER FEDERAL COPYRIGHT LAWS. © COPYRIGHT ARCHITECTS, INC. AND THE COMBINATION OF PUROHIT ARCHITECTS, INC. AND THE PUROHIT LOGO, THESE DRAWINGS ARE NOT TO BE REPRODUCED OR CONSTRUED IN WHOLE OR PARTS, IF NOT FOR THE USED ON ANY OTHER PROJECT.

PUROHIT ARCHITECTS
2020 E. Algonquin Rd., Suite 302
Schaumburg, IL 60173
Tel. (847) 496-6322
Cell. (847) 757-1618
shilpa@purohitarchitects.com
www.purohitarchitects.com

Mall of India

(Phase 1: Core & Shell)

Fox River Common's Shopping Center: 776 S. Route 59, Naperville, IL 60540

Issue Date: 02.04.2019
Drawn By: PAI
Sheet:
EXTERIOR ELEVATIONS

A6.0

PAI PROJECT NUMBER
18110.00

These drawings may have been reproduced at a scale different than originally drawn. Owner and Architect assume no responsibility for use of incorrect scale. Do not scale drawings. contractor shall verify all existing conditions prior to proceeding with construction and notify architect immediately of any discrepancies or conflicts.