EXHIBIT A

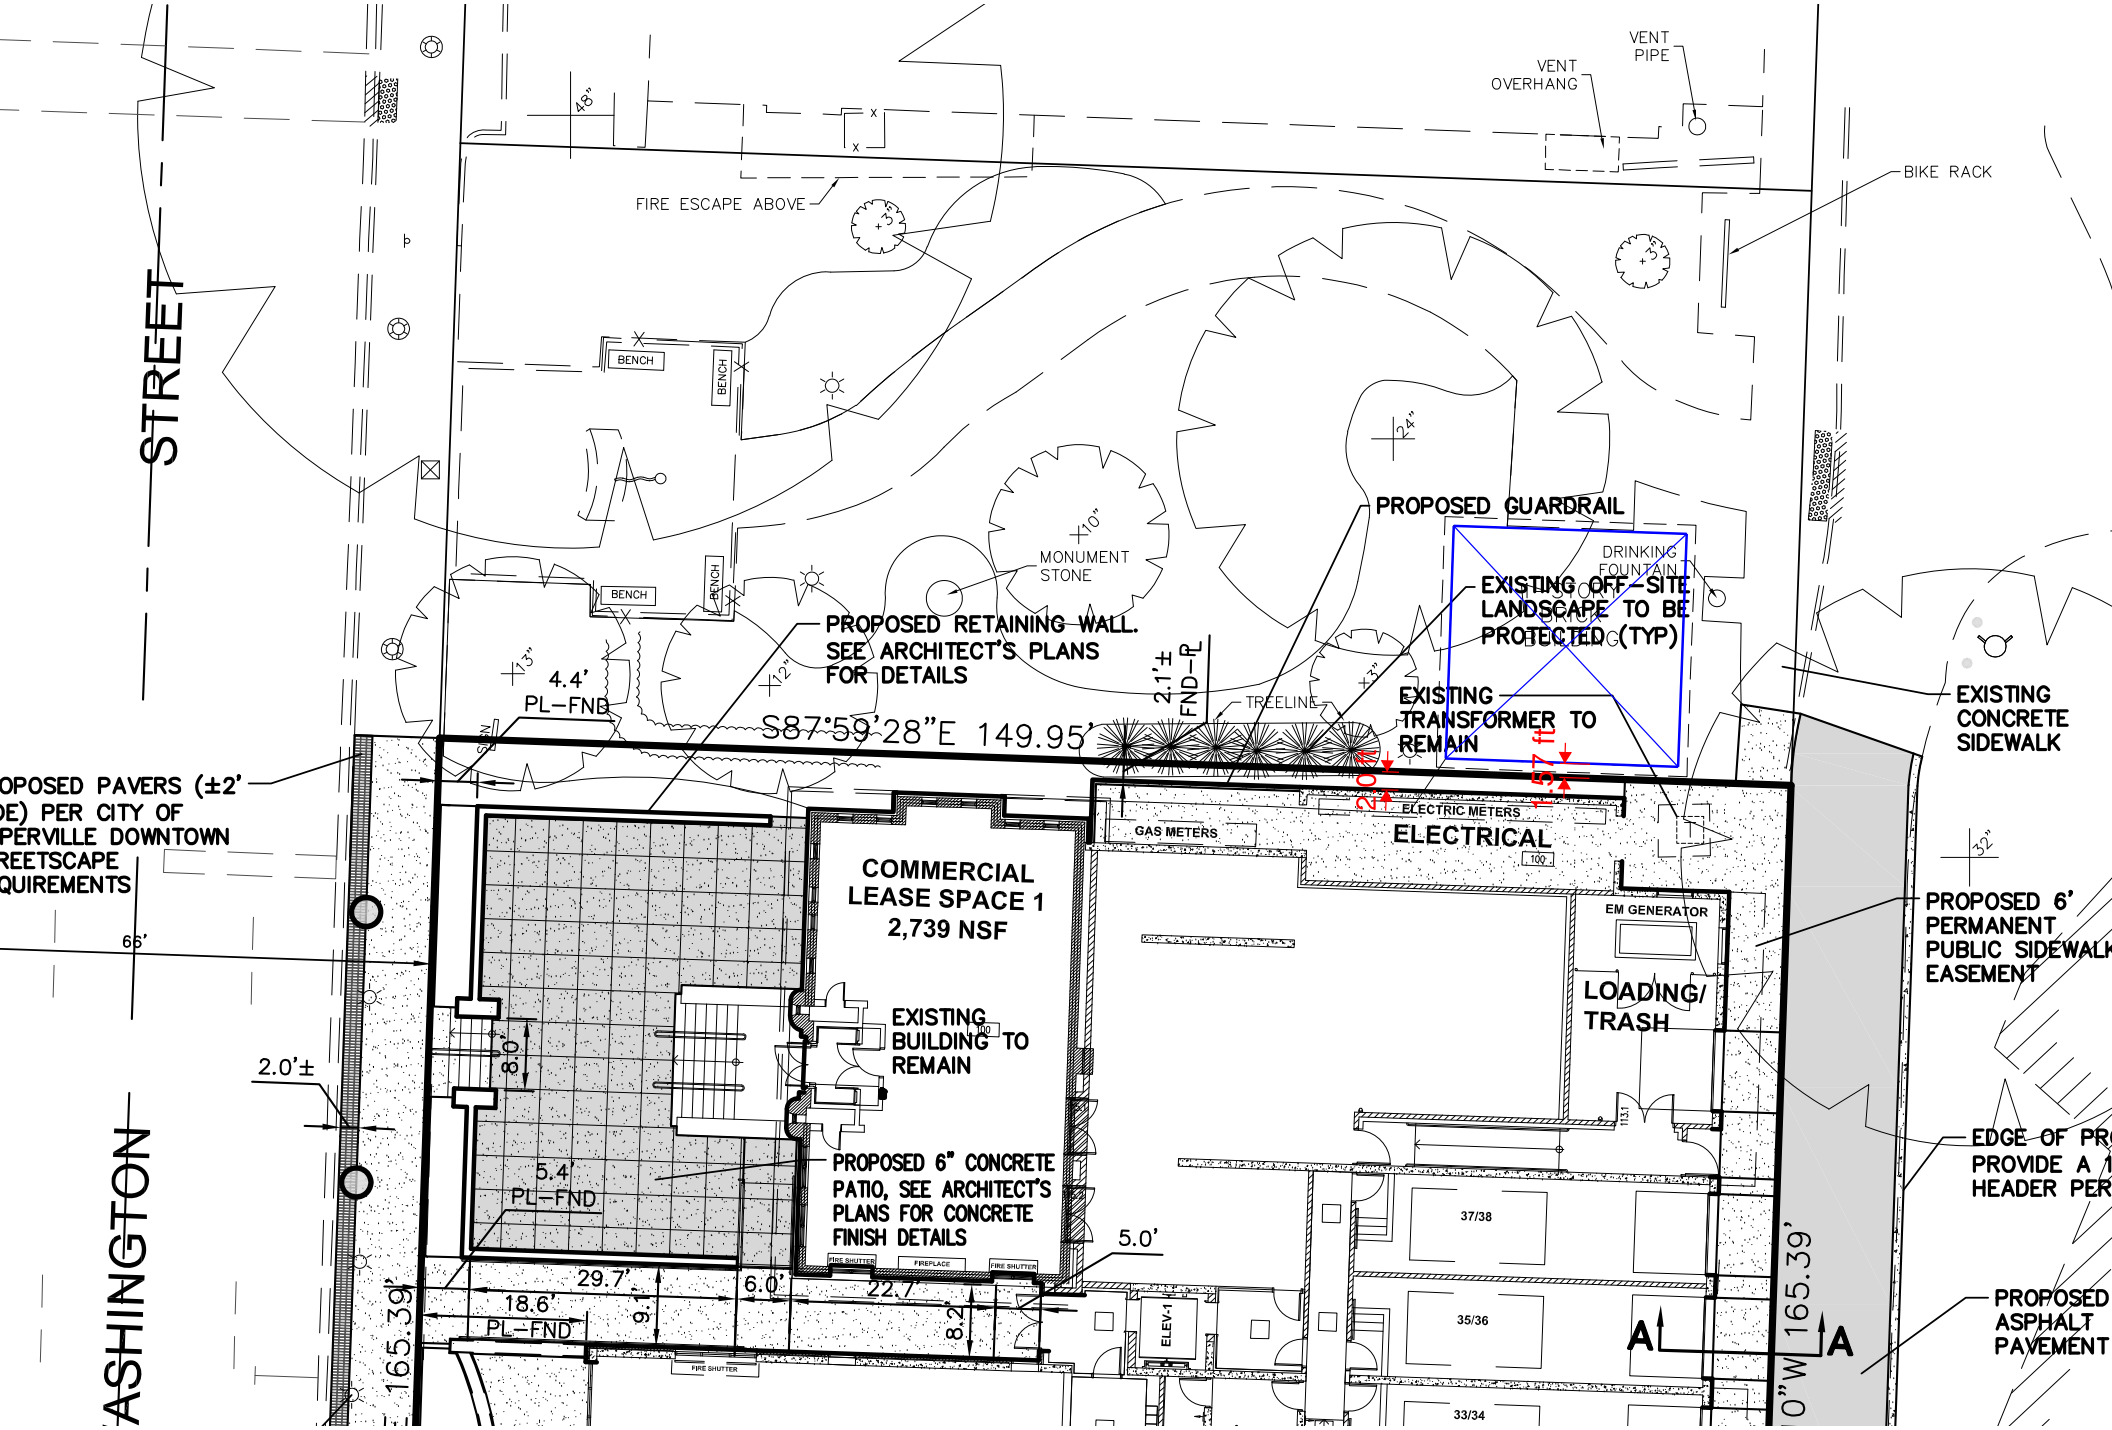
STREET
VENT PIPE
VENT OVERHANG
BIKE RACK
FIRE ESCAPE ABOVE
BENCH
BENCH
BENCH
BENCH
MONUMENT STONE
DRINKING FOUNTAIN
PROPOSED GUARDRAIL
EXISTING OFF-SITE LANDSCAPE TO BE PROTECTED (TYP)
PROPOSED RETAINING WALL. SEE ARCHITECT'S PLANS FOR DETAILS
EXISTING TRANSFORMER TO REMAIN
EXISTING CONCRETE SIDEWALK
4.4' PL-FND
S87°59'28"E 149.95'
2.1'± FND-R
TREELINE
GAS METERS
ELECTRIC METERS
ELECTRICAL
COMMERCIAL LEASE SPACE 1
2,739 NSF
EM GENERATOR
LOADING/ TRASH
EXISTING BUILDING TO REMAIN
PROPOSED 6' PERMANENT PUBLIC SIDEWALK EASEMENT
OPOSED PAVERS (±2' DE) PER CITY OF PERVILLE DOWNTOWN REETSCAPE QUIREMENTS
66'
2.0'±
8.0'
5.4' PL-FND
PROPOSED 6" CONCRETE PATIO, SEE ARCHITECT'S PLANS FOR CONCRETE FINISH DETAILS
5.0'
29.7'
6.0'
22.7'
18.6' PL-FND
9.1'
8.2'
165.39'
ELEV-1
37/38
35/36
33/34
A
A
165.39'
EDGE OF PR
PROVIDE A 1
HEADER PER
PROPOSED ASPHALT PAVEMENT
ASHINGTON