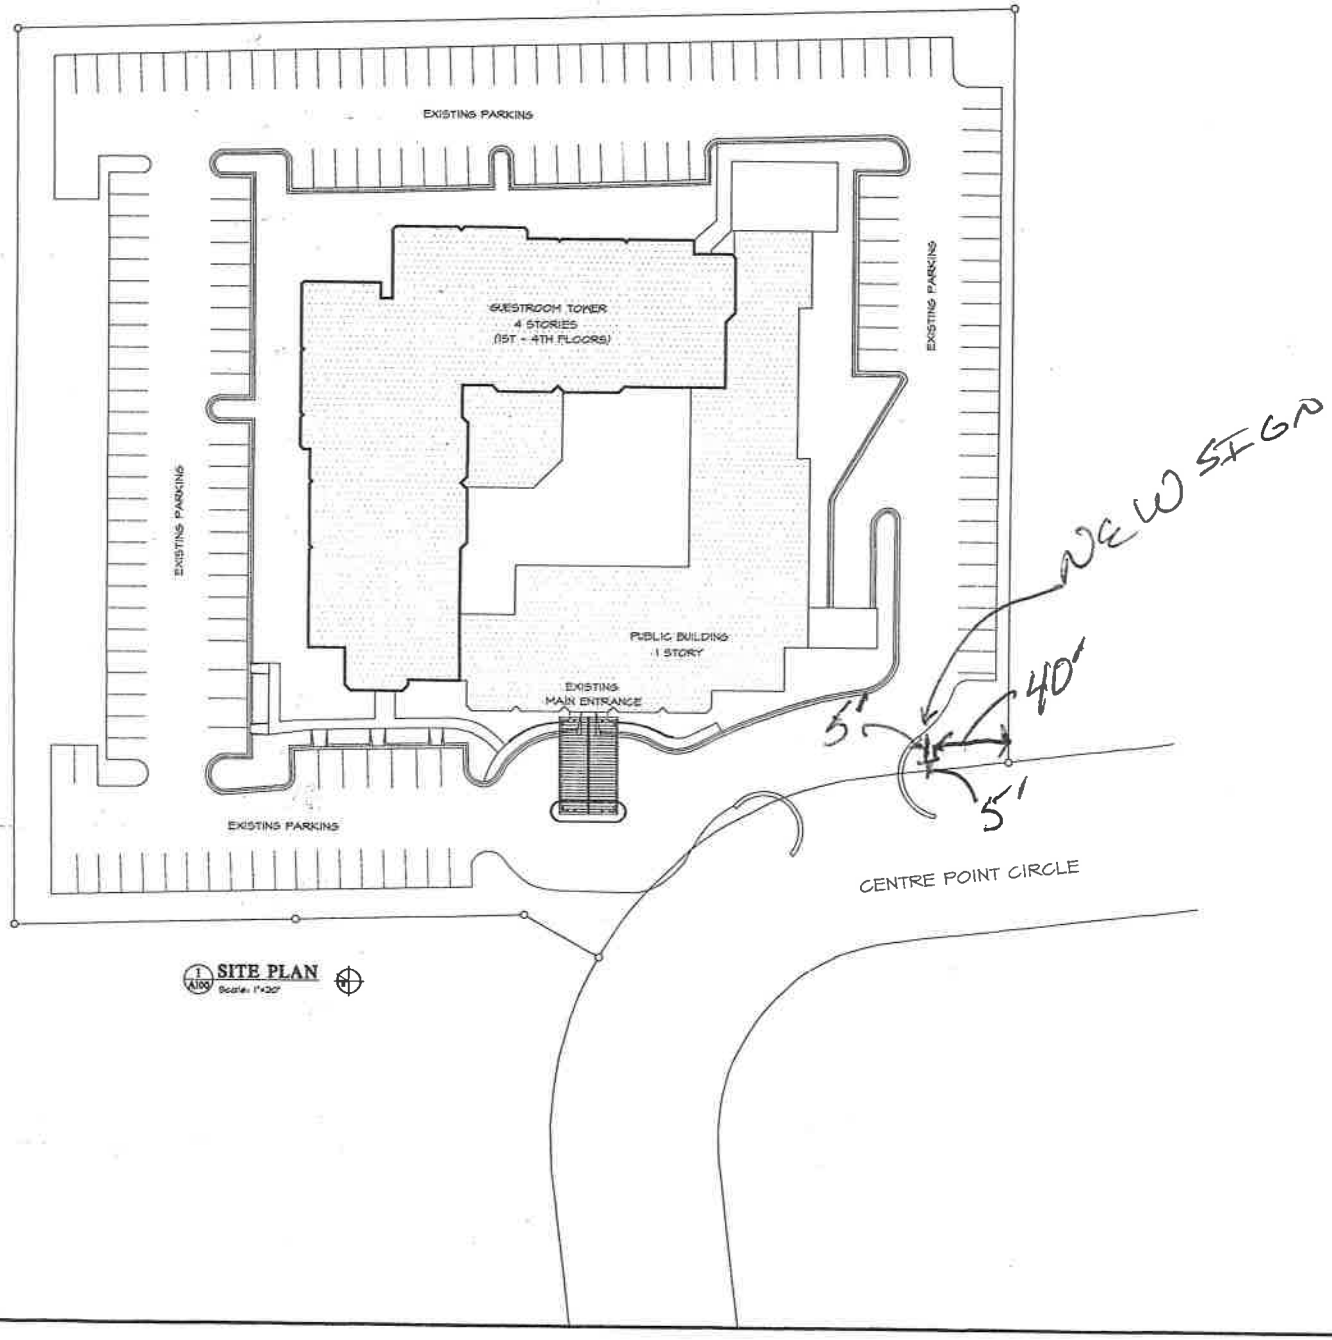

1 A100 **SITE PLAN**
Scale: 1"=20'

JONATHAN NEIMER + ASSOCIATES, INC.

© 2006 Jonathan Neimer + Associates, Inc.

Scale: 1"=20'-0"

Issue Dates:
JNE FL 2005 DP 1ST
JULY 22, 2006

The professional services of the undersigned are rendered for and are performed in the interest of Carlson Hotels Worldwide. No contractual obligation is assumed by the architect for the benefit of any other person involved in the project.

Project Name:
COUNTRY INN AND SUITES
1837 CENTRE POINT CIRCLE
NAPERVILLE, IL 60563

Drawing Title:
ARCHITECTURAL SITE PLAN

Sheet Number:
A 100

Project Number: 05124