

FRONT ELEVATION

SEABOARD SERIES: ILLUSTRATIVE ELEVATIONS

POLO CLUB

NAPERVILLE, ILLINOIS

12.18.2018

D·R·HORTON® America's Builder

RENDERED BY GRWA

DR1705



REAR ELEVATION

LEFT ELEVATION

RIGHT ELEVATION

SEABOARD SERIES: ILLUSTRATIVE ELEVATIONS


POLO CLUB

NAPERVILLE, ILLINOIS

12.18.2018

D·R·HORTON® America's Builder

RENDERED BY GRWA

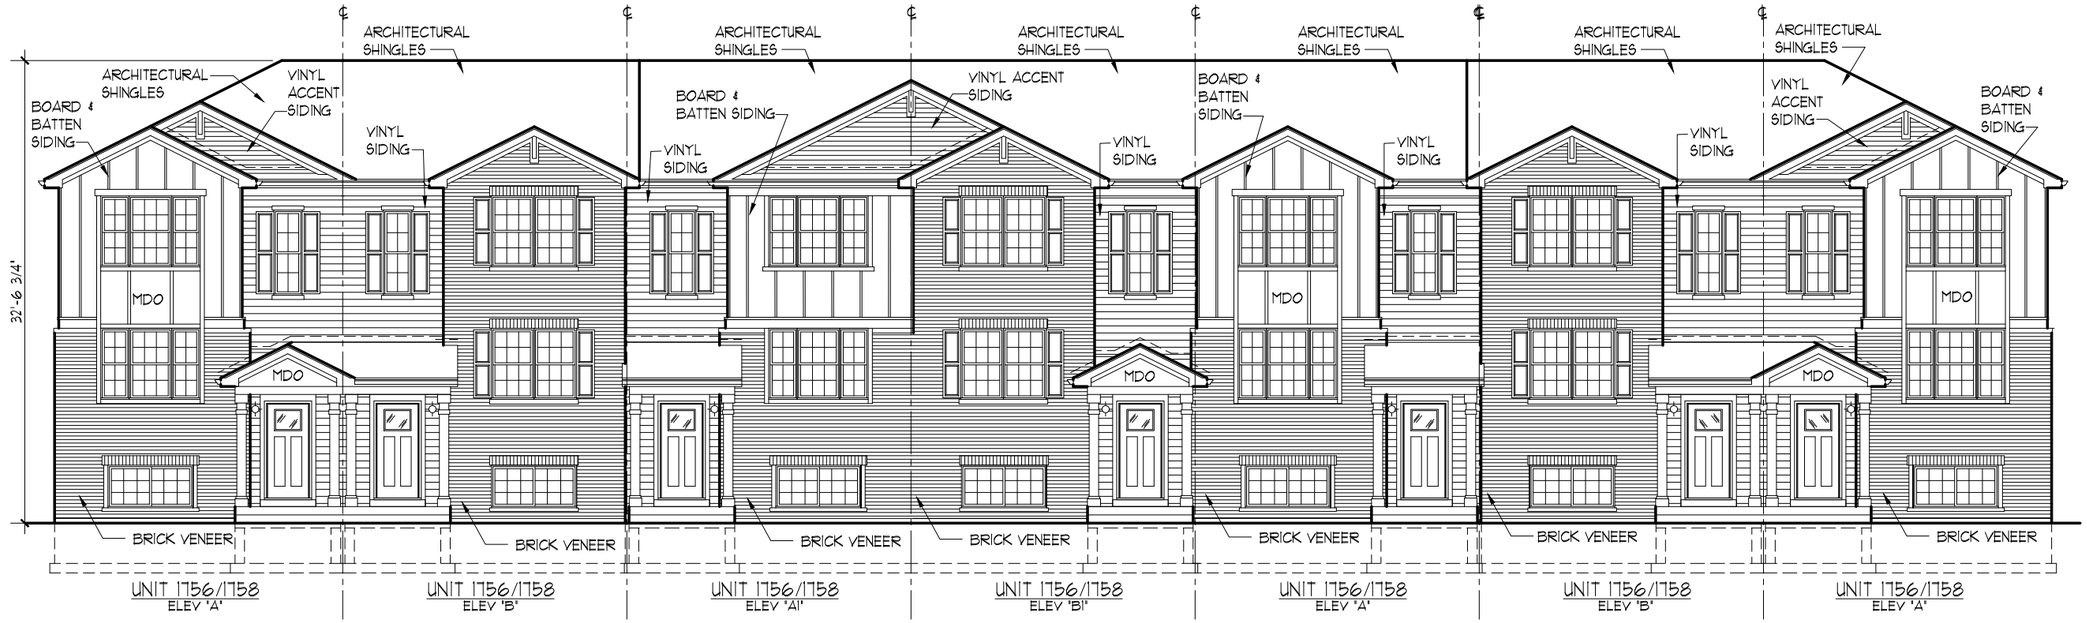

UNIT 1756/1758 ELEV 'A'	UNIT 1756/1758 ELEV 'B'	UNIT 1756/1758 ELEV 'A1'	UNIT 1756/1758 ELEV 'B1'	UNIT 1756/1758 ELEV 'A'	UNIT 1756/1758 ELEV 'B'	UNIT 1756/1758 ELEV 'A'

TOTAL WALL AREA (LESS WINDOWS & DOORS) = 2434.43
TOTAL BRICK AREA = 1231.87
BRICK PERCENTAGE = 50.60%

FRONT ELEVATION — 7 UNIT BUILDING

SCALE: 3/32" = 1'-0"

BUILDING TOTAL WALL AREA (LESS WINDOWS & DOORS) = 6417.27 SQ. FT.
BUILDING TOTAL BRICK AREA = 3401.80 SQ. FT.
BUILDING TOTAL BRICK PERCENTAGE = 53.01%

POLO CLUB


SEABOARD SERIES

NAPERVILLE, IL

D·R·HORTON® DHI NYSE America's Builder

03-21-18
REVISED 01-07-19

Premier Architecture, Inc.
1523 WEATHERSTONE LN., ELGIN, IL 60123 (847) 877-6150

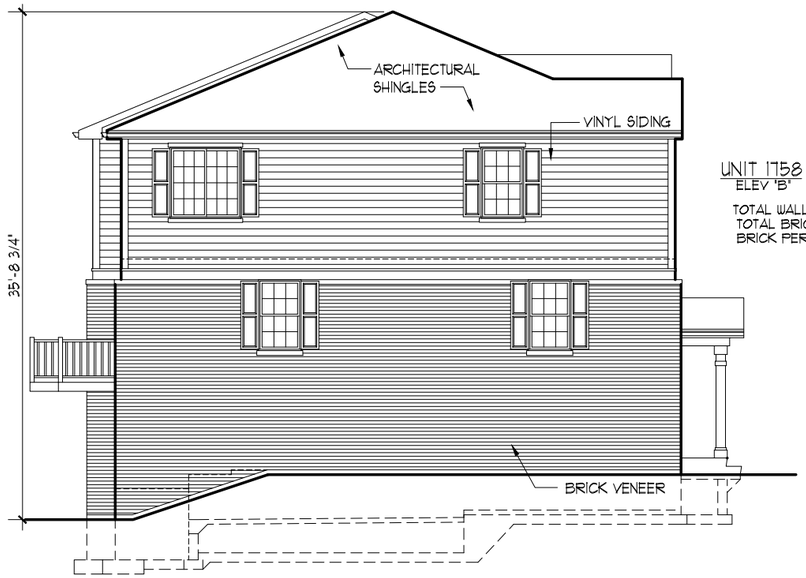


UNIT 1758
ELEV 'B'

TOTAL WALL AREA (LESS WINDOWS & DOORS) = 899.37
TOTAL BRICK AREA = 555.12
BRICK PERCENTAGE = 61.72%

UNIT 1756
ELEV 'A'

TOTAL WALL AREA (LESS WINDOWS & DOORS) = 909.37
TOTAL BRICK AREA = 565.12
BRICK PERCENTAGE = 62.14%

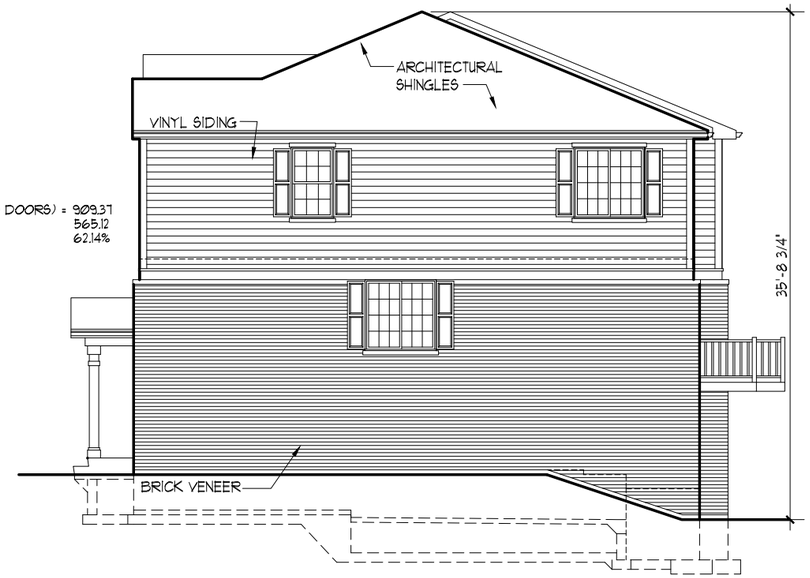


LEFT ELEVATION

SCALE: 3/32" = 1'-0"

RIGHT ELEVATION

SCALE: 3/32" = 1'-0"

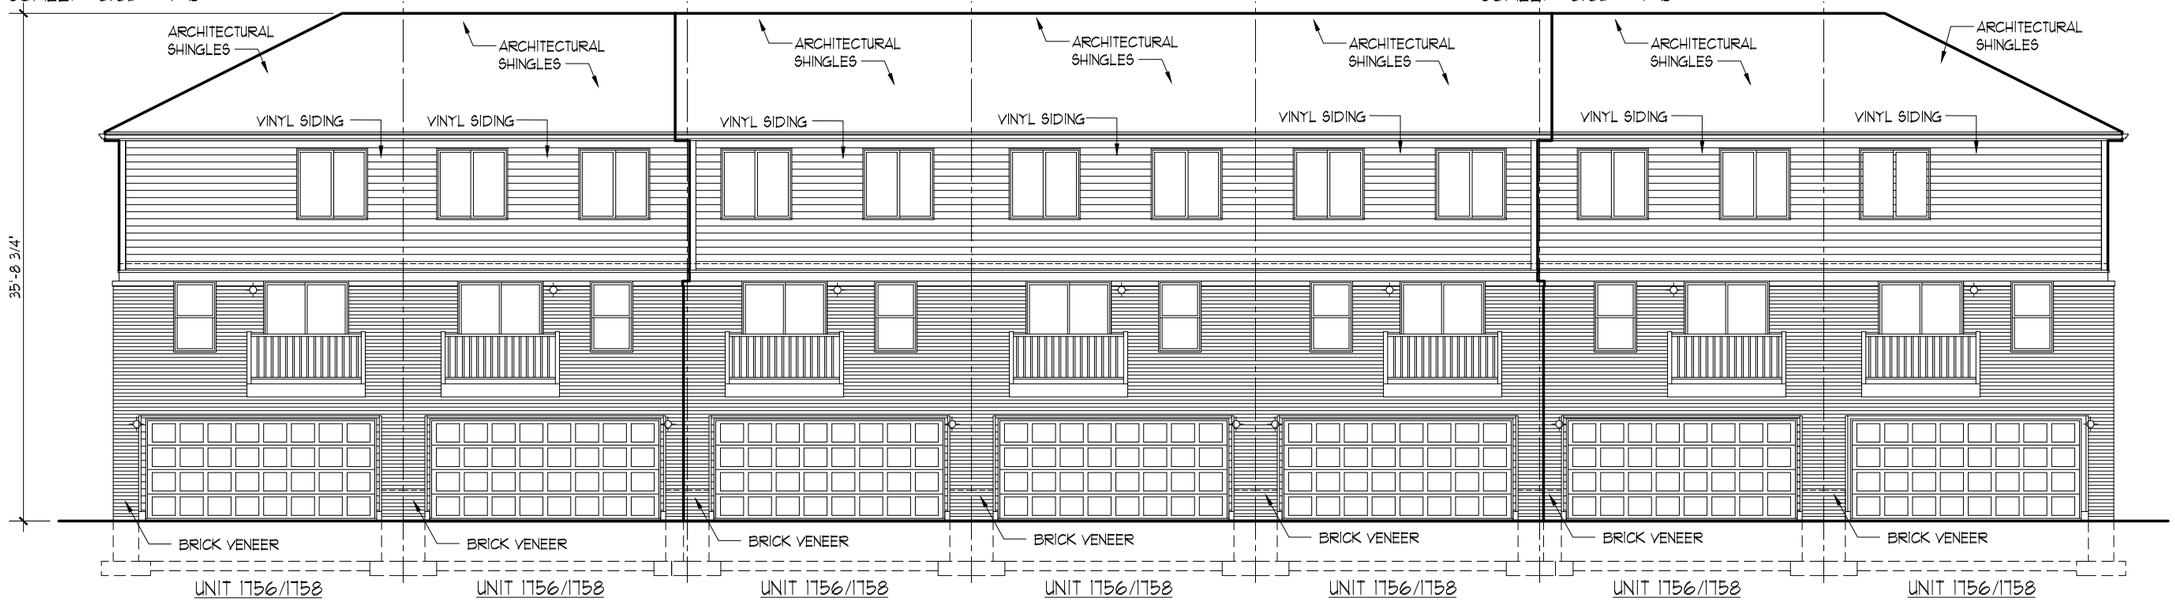

TOTAL WALL AREA (LESS WINDOWS & DOORS) = 2174.1
TOTAL BRICK AREA = 1043.69
BRICK PERCENTAGE = 48.28%

REAR ELEVATION

SCALE: 3/32" = 1'-0"

7 UNIT BUILDING

POLO CLUB


SEABOARD SERIES

NAPERVILLE, IL

D·R·HORTON® DHI Listed NYSE
America's Builder

03-21-18
REVISED 01-07-19

Premier Architecture, Inc.
1523 WEATHERSTONE LN., ELGIN, IL 60123 (847) 877-6150

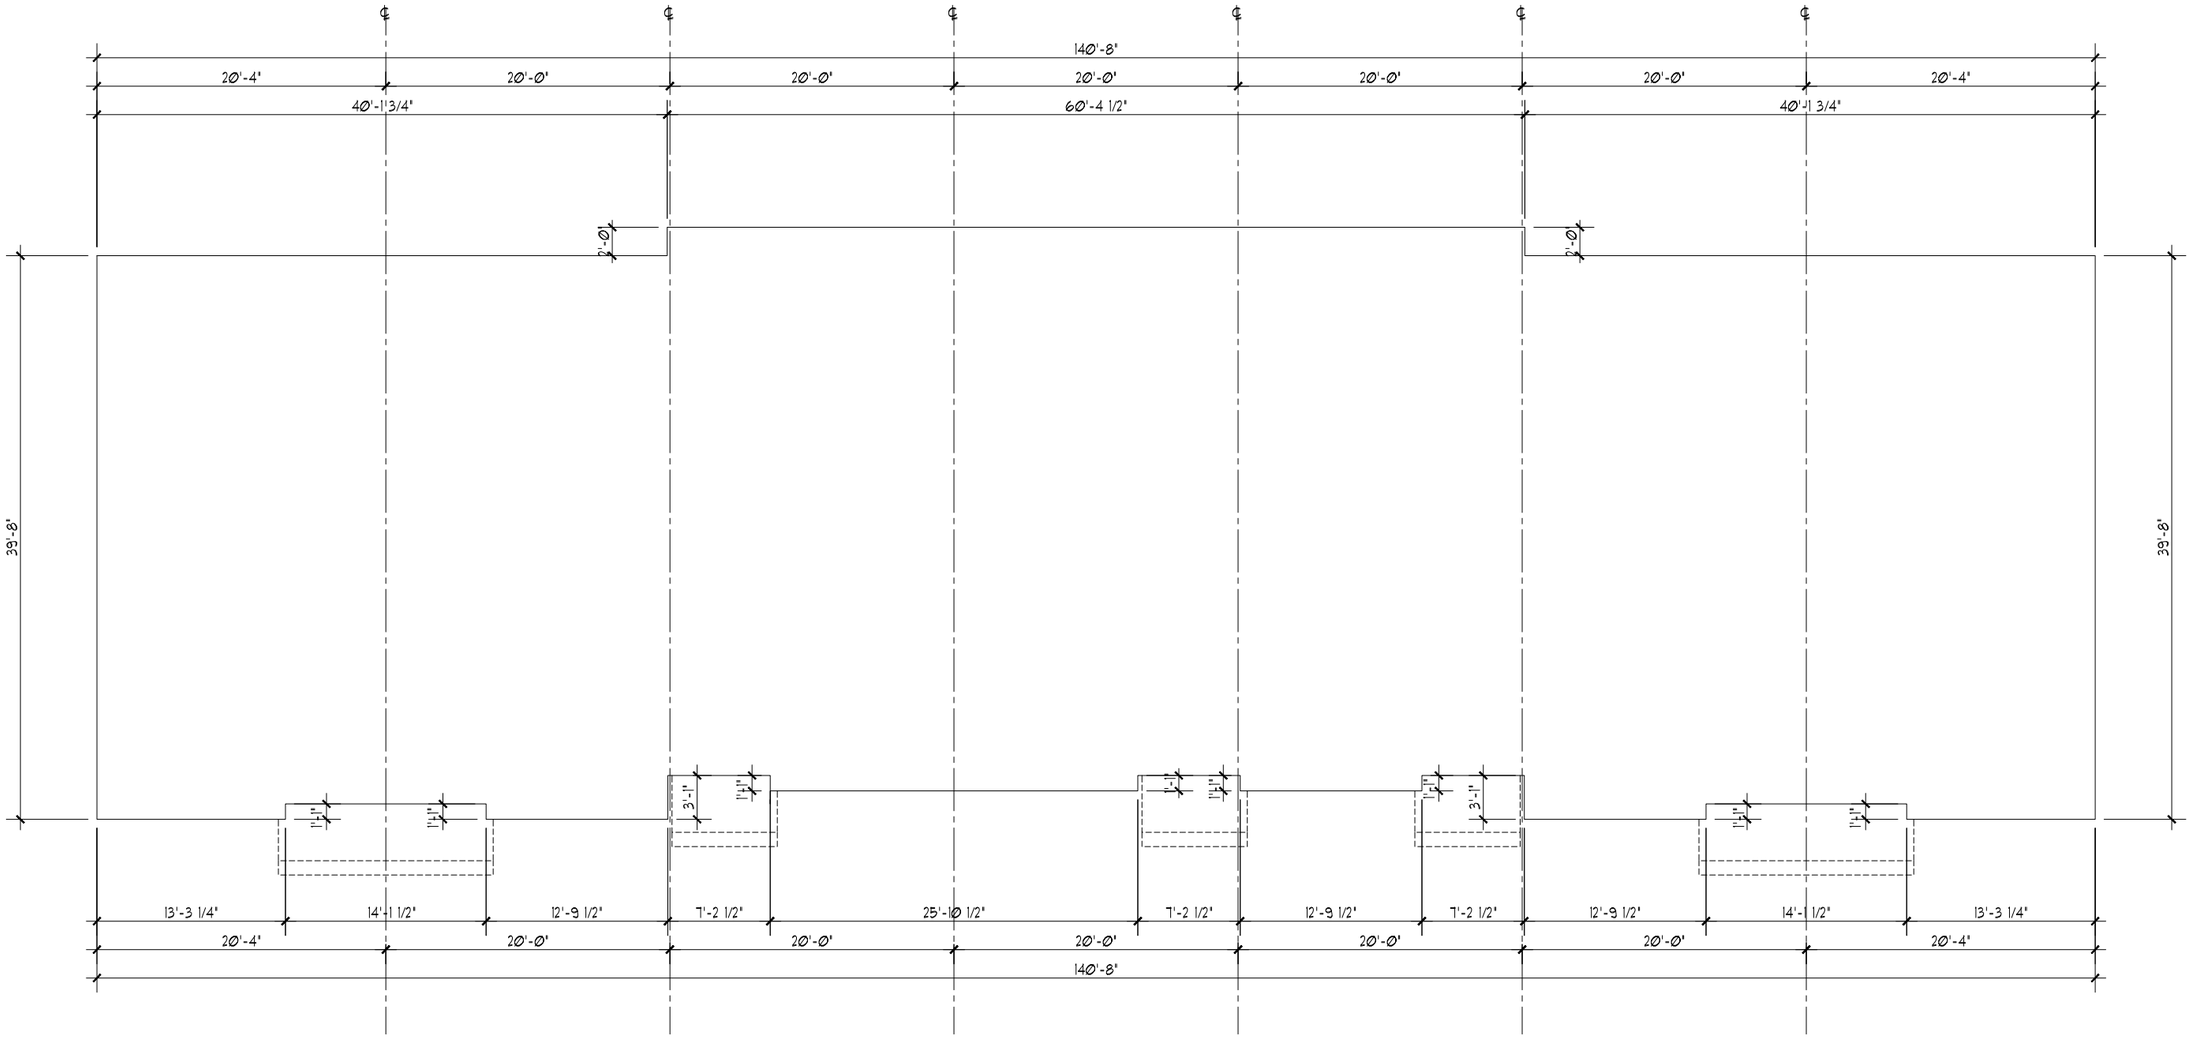

BUILDING FOOTPRINT

7 UNIT BUILDING

SCALE: 3/32" = 1'-0"

POLO CLUB

SEABOARD SERIES

NAPERVILLE, IL


D·R·HORTON® DHI NYSE America's Builder

03-21-18
REVISED 01-07-19

Premier Architecture, Inc.
1523 WEATHERSTONE LN., ELGIN, IL 60123 (847) 877-6150





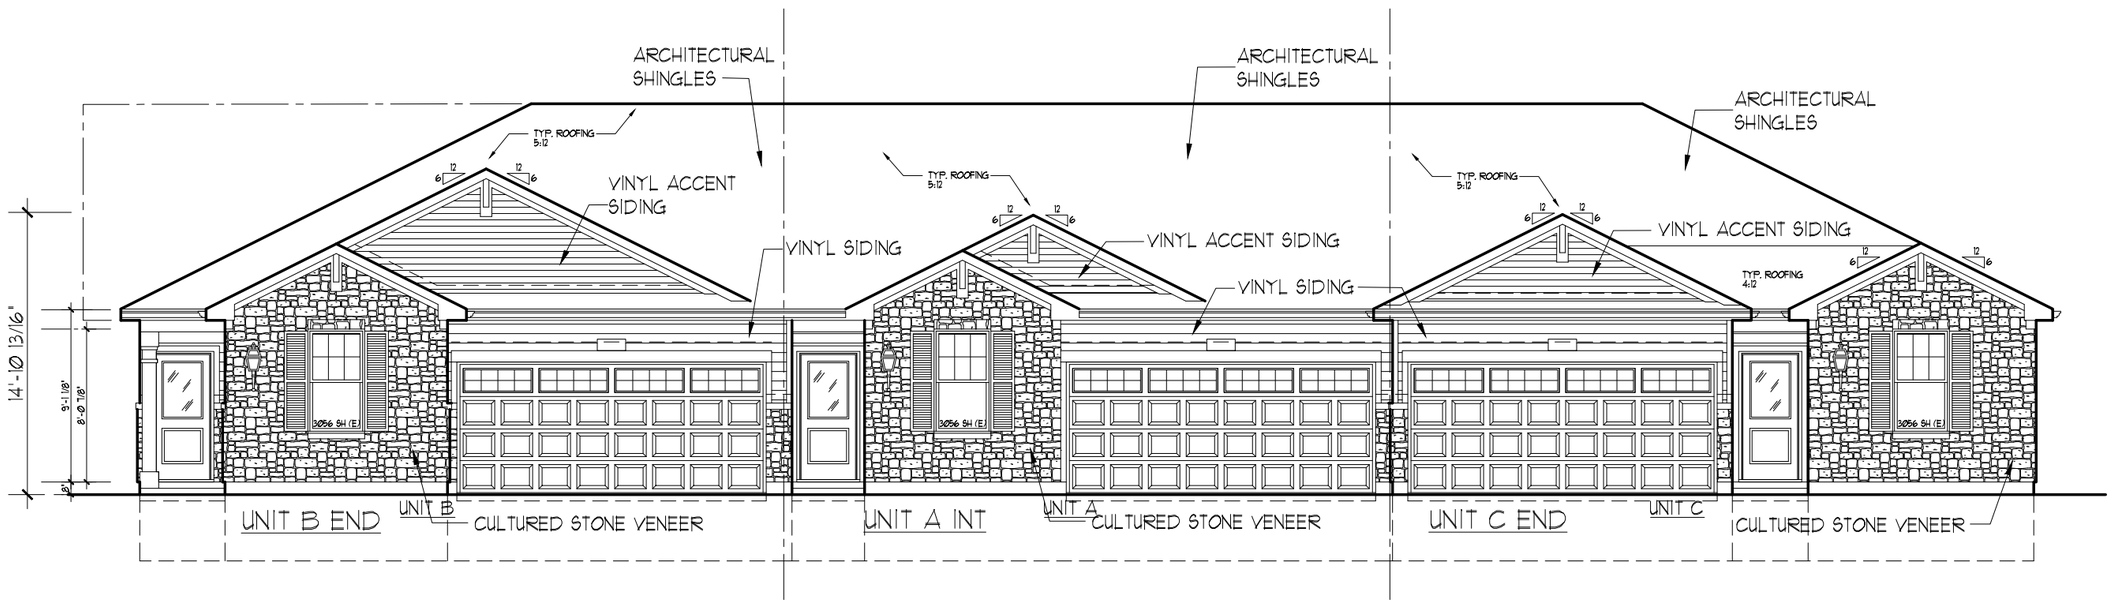

TOTAL WALL AREA (LESS WINDOWS & DOORS) = 603.86
TOTAL STONE AREA = 324.59
STONE PERCENTAGE = 53.8%

FRONT ELEVATION

TRIPLEX VILLAS

SCALE: 1/8" = 1'-0"

BUILDING TOTAL WALL AREA (LESS WINDOWS & DOORS) = 2038.57 SQ. FT.
BUILDING TOTAL BRICK AREA = 1053.19 SQ. FT.
BUILDING TOTAL BRICK PERCENTAGE = 51.66%

POLO CLUB


FREEDOM SERIES

NAPERVILLE, IL

D·R·HORTON® DHI Listed NYSE America's Builder

03-21-18
REVISED 06-01-18

Premier Architecture, Inc.
1523 WEATHERSTONE LN., ELGIN, IL 60123 (847) 877-6150

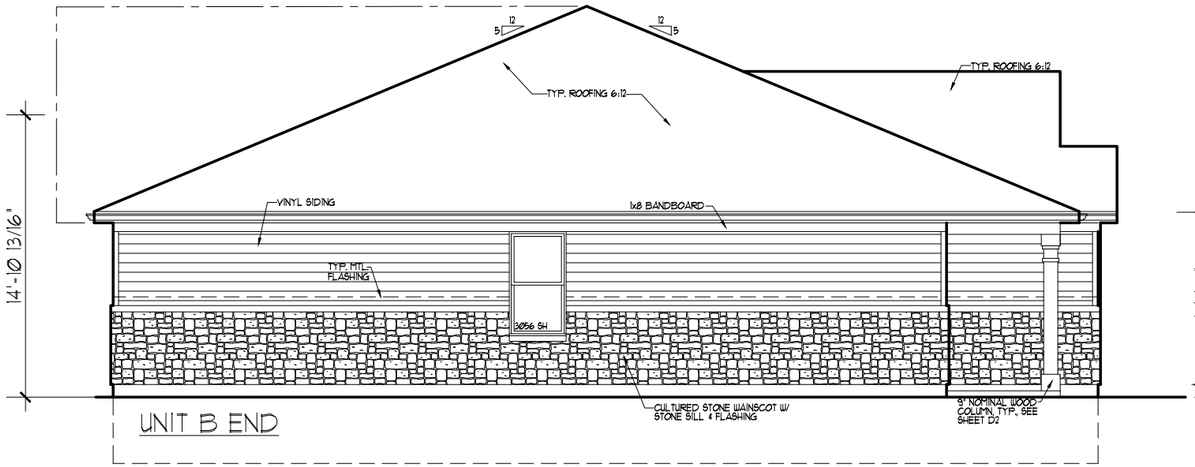


UNIT B END

TOTAL WALL AREA (LESS WINDOWS & DOORS) = 426.52
TOTAL BRICK AREA = 213.48
STONE PERCENTAGE = 50.1%

LEFT ELEVATION

SCALE: 1/8" = 1'-0"

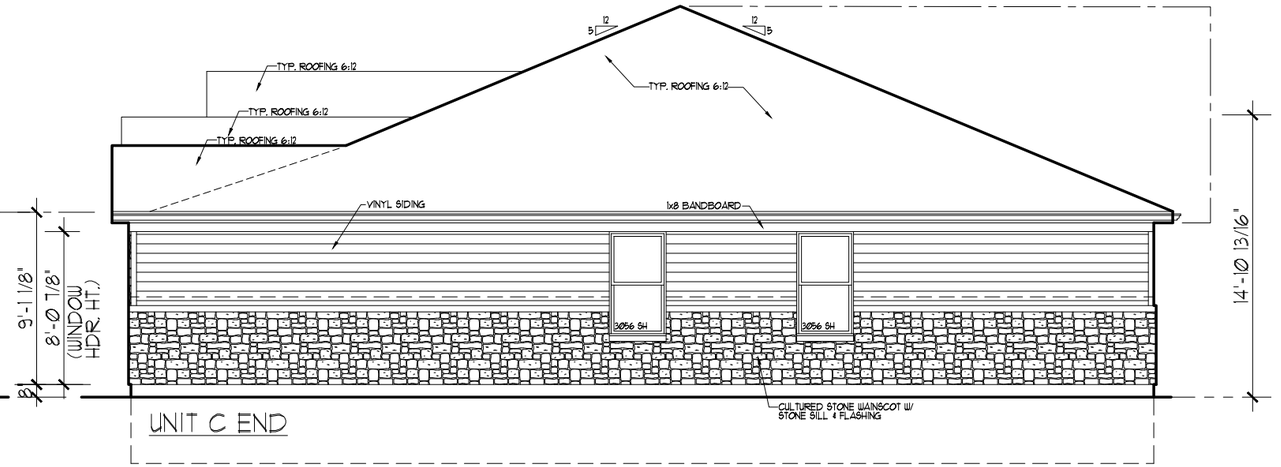


UNIT C END

TOTAL WALL AREA (LESS WINDOWS & DOORS) = 427.69
TOTAL STONE AREA = 216.48
STONE PERCENTAGE = 50.62%

RIGHT ELEVATION

SCALE: 1/8" = 1'-0"

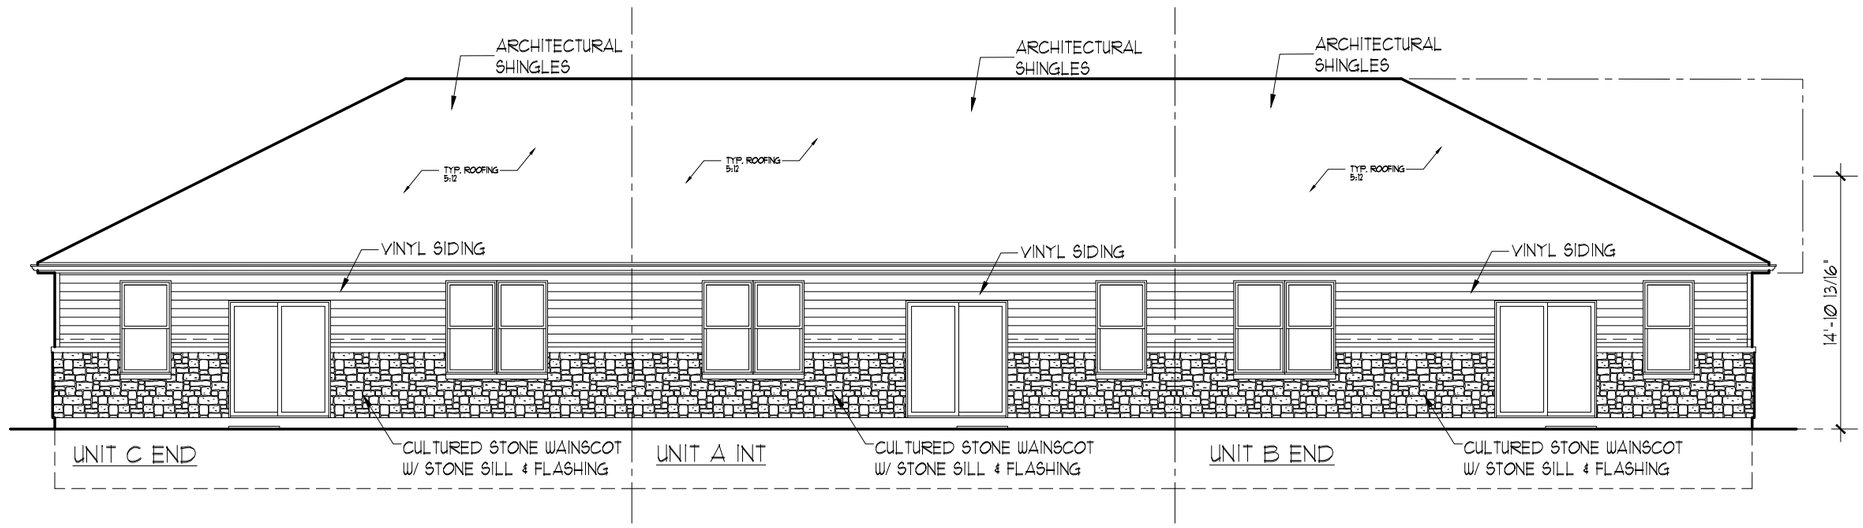

TOTAL WALL AREA (LESS WINDOWS & DOORS) = 580.50
TOTAL STONE AREA = 298.64
STONE PERCENTAGE = 51.45%

REAR ELEVATION

SCALE: 1/8" = 1'-0"

TRIPLEX VILLAS

POLO CLUB

FREEDOM SERIES

NAPERVILLE, IL

D·R·HORTON® DHI Listed NYSE
America's Builder

03-21-18
REVISED 06-01-18

Premier Architecture, Inc.
1523 WEATHERSTONE LN., ELGIN, IL 60123 (847) 877-6150

































LaSalle
2,201 SF




Dearborn
2,403 SF


Damen
2,630 SF

North Lake
2,825 SF



Weston
3,101 SF

