
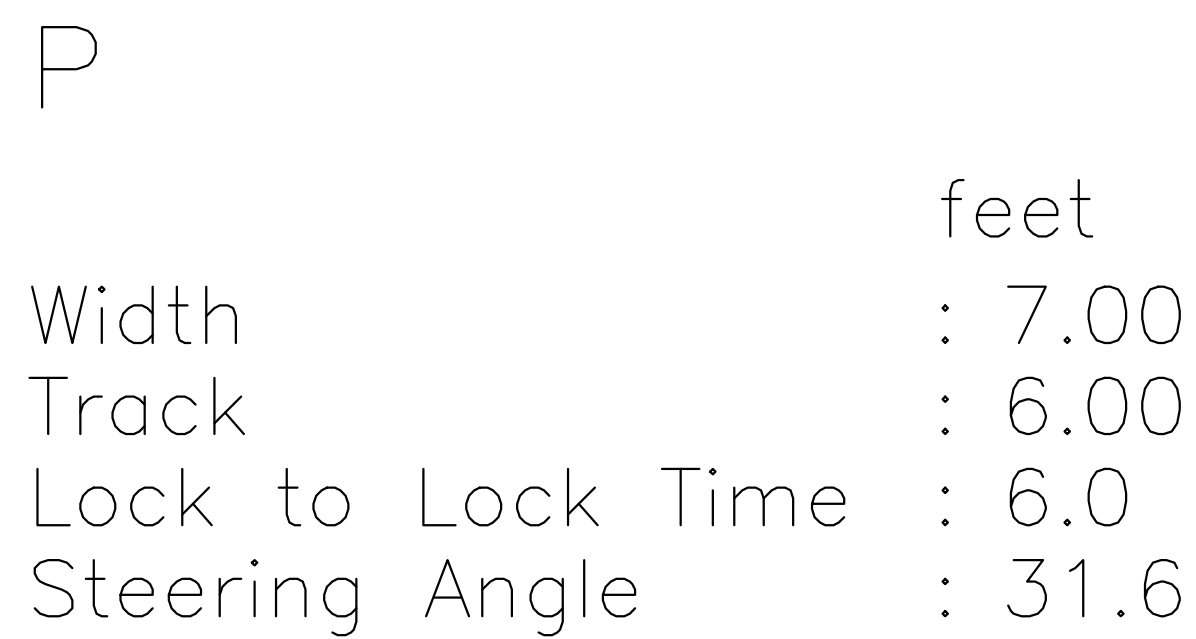


1 STORY BLOCK BUILDING

PER DOC. R2020-105072

EX. H-MART BUILDING  
F.F. 772.88

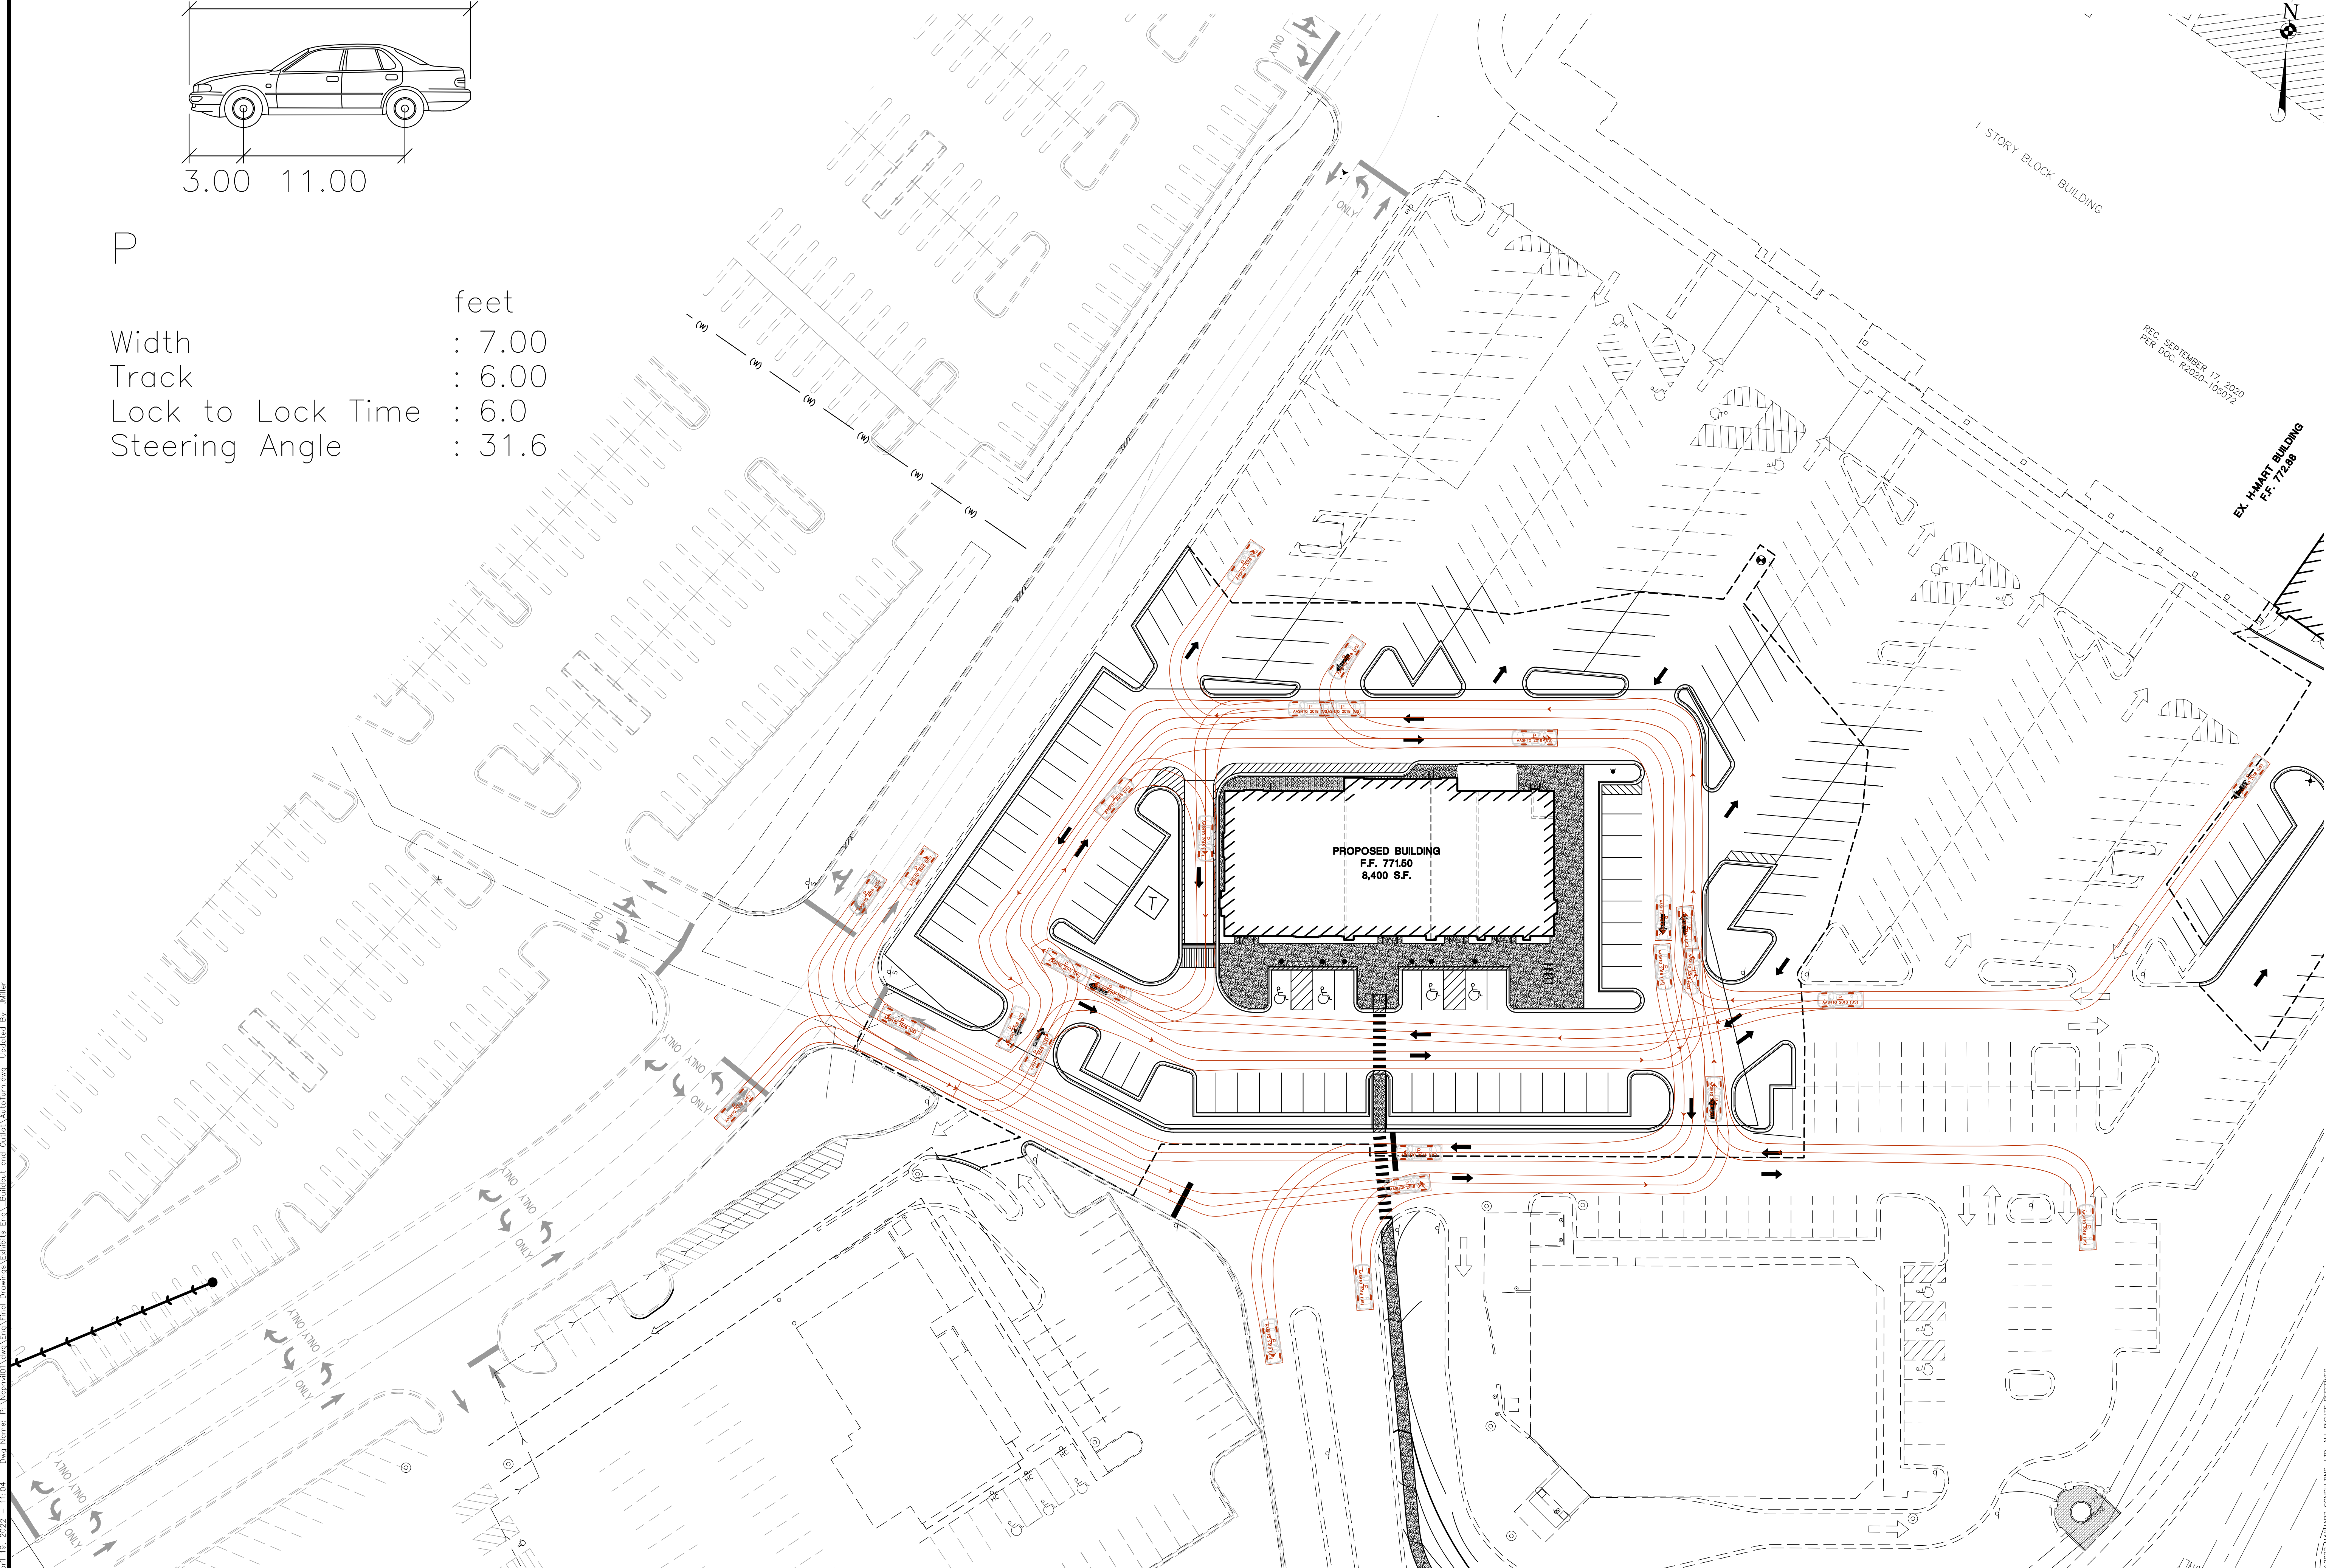

April 19, 2022 - 11:04 Dwg Name: P:\Ncpv01\dwg\Eng\Final Drawings\Exhibits Eng\_Buildout and Outlot\AutoTurn.dwg Updated By: Miller

11  
 12  
|    |  |
|----|--|
| PP |  |
| PP |  |
| DE |  |
| DA |  |
| SC |  |

DA  
SC

|    |  |
|----|--|
| 80 |  |
|----|--|

SHEET  
**1**  
OF  
NCP.NVI

EASTGATE CROSSING - OUTLOT

CITY OF NAPERVILLE, ILLINOIS

AUTOTURN EXHIBIT - PASSENGER CAR




**INFORMATIONAL EXHIBIT - NOT FOR CONSTRUCTION**

**Manhard**<sup>™</sup>

116 West Illinois, 7th Floor, Chicago, IL 60654  
ph: 312.824.3801 fx: 847.634.0095  
manhard.com

**Civil Engineers • Surveyors • Water Resource Engineers • Water & Wastewater Engineers**

[illegible]

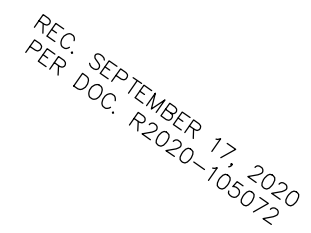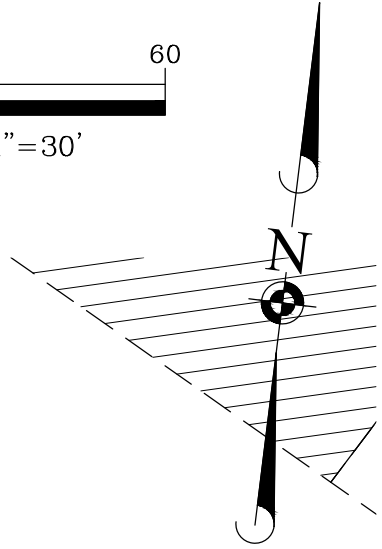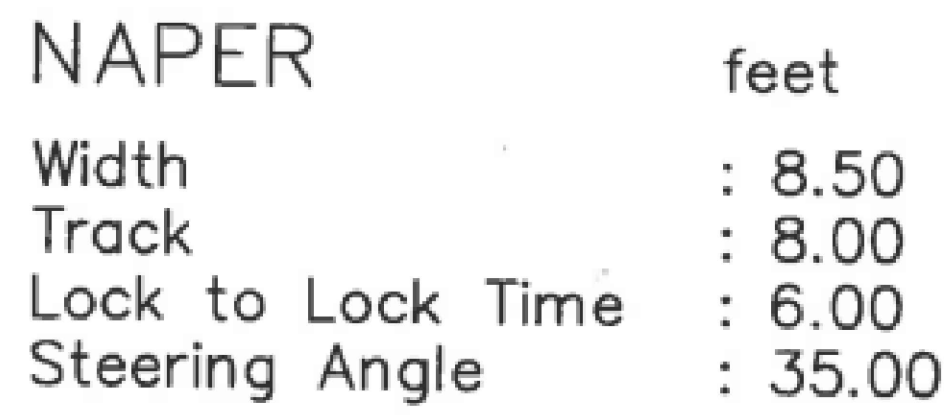

EX. H-MART BUILDING  
F.F. 772-88


**Manhard**  
CONSULTING LTD.  
Civil Engineers • Surveyors • Water Resource Engineers • Water & Wastewater Engineers  
Construction Managers • Environmental Scientists • Landscape Architects • Planners

**EASTGATE CROSSING - OUTLOT**

---

**CITY OF NAPERVILLE, ILLINOIS**

---

**AUTOTURN EXHIBIT - NAPERVILLE FIRE**

PROJ. MGR.: KJC  
 PROJ. ASSOC.: JRM  
 DRAWN BY: JRM  
 DATE: 04-21-22  
 SCALE: 1"=30'

**INFORMATIONAL EXHIBIT - NOT FOR CONSTRUCTION**

