GARBAGE PLAN EXHIBIT
FOR
OSTARA
NAPERVILLE, ILLINOIS

SHEET 1 OF 1

LOCATION MAP

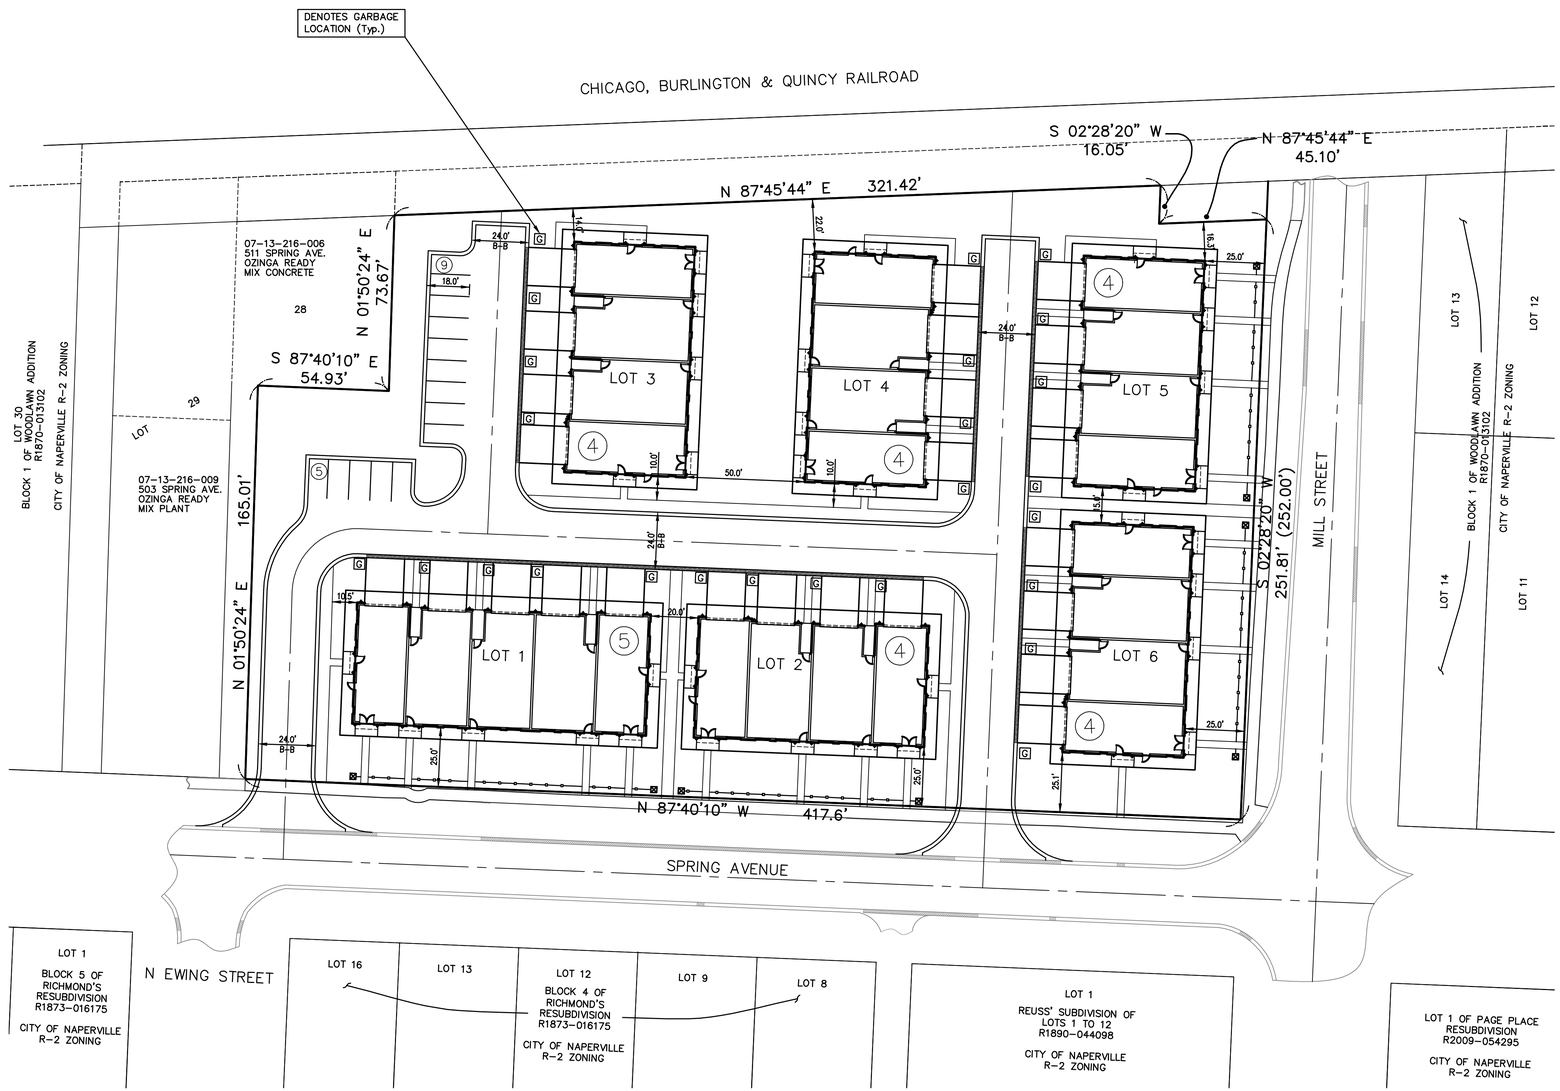

30 15 0 30
SCALE: 1" = 30'

LEGEND

G - GARBAGE LOCATION

PREPARED FOR:
KRAMER HOMES
319 CENTENNIAL COURT
NAPERVILLE, IL. 60540

PREPARED BY:

CEMCON, Ltd.
Consulting Engineers, Land Surveyors & Planners
2280 White Oak Circle, Suite 100
Aurora, Illinois 60502-9675
PH: 630.862.2100 FAX: 630.862.2199
E-Mail: info@cemcon.com Website: www.cemcon.com

DISC NO.: 904518 FILE NAME: PREOVER
DRAWN BY: JGC FLD. BK. / PG. NO.: ---
COMPLETION DATE: 11-05-25 JOB NO.: 904.518
XREF: TOPO PROJECT MANAGER: MAM

REV: 01-27-26/KMS ADD FENCE AND PARKING, REMOVED MONUMENT SIGN PER CLIENT
02-09-26/KMS REMOVED SPRING AVE PARALLEL PARKING
04-10-26/JGC REVISED LAYOUT/BUILDINGS
04-23-26/KMS ADDED FENCING

Copyright © 2025 Cemcon, Ltd. All rights reserved.

PLOT FILE CREATED 4/23/2026 BY: KRISTIN STAERKEL DRAWING PATH: P:\904518\DWG\ENG\DRAWINGS\PRELIMINARY\PREOVER.DWG