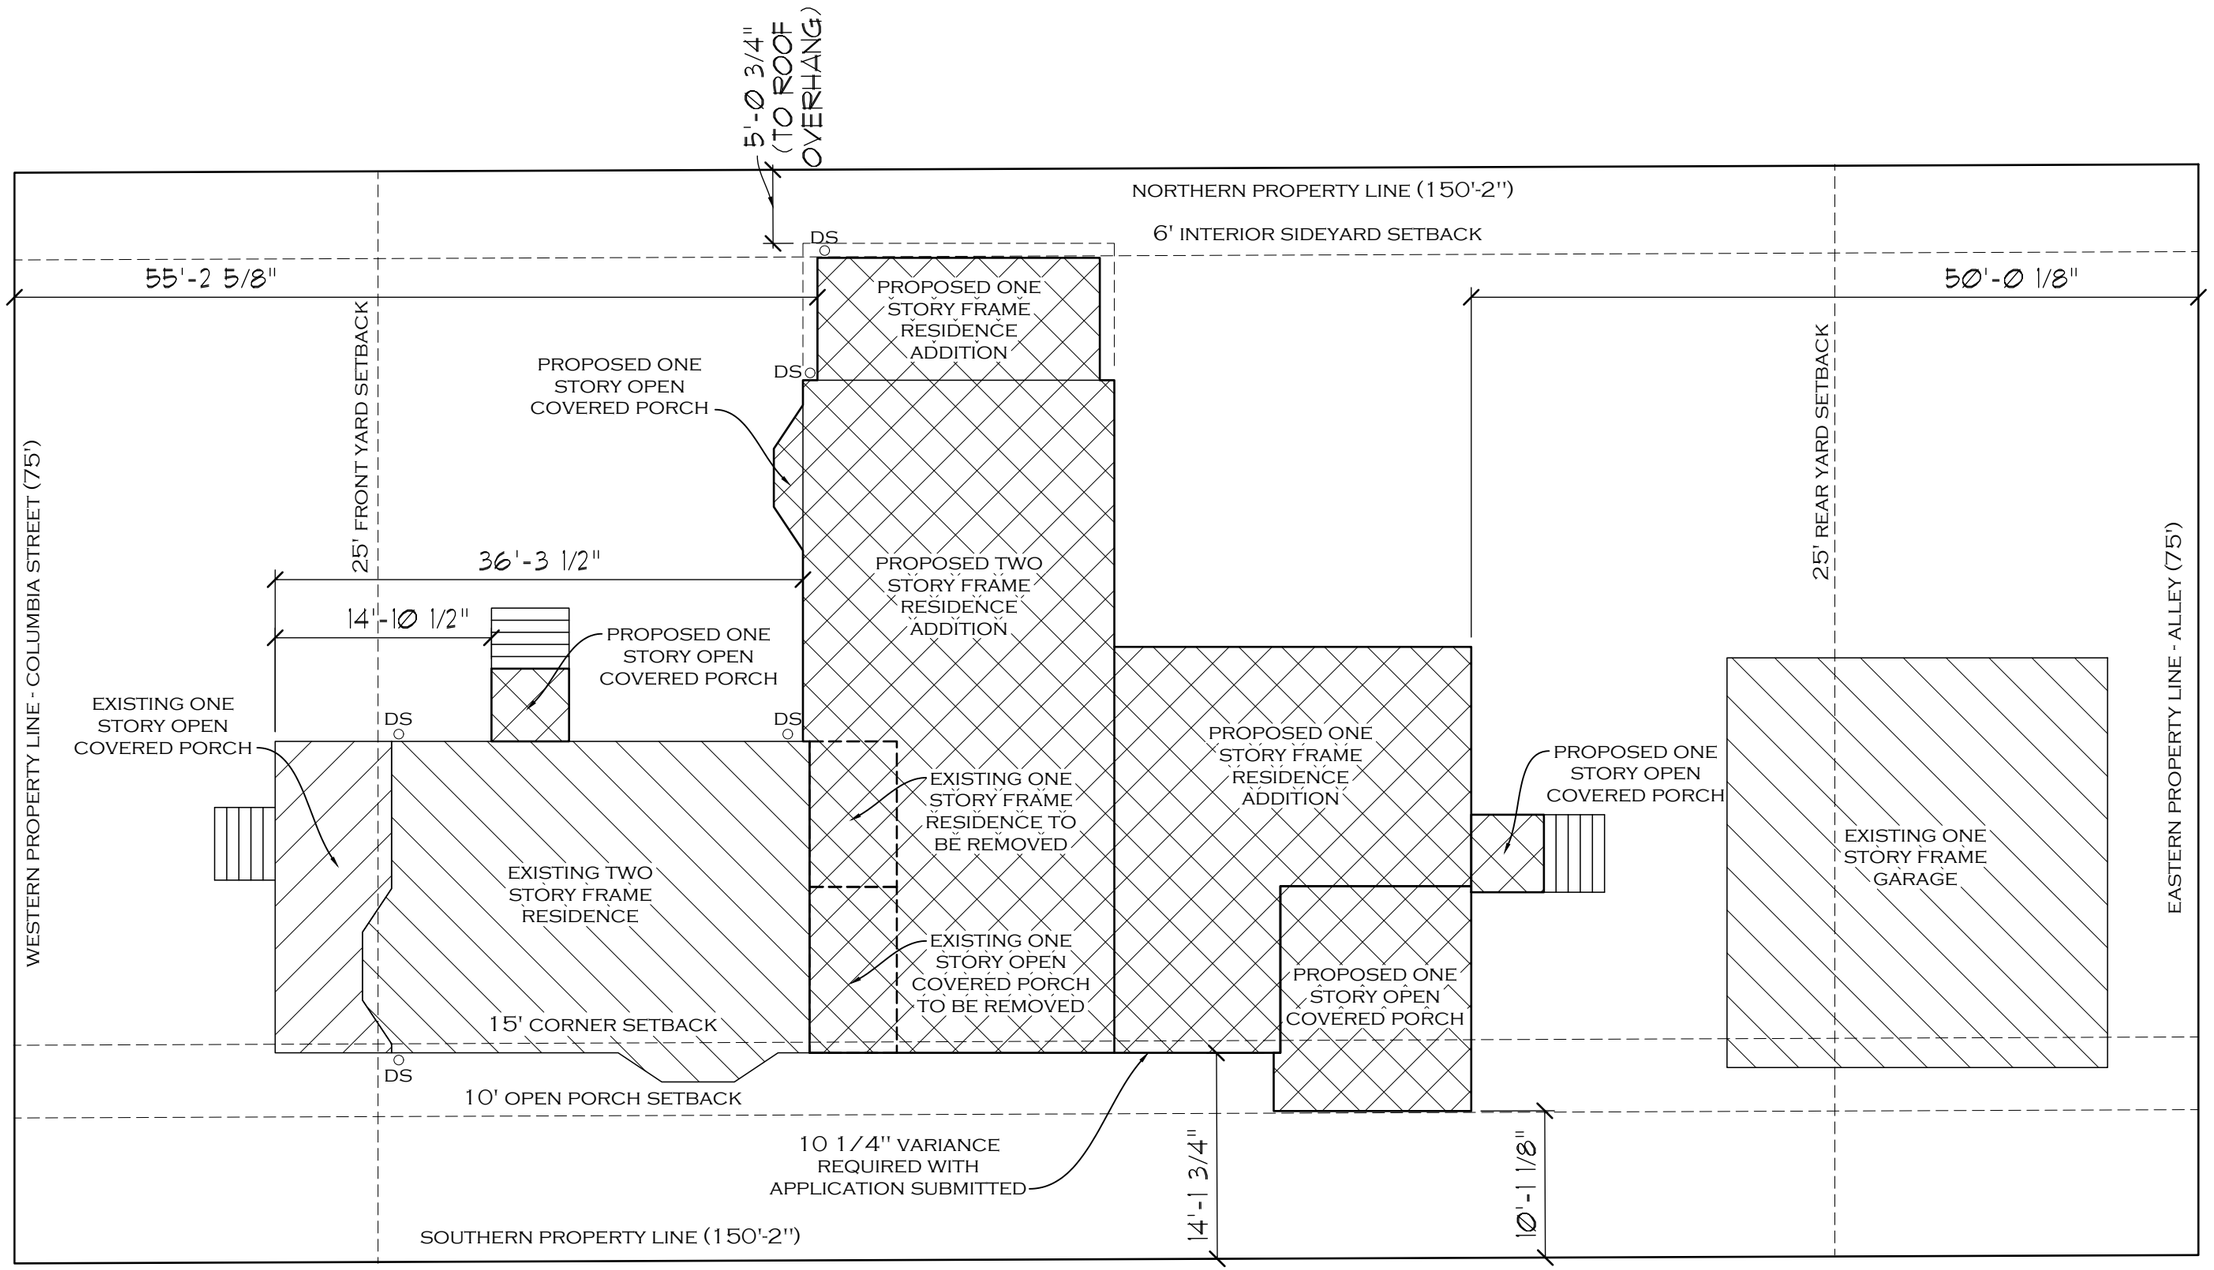

Urda House

32 S. Columbia Street - Naperville

Proposed Site Plan

Thomas J Ryan Jr - Architect