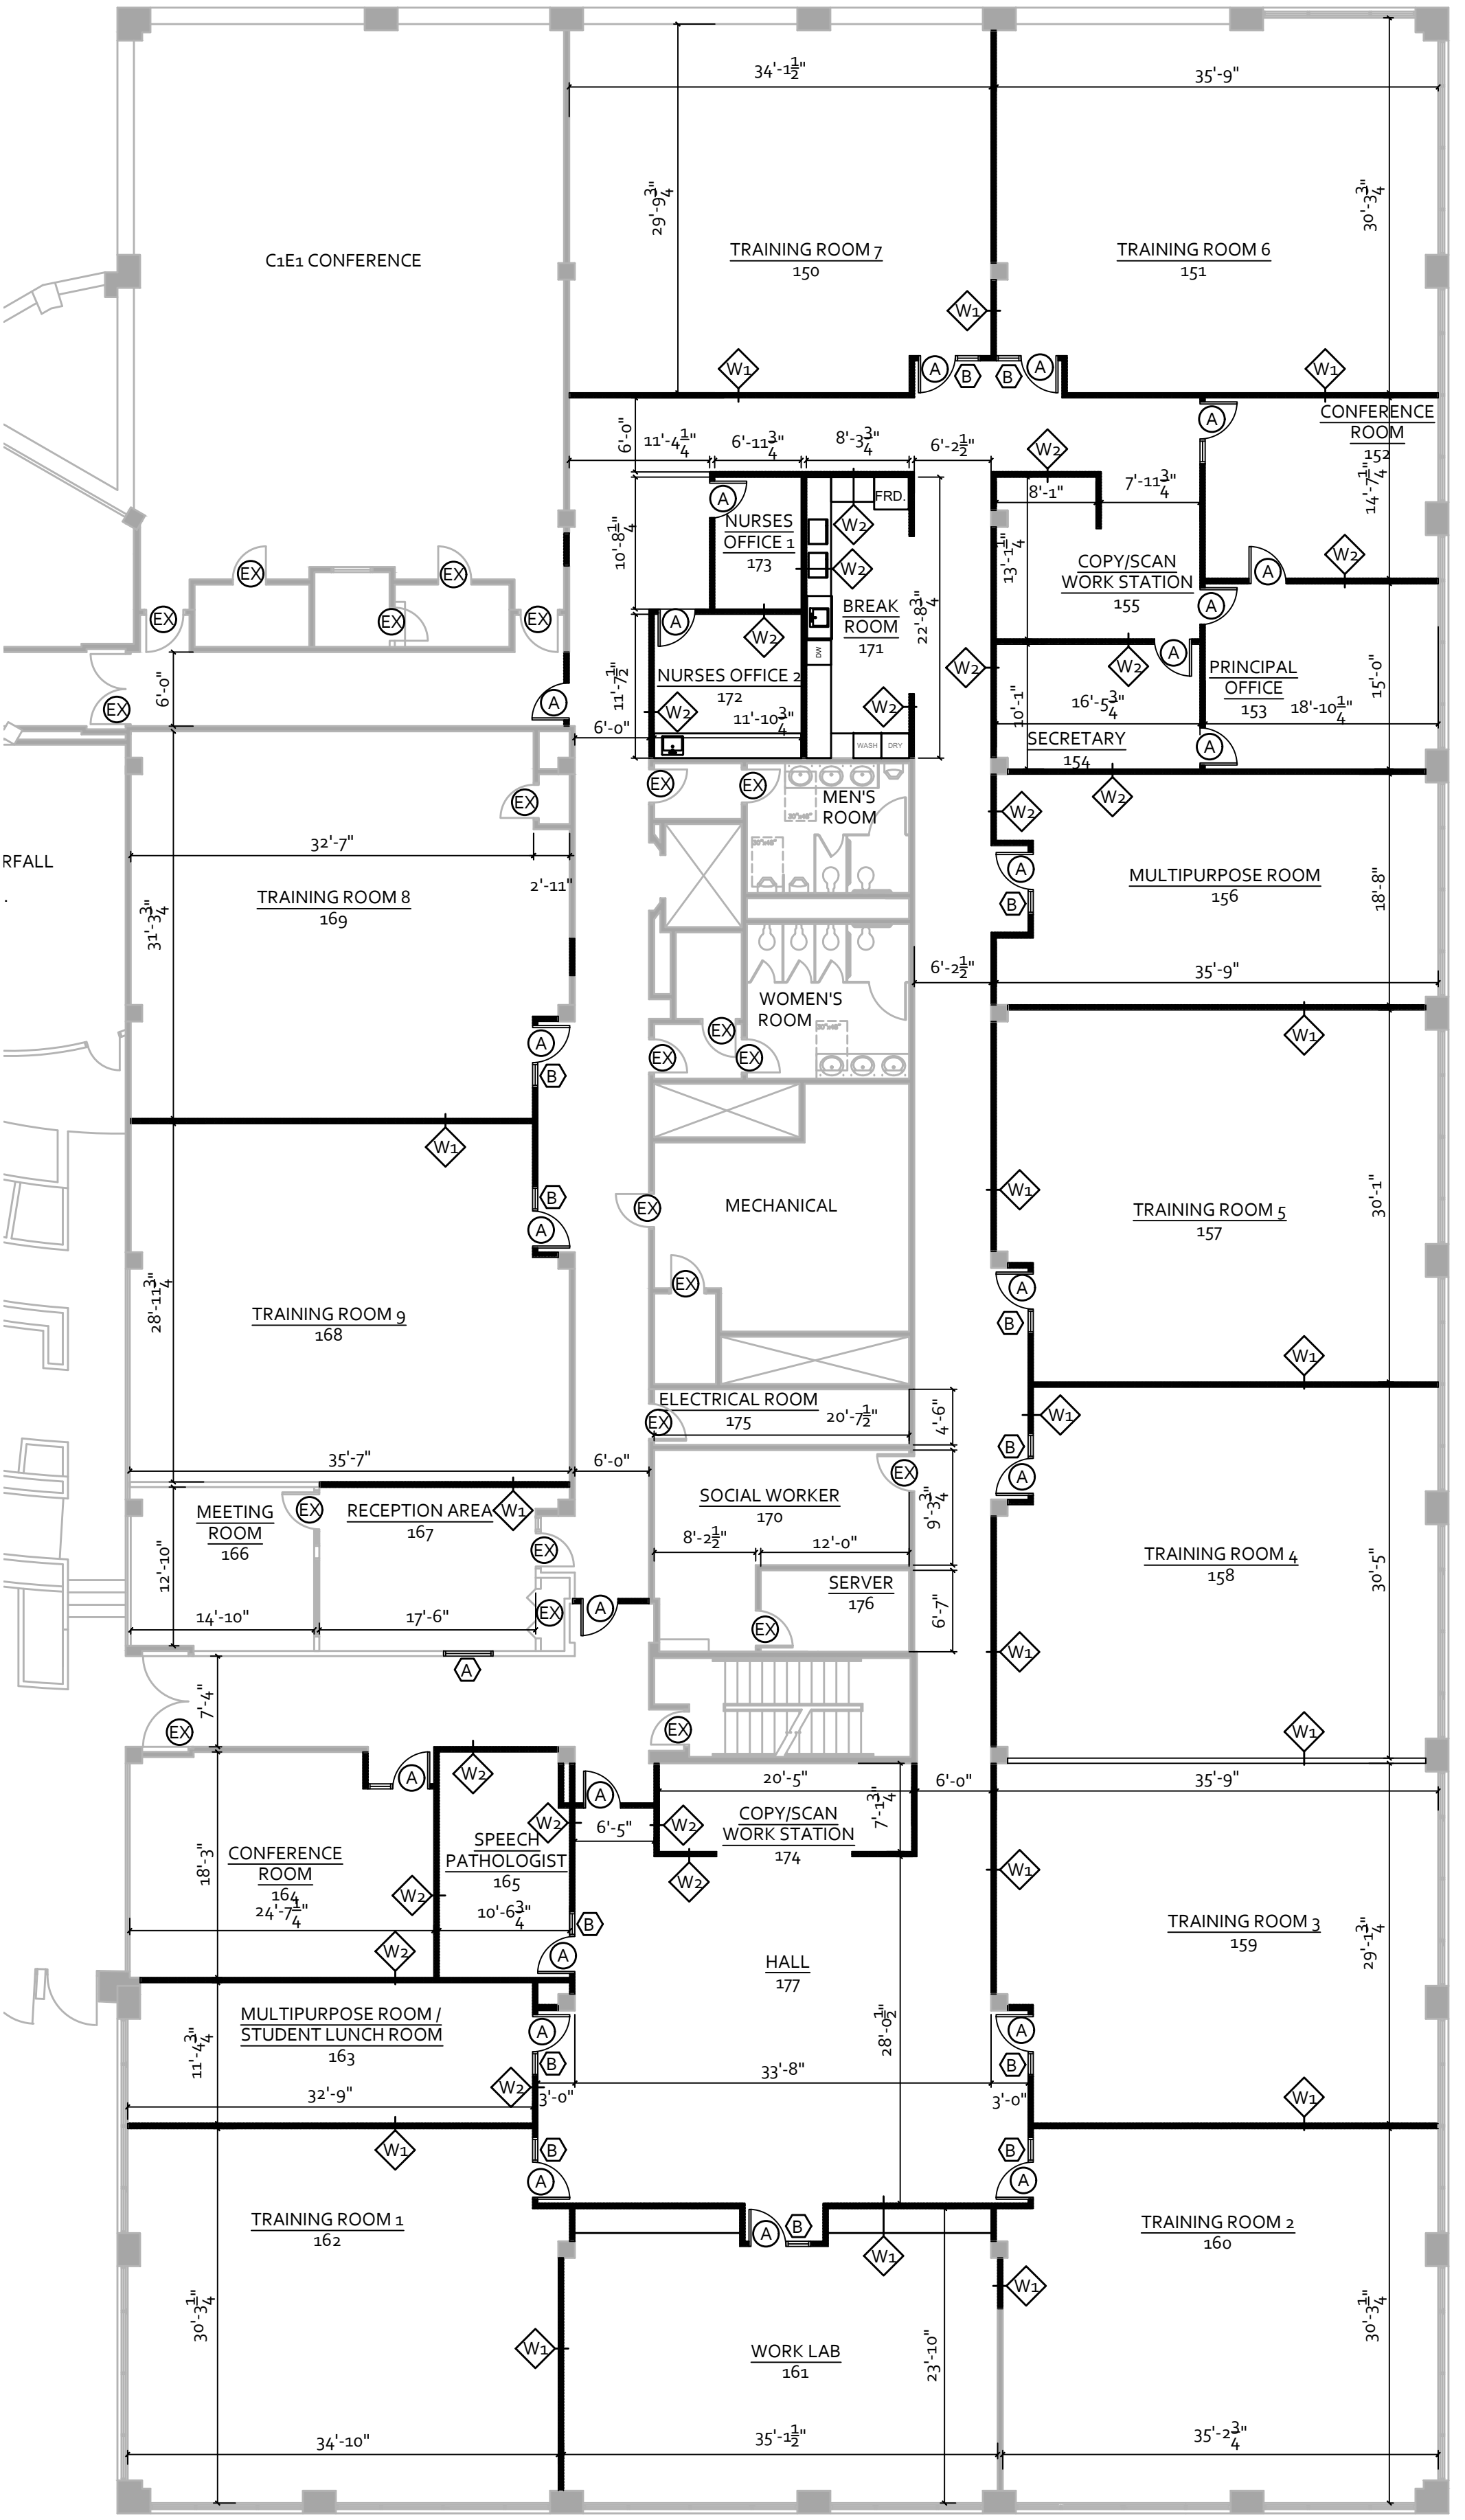
C1E1 CONFERENCE
TRAINING ROOM 7
150
TRAINING ROOM 6
151
CONFERENCE ROOM
152
NURSES OFFICE 1
173
NURSES OFFICE 2
172
BREAK ROOM
171
FRD.
DW
WASH
DRY
COPY/SCAN WORK STATION
155
PRINCIPAL OFFICE
153
SECRETARY
154
MEN'S ROOM
WOMEN'S ROOM
MULTIPURPOSE ROOM
156
TRAINING ROOM 8
169
MECHANICAL
TRAINING ROOM 5
157
TRAINING ROOM 9
168
ELECTRICAL ROOM
175
SOCIAL WORKER
170
SERVER
176
MEETING ROOM
166
RECEPTION AREA
167
TRAINING ROOM 4
158
CONFERENCE ROOM
164
SPEECH PATHOLOGIST
165
COPY/SCAN WORK STATION
174
HALL
177
TRAINING ROOM 3
159
MULTIPURPOSE ROOM / STUDENT LUNCH ROOM
163
TRAINING ROOM 1
162
WORK LAB
161
TRAINING ROOM 2
160
RFALL

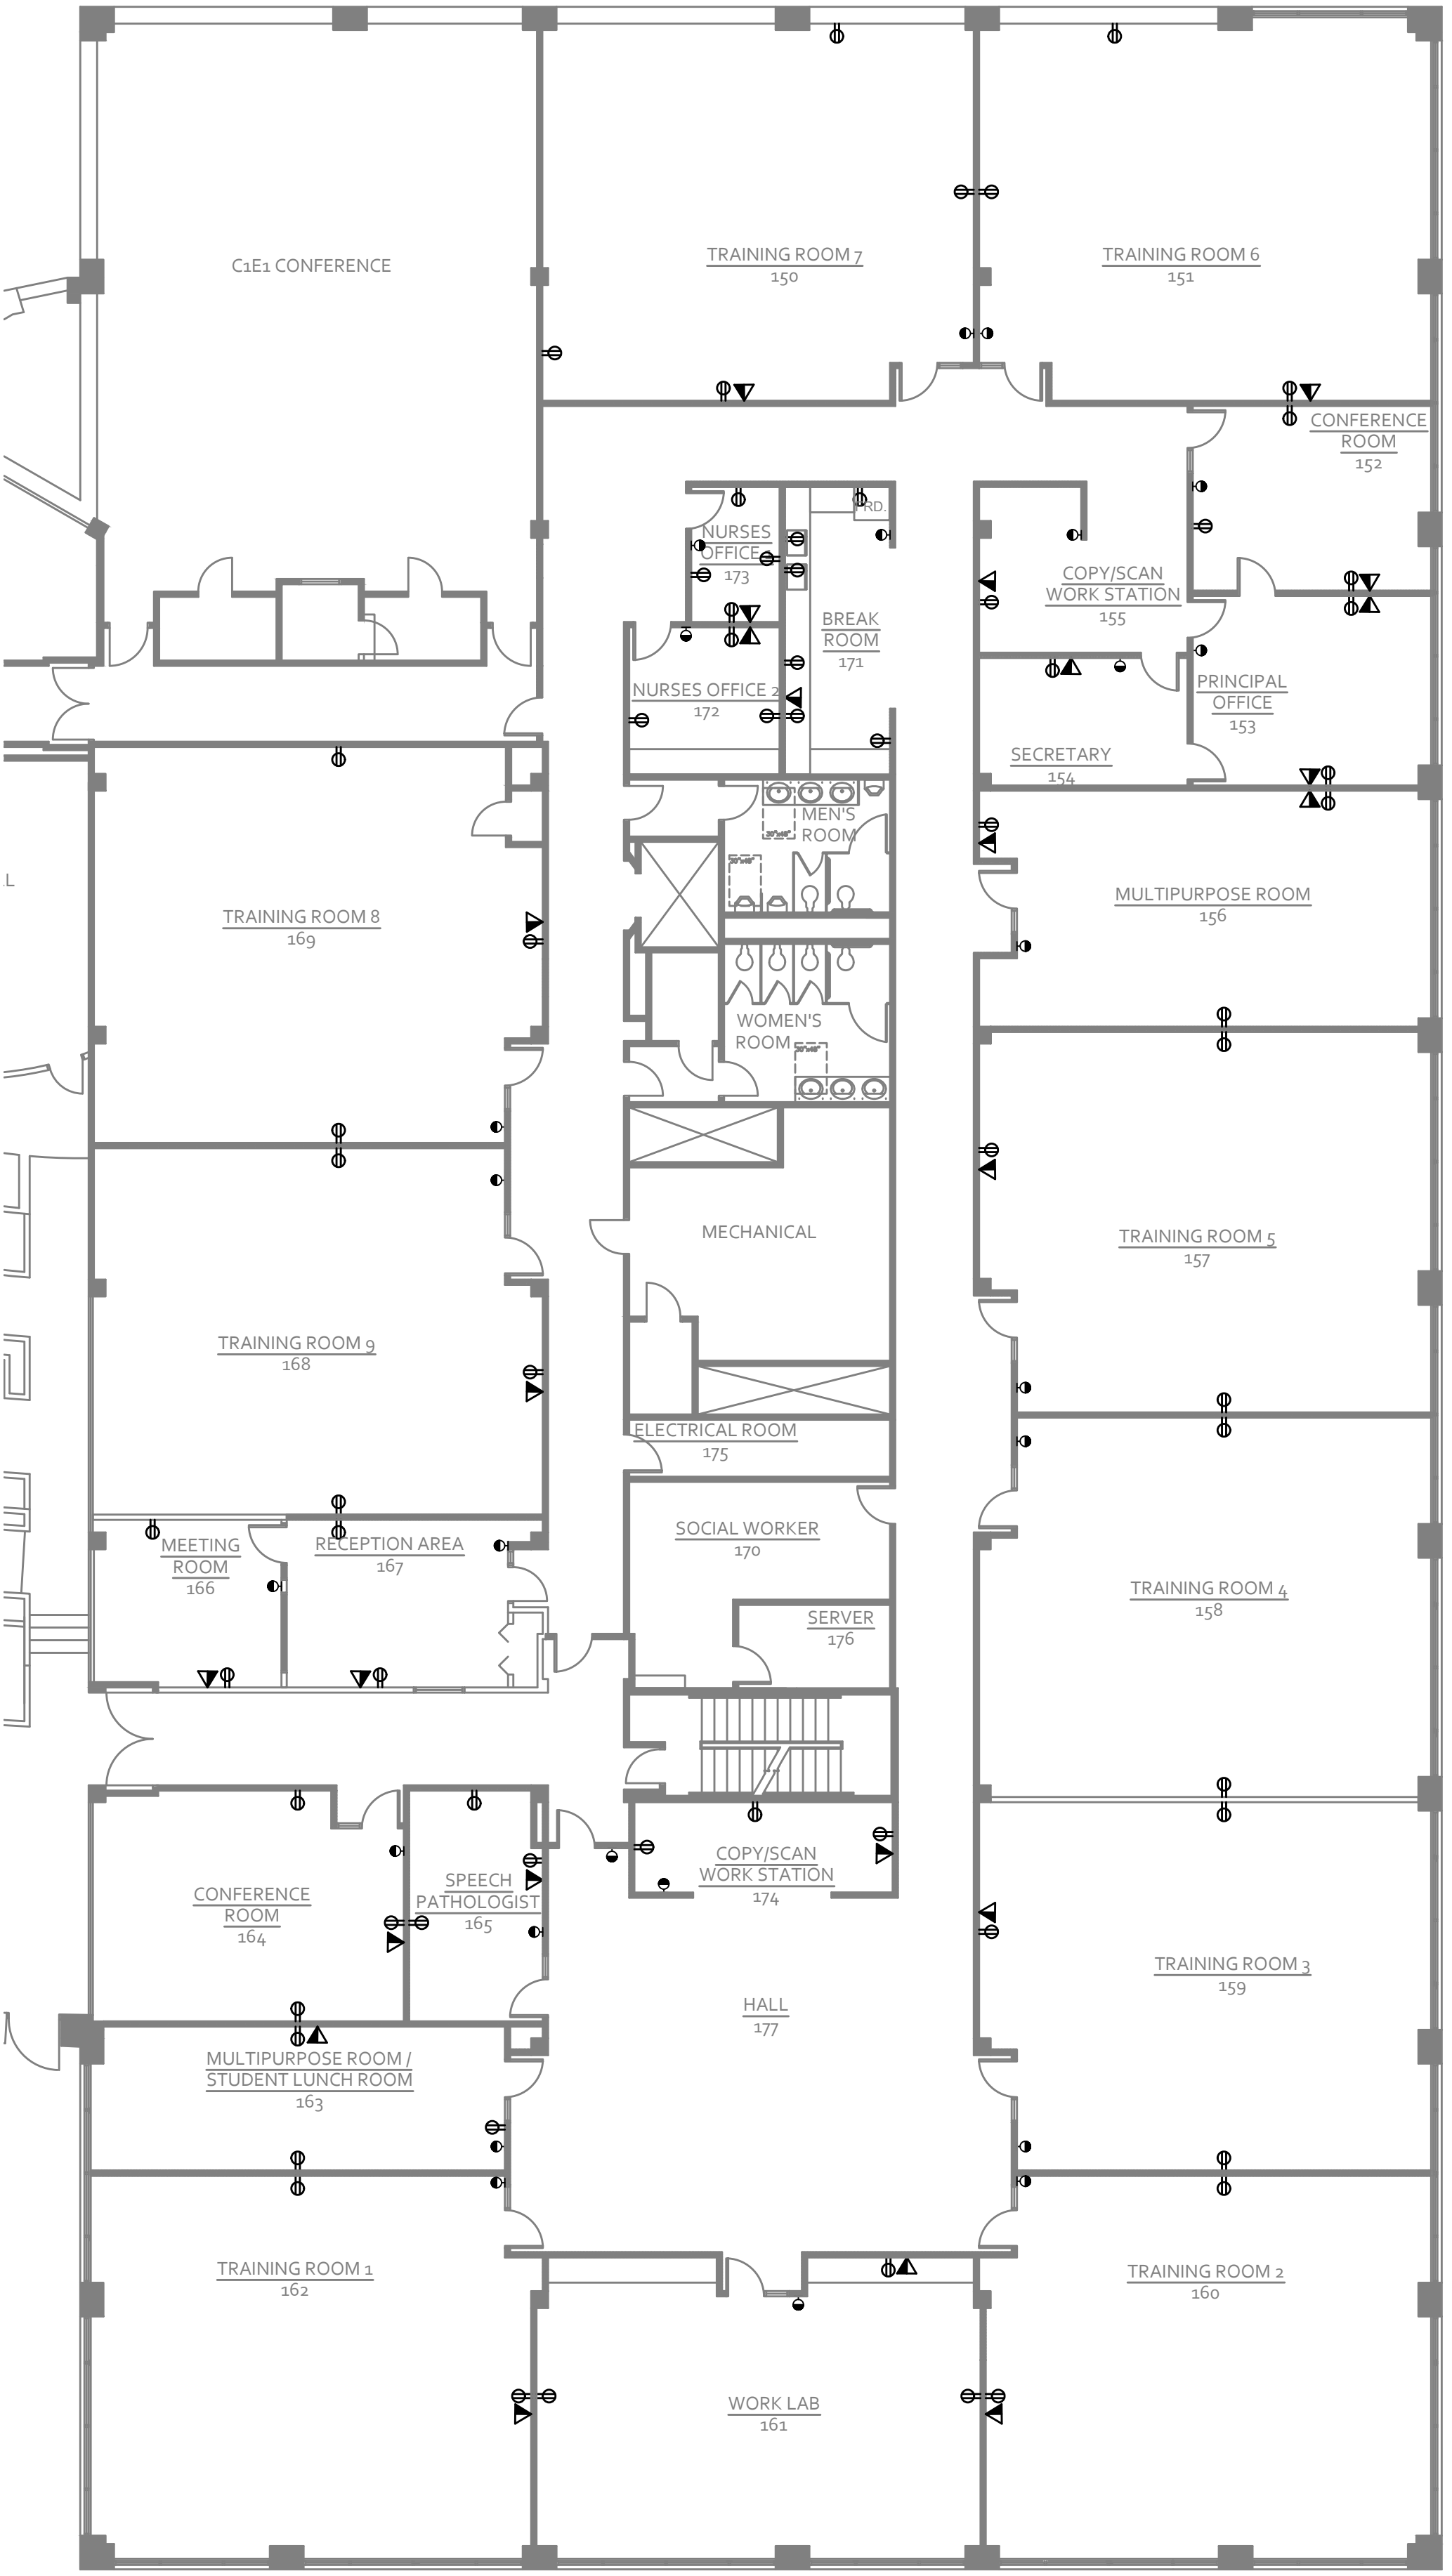
C1E1 CONFERENCE
TRAINING ROOM 7
150
TRAINING ROOM 6
151
CONFERENCE ROOM
152
NURSES OFFICE
173
PRD.
BREAK ROOM
171
NURSES OFFICE 2
172
COPY/SCAN WORK STATION
155
PRINCIPAL OFFICE
153
SECRETARY
154
MEN'S ROOM
MULTIPURPOSE ROOM
156
TRAINING ROOM 8
169
WOMEN'S ROOM
MECHANICAL
TRAINING ROOM 5
157
TRAINING ROOM 9
168
ELECTRICAL ROOM
175
SOCIAL WORKER
170
MEETING ROOM
166
RECEPTION AREA
167
SERVER
176
TRAINING ROOM 4
158
CONFERENCE ROOM
164
SPEECH PATHOLOGIST
165
COPY/SCAN WORK STATION
174
TRAINING ROOM 3
159
HALL
177
MULTIPURPOSE ROOM / STUDENT LUNCH ROOM
163
TRAINING ROOM 1
162
TRAINING ROOM 2
160
WORK LAB
161

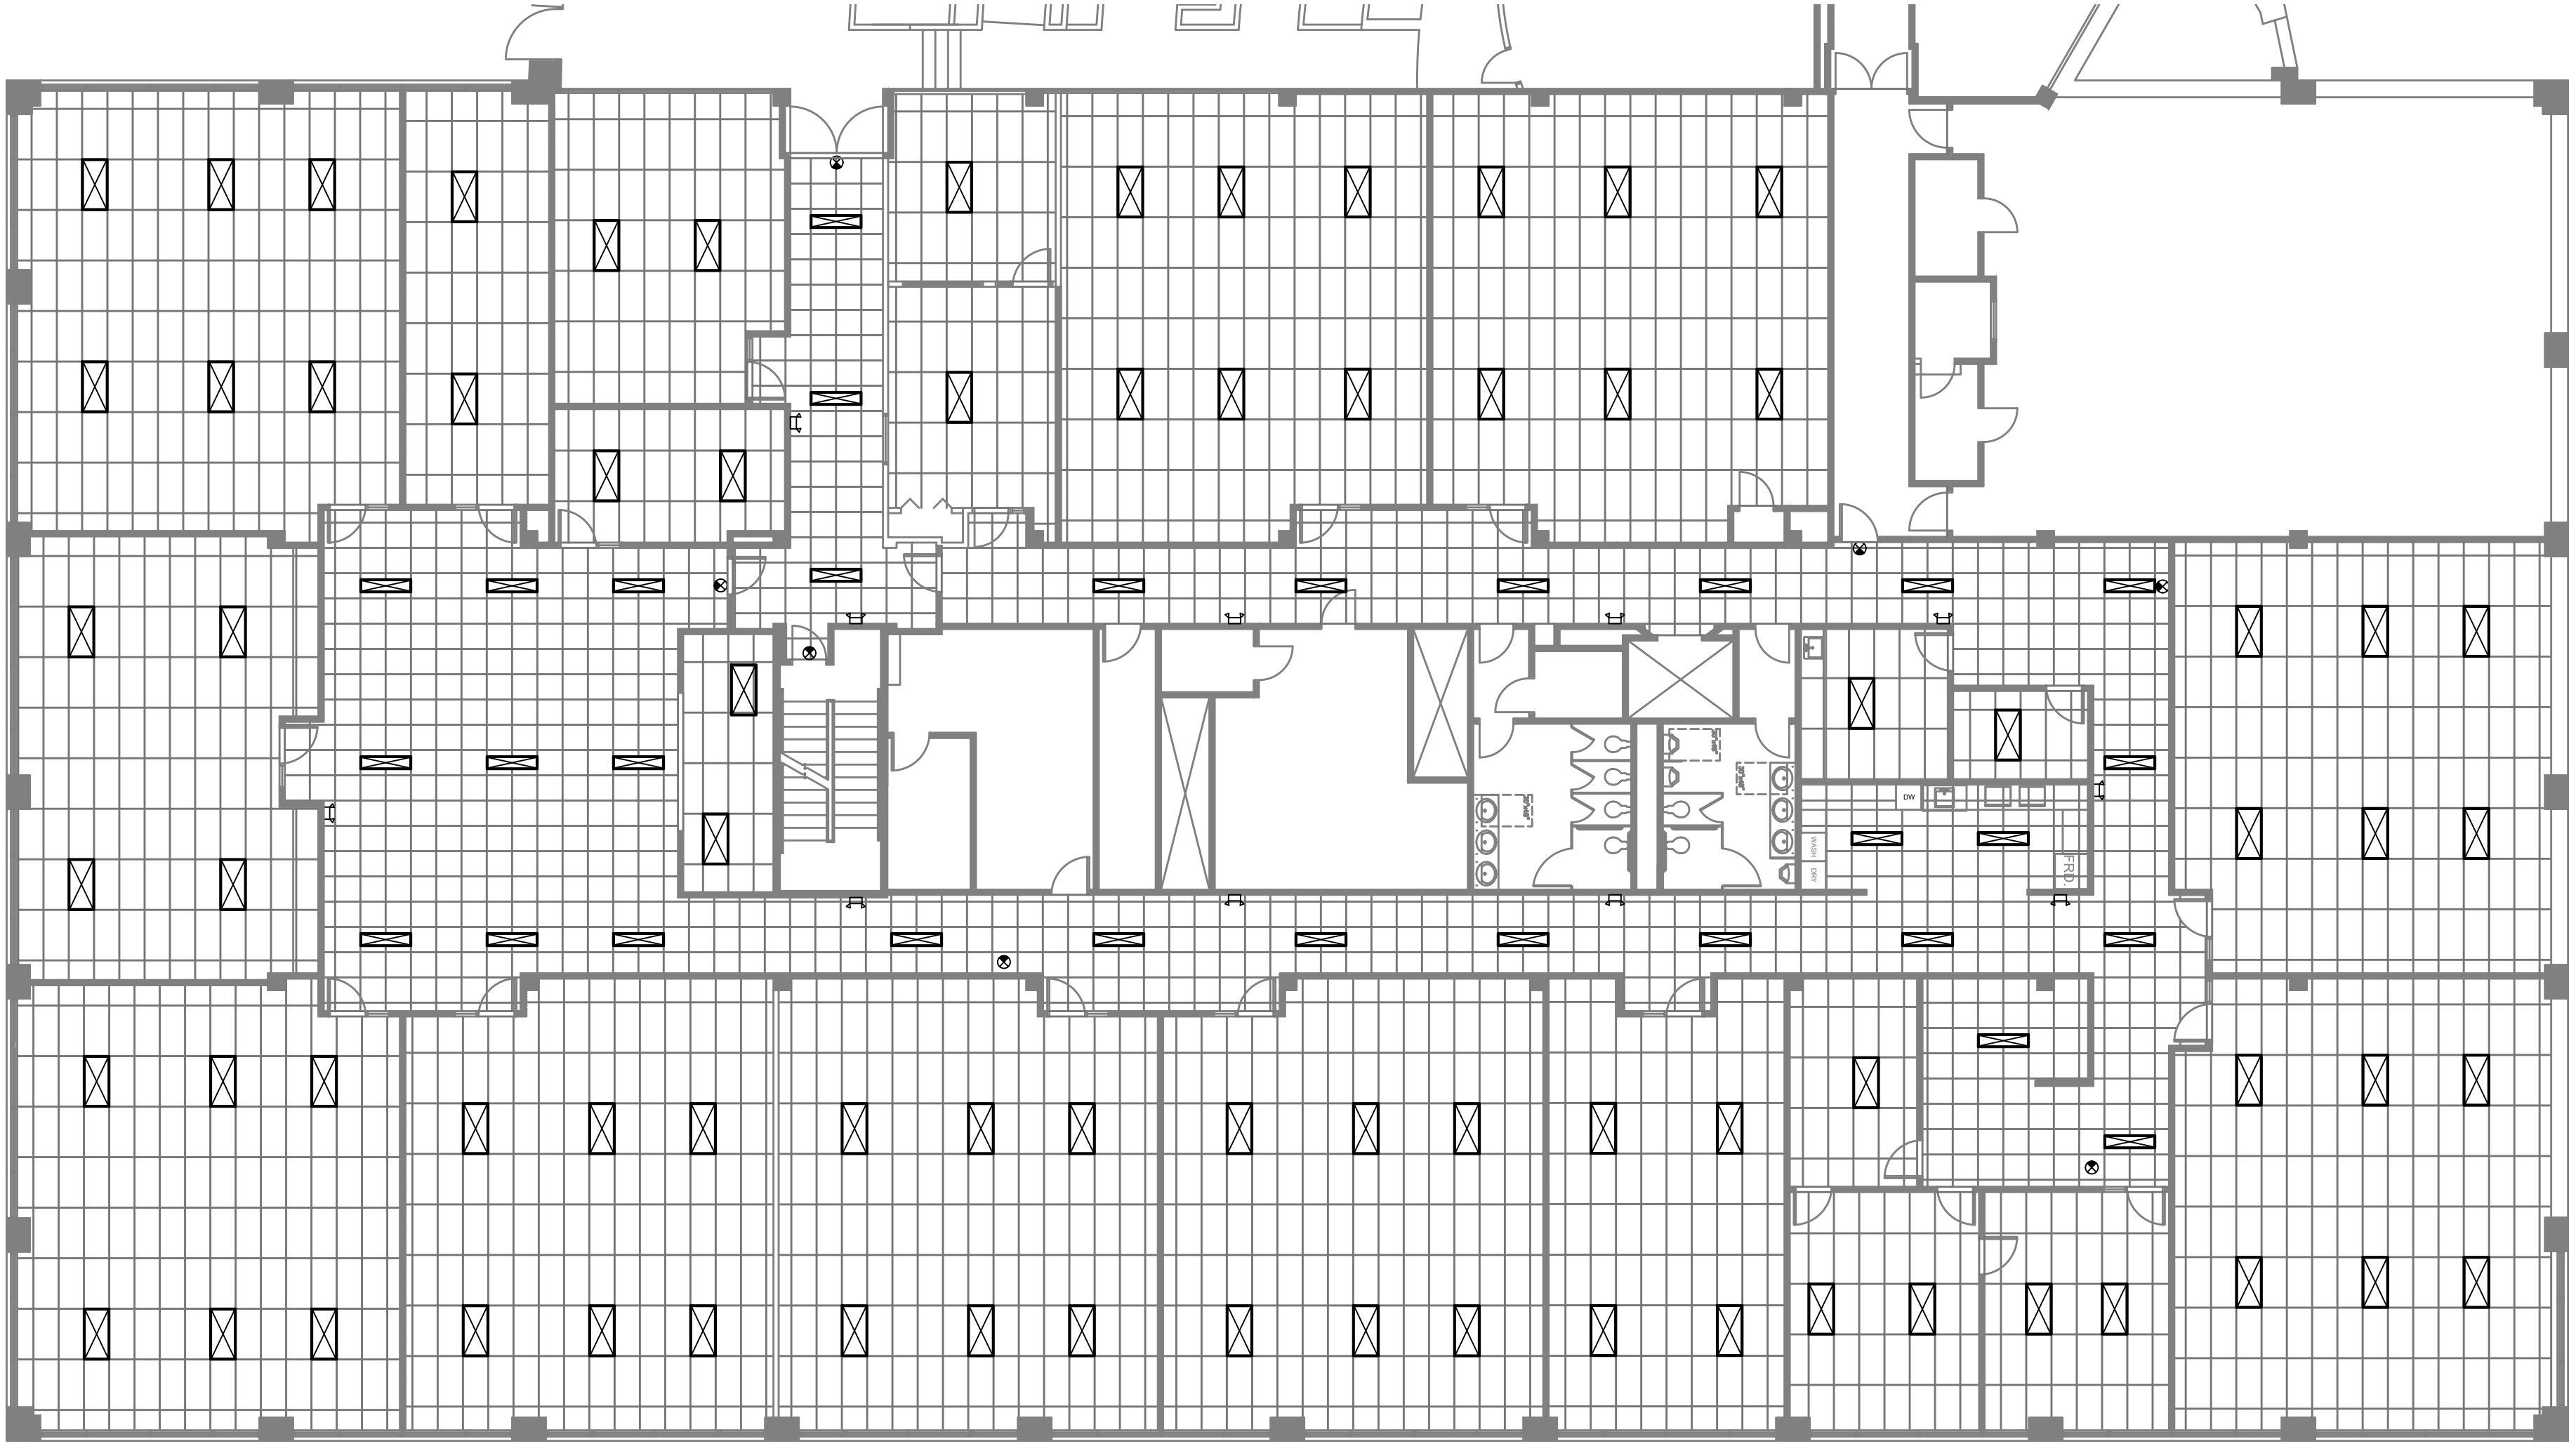
DW
WASH
ARV
FRD