MINOR CHANGE TO THE IRON GATE MOTOR CONDOS PLANNED UNIT DEVELOPEMNT AND FINAL PLANNED UNIT DEVELEPOMENT FOR

IRON GATE MOTOR CONDOS PHASE 2A

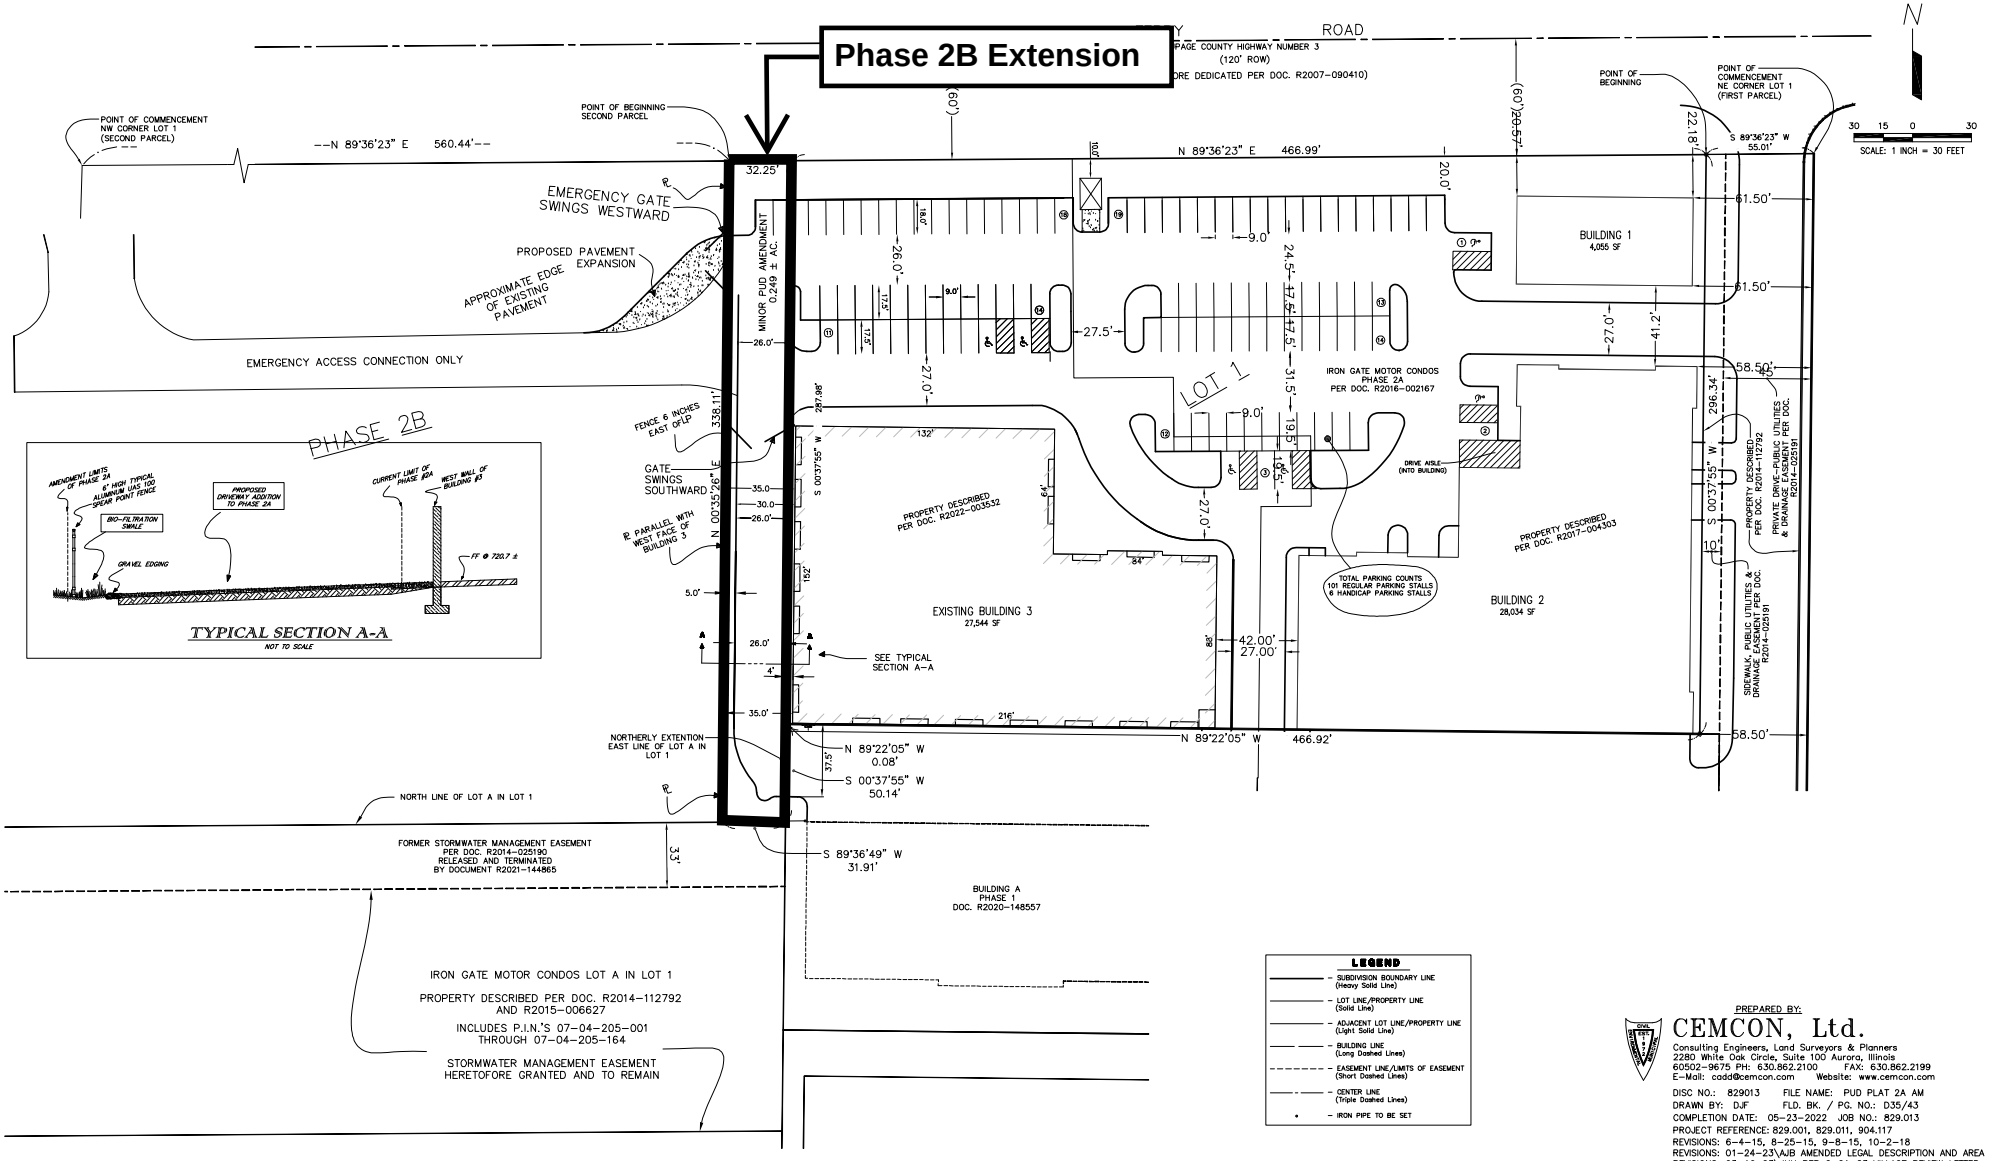

PREPARED BY:
CEMCON, Ltd.
Consulting Engineers, Land Surveyors & Planners
2280 White Oak Circle, Suite 100 Aurora, Illinois
60502-9675 PH: 630.862.2100 FAX: 630.862.2199
E-Mail: cadd@cemcon.com Website: www.cemcon.com

DISC NO.: 829013 FILE NAME: PUD PLAT 2A AM
DRAWN BY: DJF FLD. BK. / PG. NO.: D35/43
COMPLETION DATE: 05-23-2022 JOB NO.: 829.013
PROJECT REFERENCE: 829.001, 829.011, 904.117
REVISIONS: 6-4-15, 8-25-15, 9-8-15, 10-2-18
REVISIONS: 01-24-23\AJB AMENDED LEGAL DESCRIPTION AND AREA
REVISIONS: 03-16-23\JHH PER 2-21-23 VILLAGE REVIEW LETTER

Copyright © 2023 Cemcon, Ltd. All rights reserved.

PLOT FILE CREATED: 4/24/2023 BY: JEFF HANOM DRAWING PATH: P:\829\07\DWG\SURVEY\DRAWINGS\PLAT\PUD PLAT 2A AM.DWG

EXHIBIT D