FINAL GRADING SURVEY

EASEMENT

ON

PROPERTY DESCRIPTION:

LOT 226 IN NAPERVILLE HEIGHTS, BEING A SUBDIVISION IN THE EAST HALF OF SECTION 12, TOWNSHIP 38 NORTH, RANGE 9, EAST OF THE THIRD PRINCIPAL MERIDIAN, ACCORDING TO THE PLAT THEREOF RECORDED APRIL 21, 1992 AS DOCUMENT 155352, IN DUPAGE COUNTY, ILLINOIS.

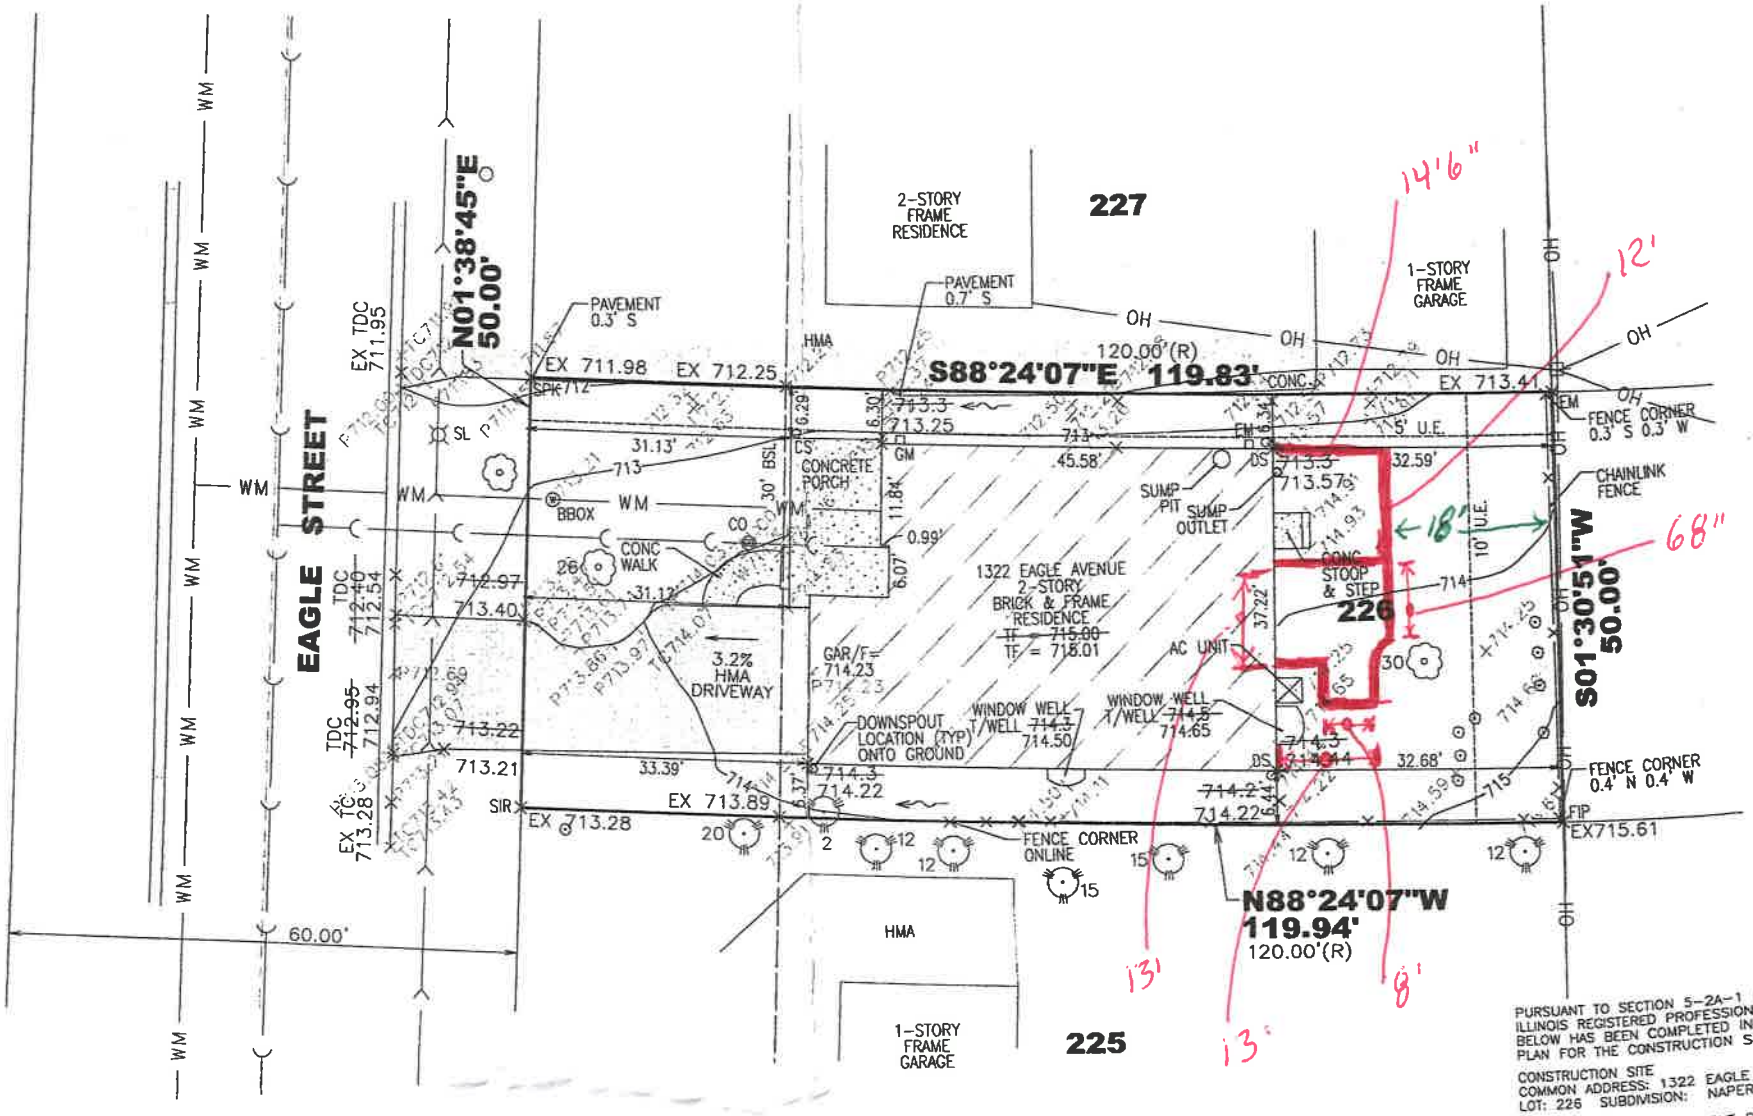

PURSUANT TO SECTION 5-2A-1 OF THE ILLINOIS REGISTERED PROFESSIONAL ENGI BELOW HAS BEEN COMPLETED IN SUBST/ PLAN FOR THE CONSTRUCTION SITE PUR'

CONSTRUCTION SITE
COMMON ADDRESS: 1322 EAGLE STREET, LOT: 226 SUBDIVISION: NAPERVILLE H

INDIVIDUAL SITE DEVELOPMENT PLAT WIT PREPARED BY MACKIE CONSULTANTS, LL

DRAWINGS AND/OR EXHIBITS SUPPORTIN

E WHICH MAY BE REVEALED BY A CURRENT TITLE