IC DEVELOPMENT PLAN

OD PARK NORTH – TOWNHOMES, BEING A PART OF THE NORTHEAST QUARTER OF SECTION 17, TOWNSHIP 37 NORTH, RANGE 9 EAST OF THE THIRD PRINCIPAL MERIDIAN, IN WILL COUNTY, ILLINOIS.
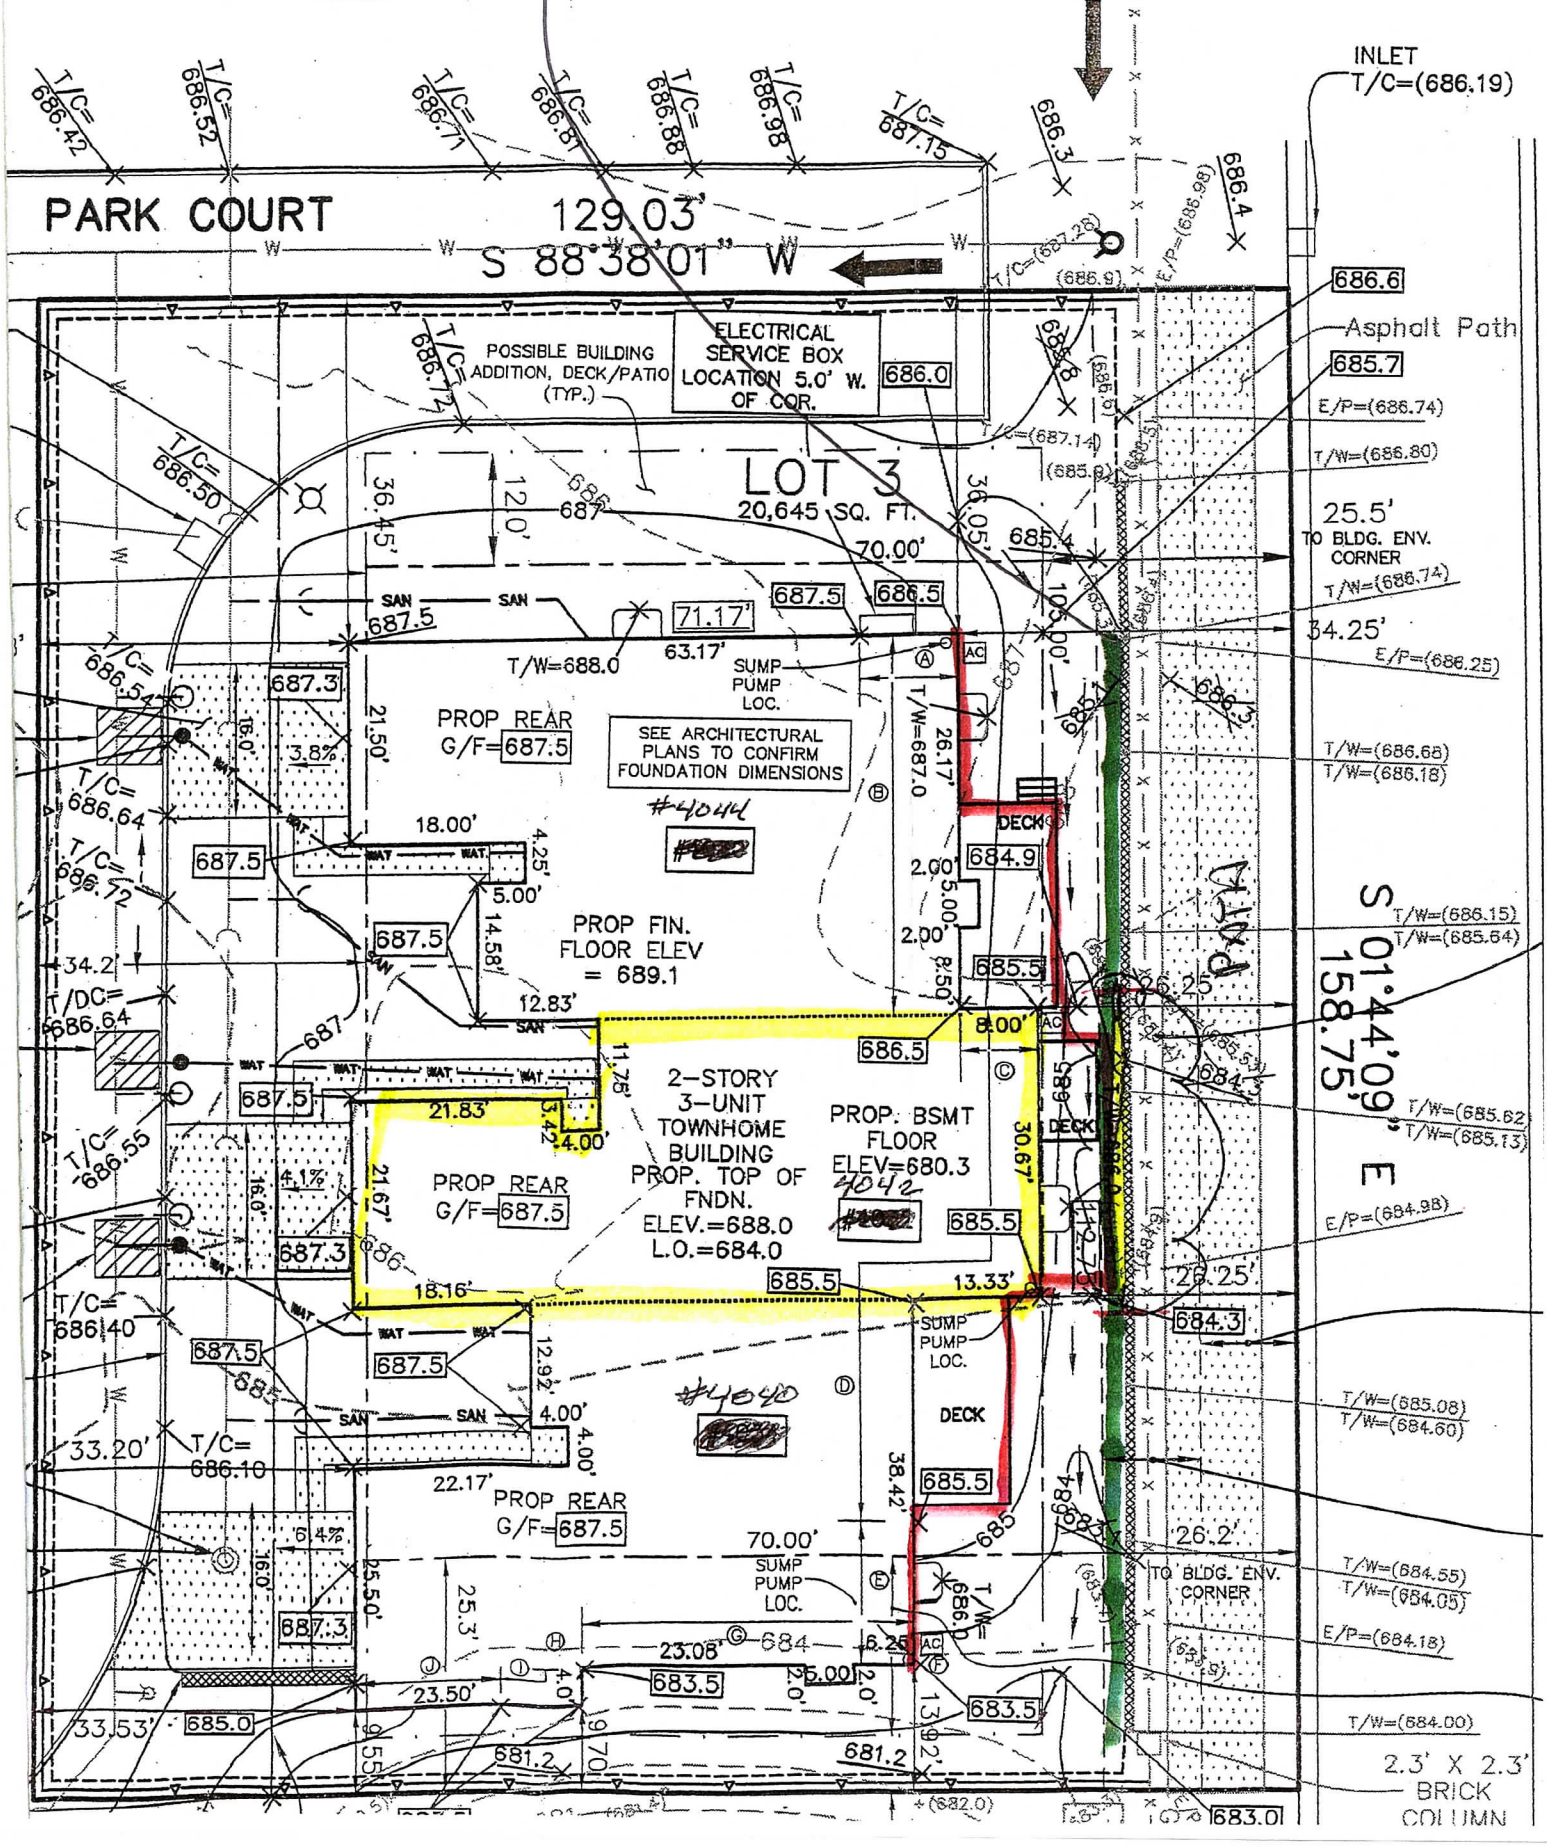
FENCE REPLACEMENT SECTION