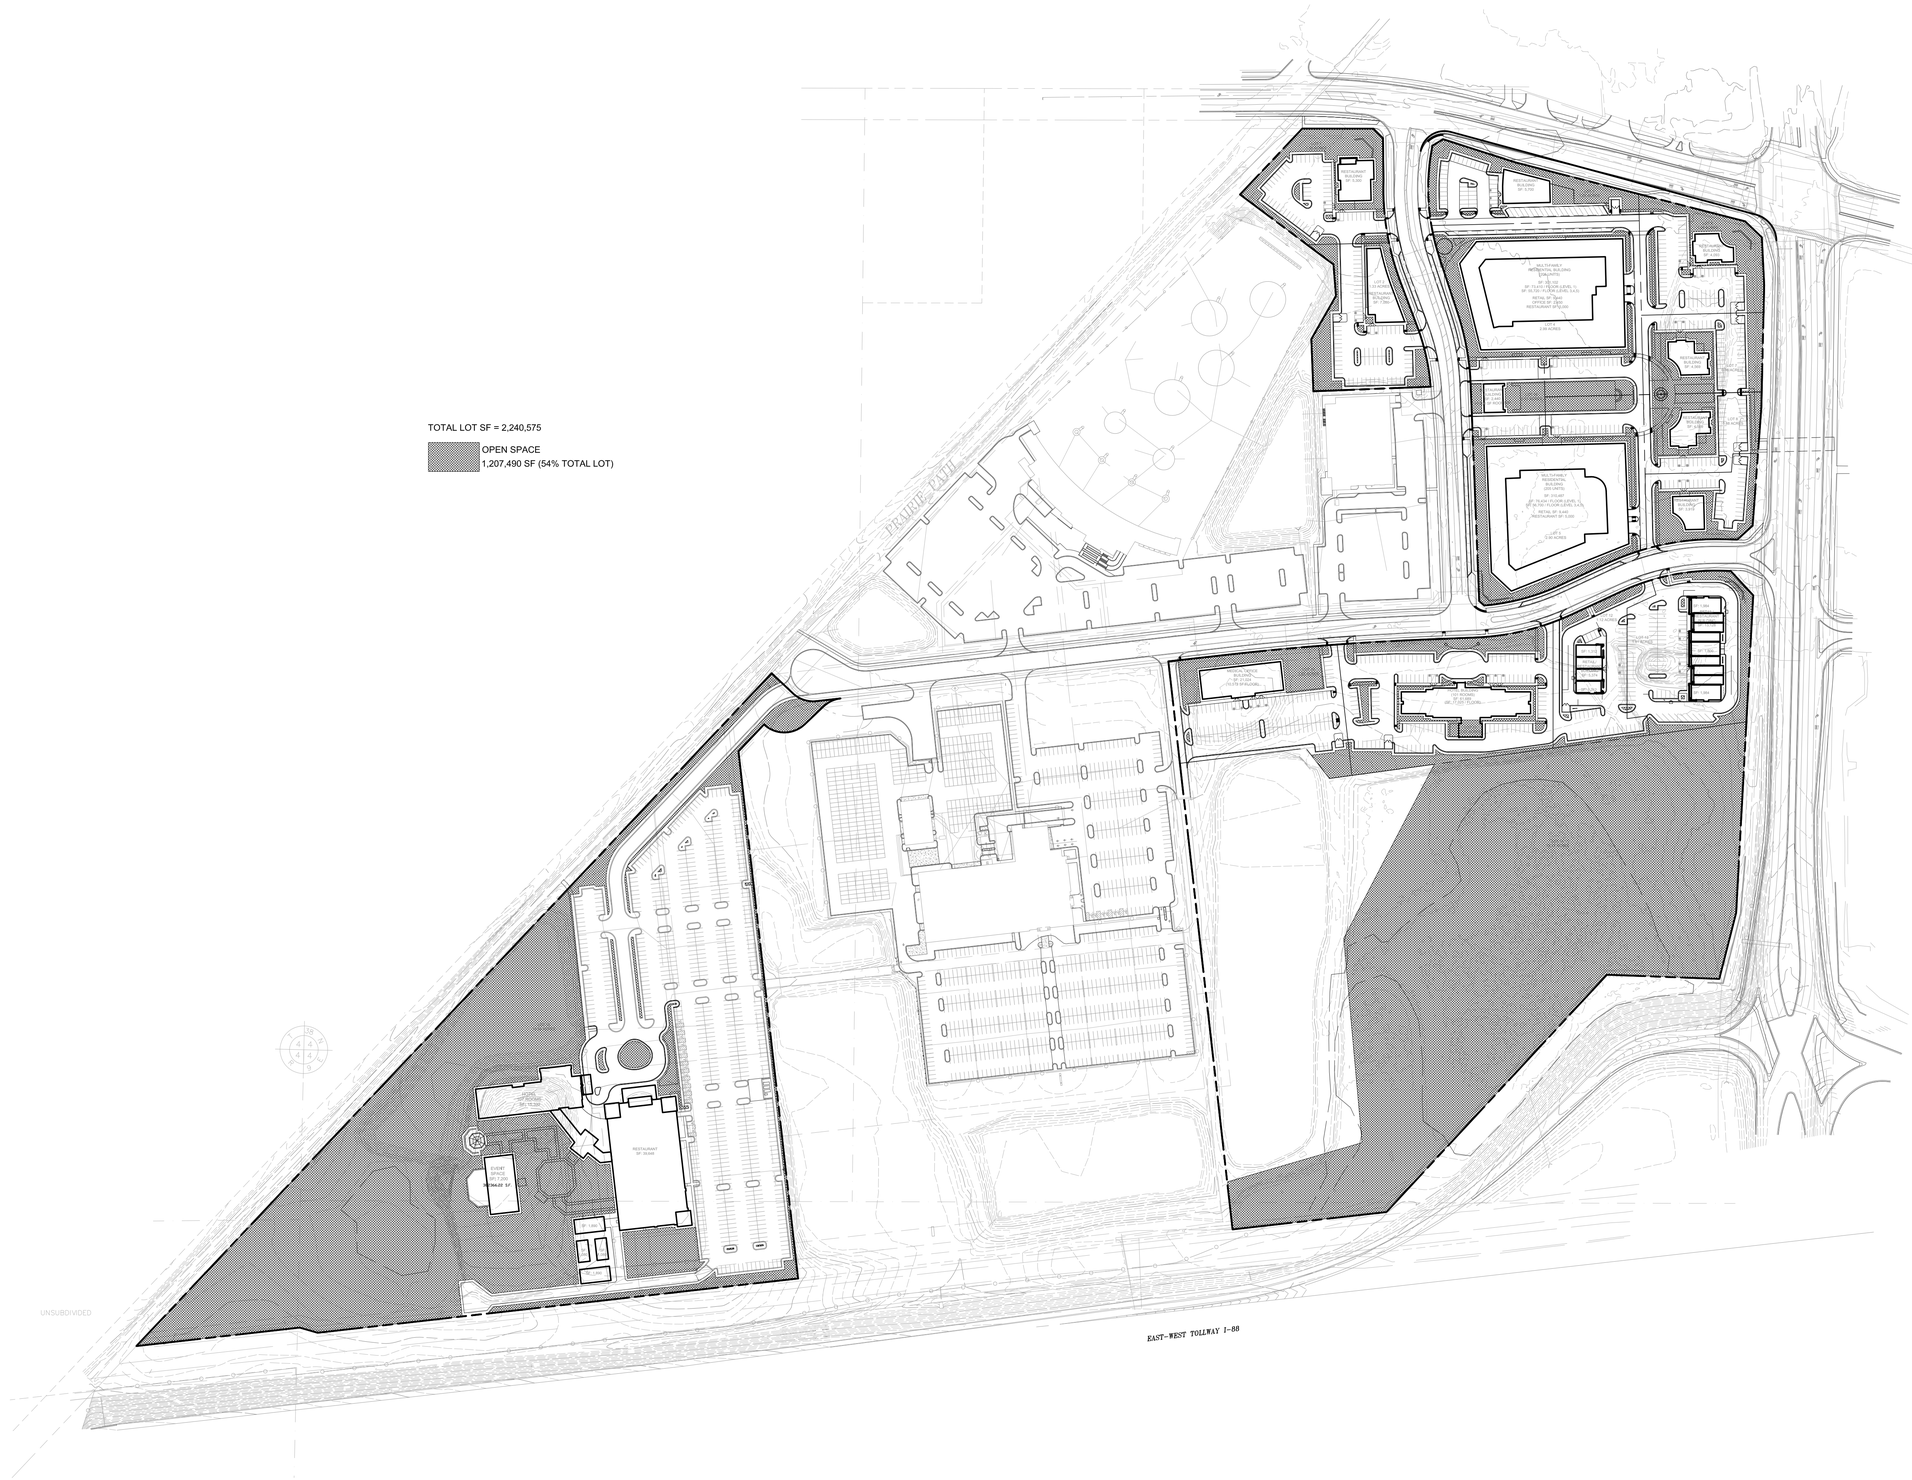

HITCHCOCK DESIGN GROUP
creating better places

22 E. Chicago Avenue
Suite 200A
Naperville, IL 60540
T 630.961.1787

hitchcockdesigngroup.com

PREPARED FOR
Inter Continental
Real Estate & Development
Corporation

2221 Camden Court, Suite 200
Oak Brook, IL 60523

PROJECT
City Gate West
Naperville, IL

ISSUED
February 27, 2020

REVISIONS

No	Date	Issue
1	05-13-2020	PUD 1st Review

CHECKED BY
GBR

DRAWN BY
NAA

SHEET TITLE
OPEN SPACE EXHIBIT

SCALE IN FEET
1" = 150'

0' 75' 150' 450'

NORTH

SHEET NUMBER
L0.1

©2020 Hitchcock Design Group

J:\Projects\Alpha\CRED\City Gate West\09 Graphics\01 SD\01-Open Space Exhibit.dwg