PLAT OF SURVEY

OF

PARCEL ONE:

LOT 170 IN WILDFLOWER UNIT 1, BEING A SUBDIVISION IN THE SOUTH HALF OF SECTION 22, TOWNSHIP 38 NORTH, RANGE 9 EAST OF THE THIRD PRINCIPAL MERIDIAN, ACCORDING TO THE PLAT THEREOF RECORDED APRIL 20, 1994 AS DOCUMENT NUMBER R94-093299, IN DUPAGE COUNTY, ILLINOIS.

PARCEL TWO:

NON-EXCLUSIVE EASEMENTS FOR STORMWATER DRAINAGE, AS CREATED BY THE DETENTION FACILITIES EASEMENT AGREEMENT RECORDED NOVEMBER 8, 1993 AS DOCUMENT NUMBER R93-256315, OVER THAT PROPERTY DESCRIBED AS PARCEL "E-2" IN SAID EASEMENT AGREEMENT.

N

SCALE: 1"=30'

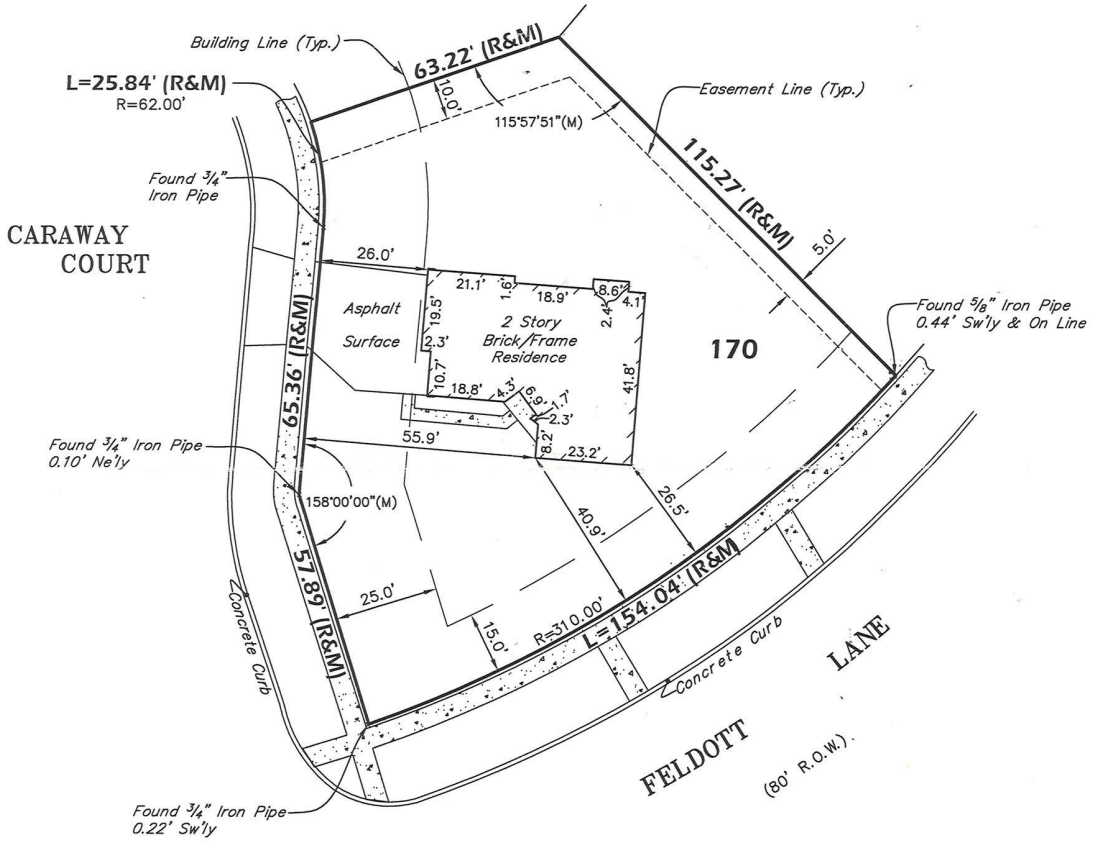

AREA OF SURVEY:
CONTAINING 14,750± SQ. FT.

REFER TO YOUR DEED, ABSTRACT, TITLE POLICY AND LOCAL BUILDING AND ZONING ORDINANCE FOR ITEMS OF RECORD NOT SHOWN.

STATE OF ILLINOIS) ss
COUNTY OF DUPAGE)

PROFESSIONAL LAND SURVEYING, INC. HEREBY CERTIFIES THAT IT HAS SURVEYED THE TRACT OF LAND ABOVE DESCRIBED, AND THAT THE HEREON DRAWN PLAT IS A CORRECT REPRESENTATION THEREOF.

FIELD WORK COMPLETED AND DATED
THIS 1ST DAY OF JUNE, 2011.

IPLS No. 3483
MY LICENSE EXPIRES 11/30/12

THIS PROFESSIONAL SERVICE CONFORMS TO THE CURRENT ILLINOIS MINIMUM STANDARDS FOR A BOUNDARY SURVEY.

PROFESSIONAL DESIGN FIRM NO. 184-004196

JEFFREY R. PANKOW PROFESSIONAL 3483 STATE OF ILLINOIS LAND SURVEYOR LISLE, ILLINOIS

SYMBOL LEGEND

- CONCRETE SURFACE
- FENCE LINE
- (R) – RECORD DATA
- (M) – MEASURED DATA

PREPARED FOR: SAPRU
JOB ADDRESS: 616 CARAWAY COURT
NAPERVILLE, ILLINOIS

Professional Land Surveying, Inc.
2900 Ogden Avenue Suite 110
Lisle, Illinois 60532
Phone 630.778.1757 Fax 630.778.7757

DRAWN BY: JLK FLD. BK./PG. NO.: 70/08
COMPLETION DATE: 06/02/11 JOB NO.: 116268
REVISED: .

EXHIBIT B

©2011 PLS INC., ALL RIGHTS RESERVED