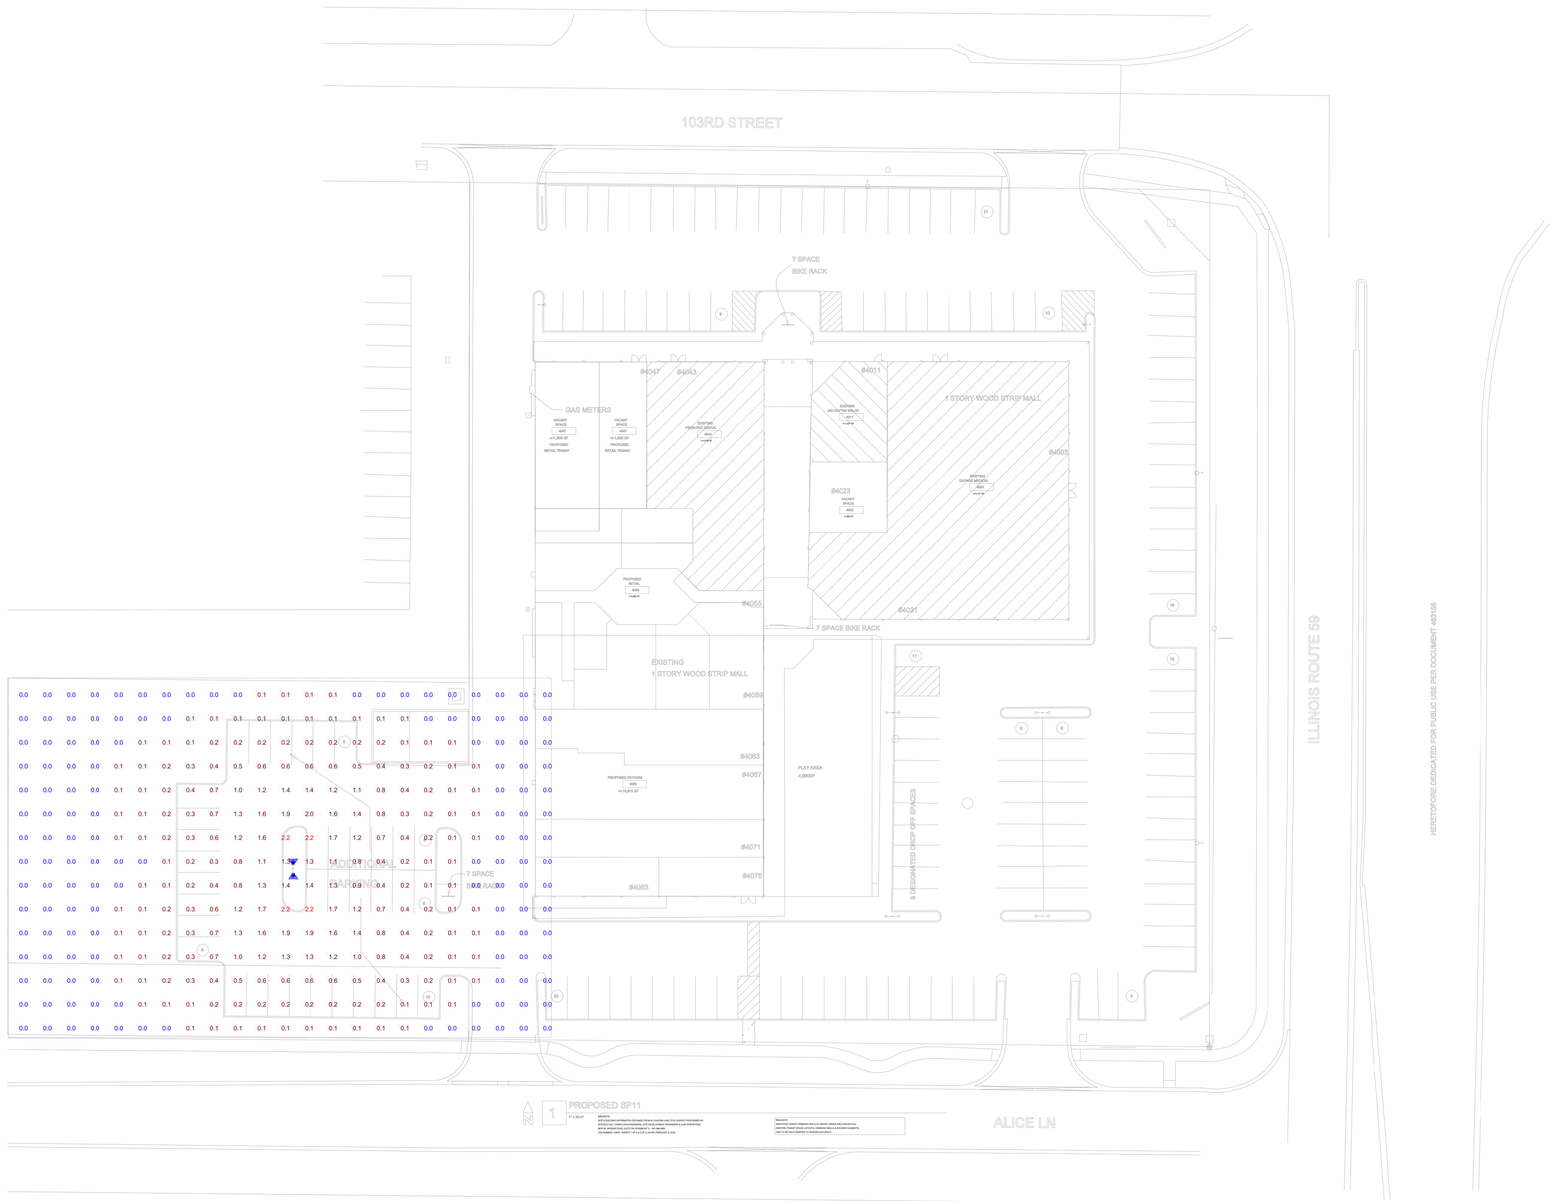

A SOOS OCIATES
Soos & Associates, Inc.
Architecture
105 Schelter Road, Lincolnshire, Illinois 60069
Phone: 847 821 7667 Fax: 847 821 8570

THESE DRAWINGS AND SPECIFICATIONS ARE THE CONFIDENTIAL AND PROPRIETARY PROPERTY OF SOOS & ASSOCIATES, INC AND SHALL NOT BE COPIED OR REPRODUCED WITHOUT WRITTEN AUTHORIZATION. THE CONTRACT DOCUMENTS WERE PREPARED FOR USE ON THIS SPECIFIC SITE IN CONJUCTION WITH ITS ISSUE DATE AND ARE NOT SUITABLE FOR USE ON A DIFFERENT SITE OR AT A LATER TIME. USE OF THESE DRAWINGS FOR REFERENCE OR EXAMPLE ON ANOTHER PROJECT REQUIRES THE SERVICES OF SOOS & ASSOCIATES, INC. REPRODUCTION OF THE CONTRACT DOCUMENTS FOR REUSE ON ANOTHER PROJECT IS NOT AUTHORIZED.

ILLINOIS DESIGN FIRM # 184003287

CLIENT

LFI REAL ESTATE
9440 ENTERPRISE DRIVE
MOKENA, IL

PROJECT

SADDLEWOOD S.C.
4003 – 4083 Route 59,
Naperville, IL

CONSULTANT

NO.	ISSUE	DATE
	ENTITLEMENT SUBMITTAL	01/19/2023

SEAL

SCHEMATIC

DATE	02/09/2021
PROJECT NO.	20–076 LF
DRAWN	SOOS
CHECKED	SOOS
APPROVED	SOOS

TITLE

SHEET

PHO-1