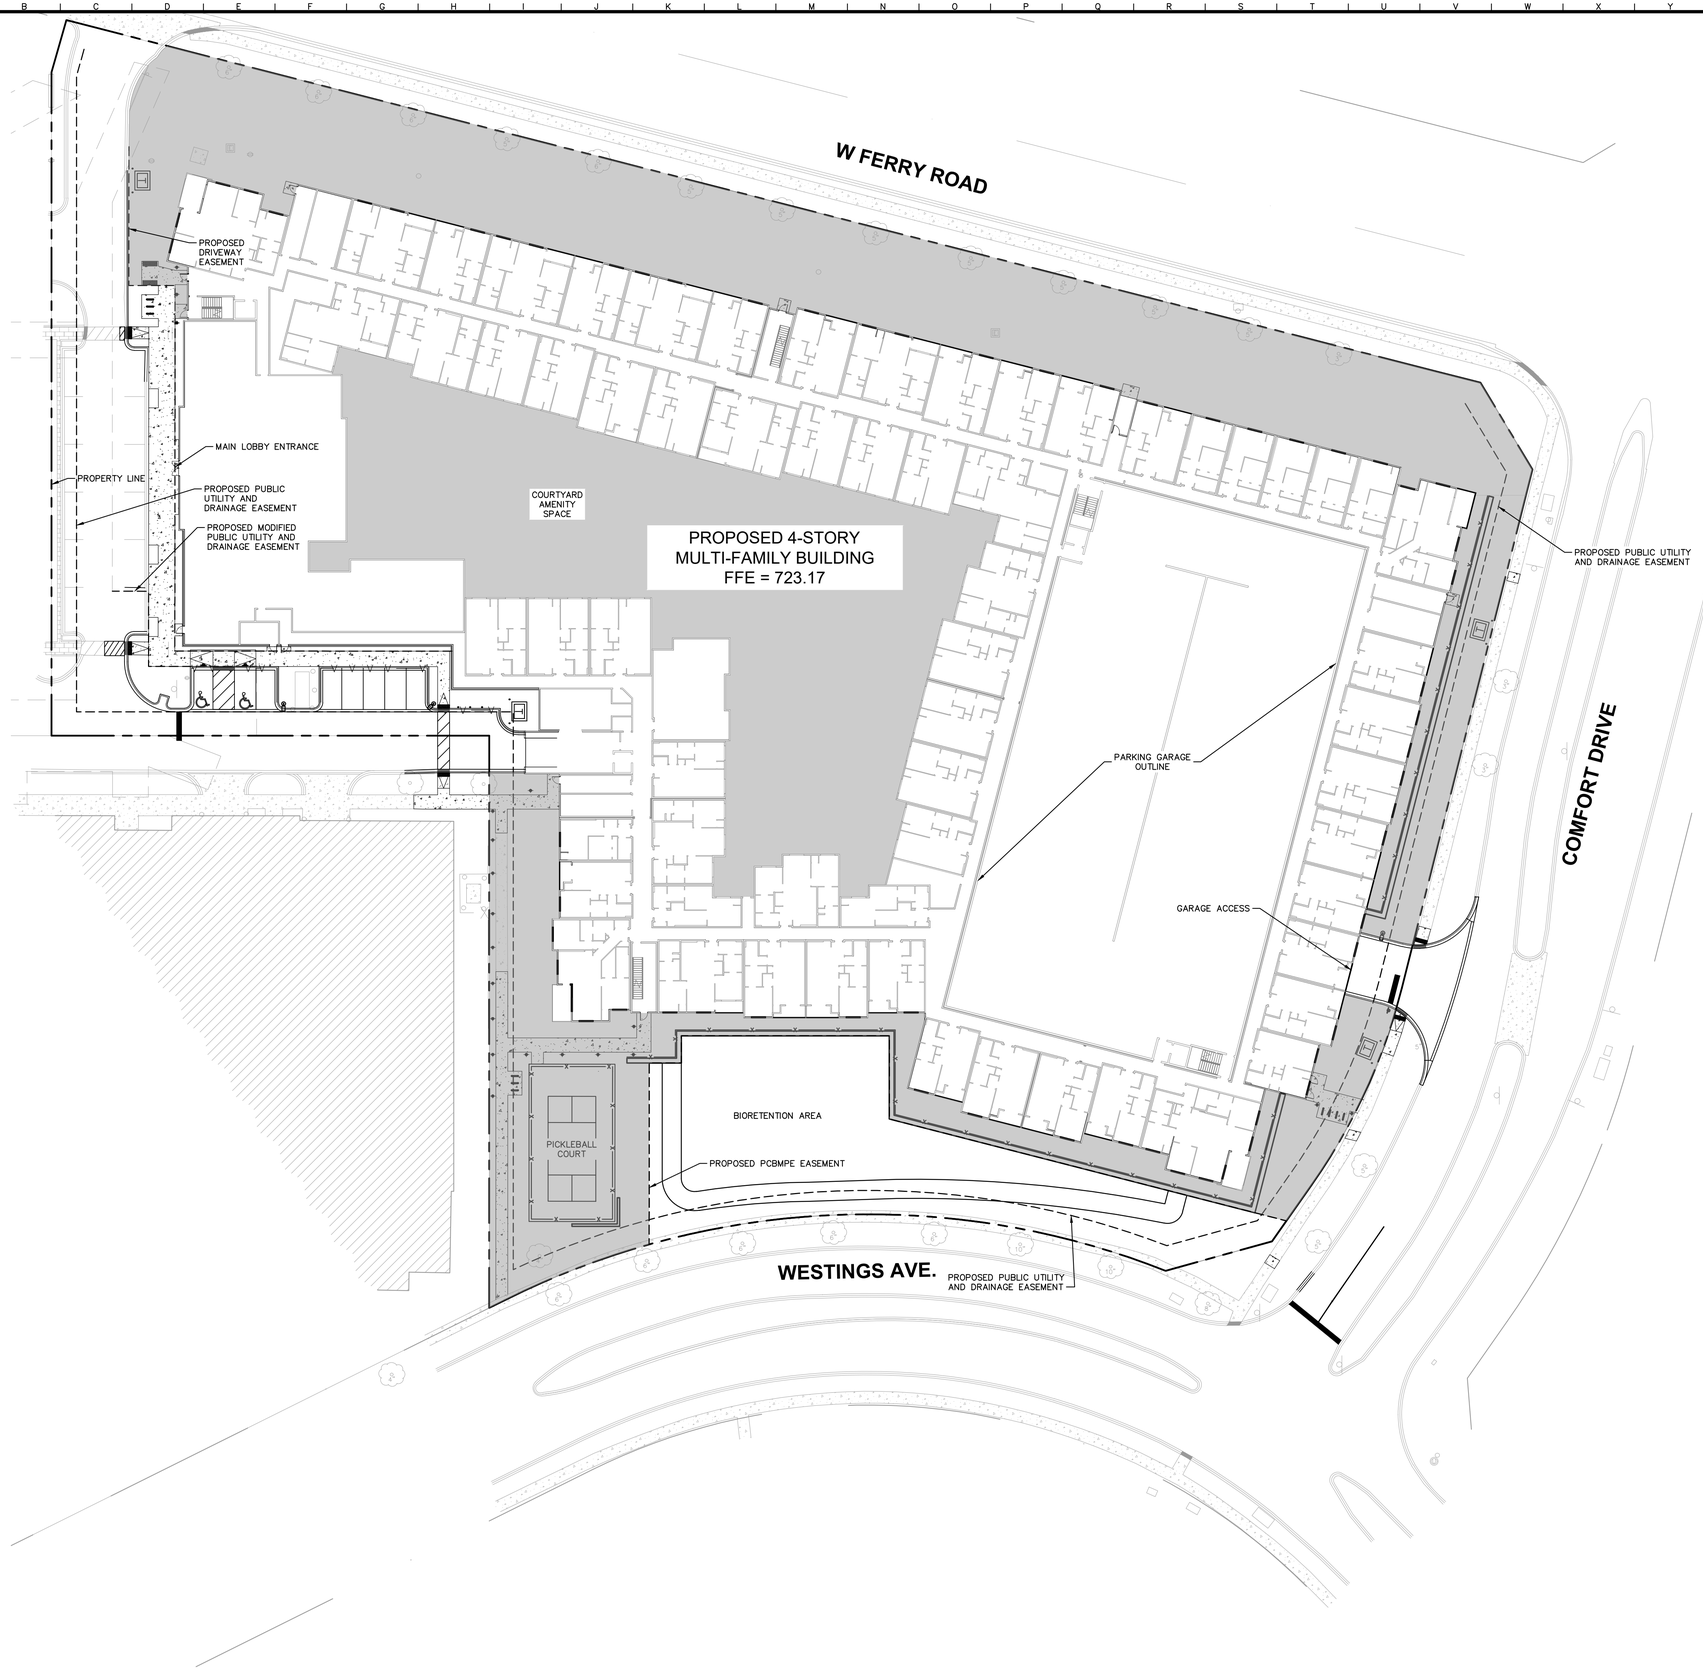

Call Before You Dig
JULIE
1-800-892-0123

NORTH

GRAPHIC SCALE IN FEET
0 15 30 60

LEGEND

OUTDOOR COMMON/AMENITY AREAS

PROPERTY LINE

2

SUMMARY

TOTAL SITE AREA	=	4.96 AC
OUTDOOR COMMON/AMENITY AREA	=	1.66 AC (33.47%)
OPEN SPACE REQUIRED (MIXED-USE):	=	20%

No.	REVISIONS	DATE	BY
2	CITY COMMENTS	05/05/26	TRE
1	CITY COMMENTS	03/09/26	TRE

Kimley»Horn

© 2026 KIMLEY-HORN AND ASSOCIATES, INC.
4201 WINFIELD ROAD, SUITE 600
WARRENVILLE, IL 60555
PHONE: 630-487-5550
WWW.KIMLEY-HORN.COM

SCALE: AS NOTED
DESIGNED BY: OTL
DRAWN BY: ARG
CHECKED BY: TRE

Willow Bridge

OPEN SPACE EXHIBIT

CITYGATE II

2160 CITYGATE LANE
NAPERVILLE, IL 60563

ORIGINAL ISSUE: 12/19/2025
KHA PROJECT NO. 268930001
SHEET NUMBER
EX. 1

Drawing name: K:\CHS_LDEV\268930001_Willow Bridge_CityGate Phase 2_Naperville_IL\2 Design\CAD\Exhibits\Open Space Exhibit.dwg EX. 1 May 05, 2026 8:39am by: OdarLawis
This document, together with the concepts and designs presented herein, as an instrument of service, is intended only for the specific purpose and client for which it was prepared. Reuse of and improper reliance on this document without written authorization and adaptation by Kimley-Horn and Associates, Inc. shall be without liability to Kimley-Horn and Associates, Inc.