Plat of Survey

DEVELOPMENT SERVICES TEAM
16-4673

LEGAL DESCRIPTION:

THE NORTH 8.50 FEET OF LOT 13, LOT 14, AND THE SOUTH 9.00 FEET OF LOT 15 IN BLOCK 2 IN SLEIGHT'S COLLEGE ADDITION TO THE VILLAGE OF NAPERVILLE, BEING A SUBDIVISION OF PART OF THE WEST HALF OF SECTION 18, TOWNSHIP 38 NORTH, RANGE 10, EAST OF THE THIRD PRINCIPAL MERIDIAN, ACCORDING TO THE PLAT THEREOF RECORDED APRIL 5, 1871 IN DUPAGE COUNTY, ILLINOIS.

COMMONLY KNOWN AS 122 LOOMIS STREET, NAPERVILLE, ILLINOIS.

Rightline Land

North

Scale 1" = 20'

0' 20' 40' 60'

SYMBOL LEGEND

= ASPHALT

= BRICK

= CONCRETE

= GRAVEL

= WOOD

= WOOD POWER POLE

NEW GARAGE

ABBREVIATION LEGEND

BLC = BUILDING CORNER
E = EAST
E/P = EDGE OF PAVEMENT
FEX = FENCE CORNER
(M) = MEASURED DISTANCE
N = NORTH
N'LY = NORTHERLY
(R) = RECORD DISTANCE
S = SOUTH
S'LY = SOUTHERLY
W = WEST
W'LY = WESTERLY

LINE TYPE LEGEND

FENCE = —x—x—x—x—

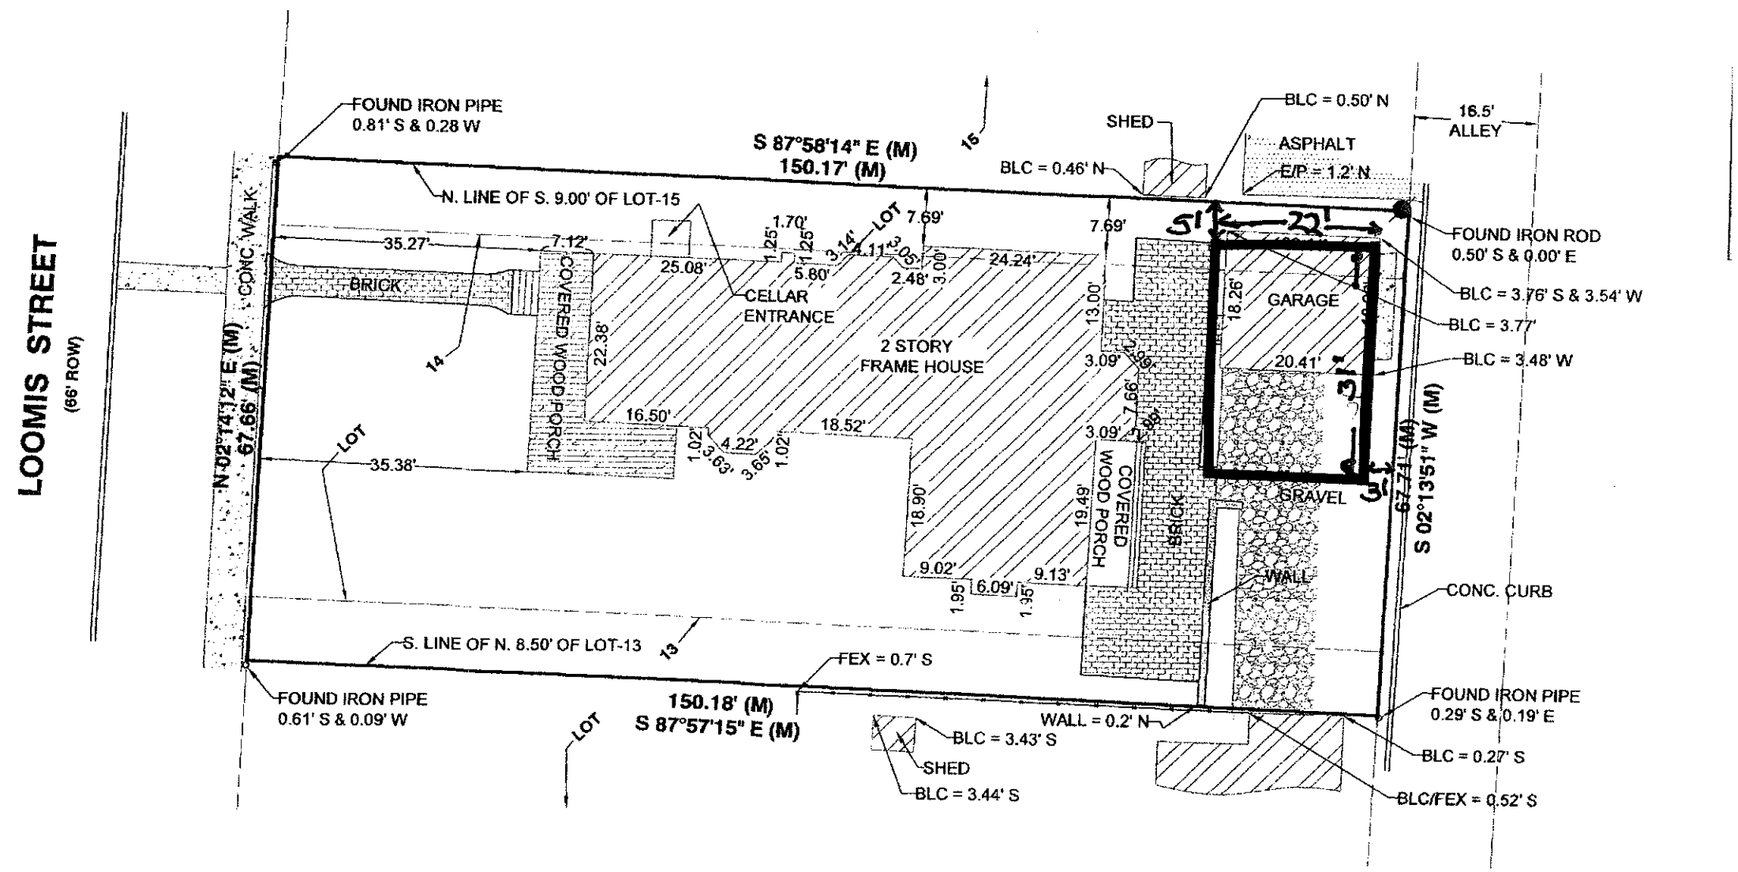

ES: