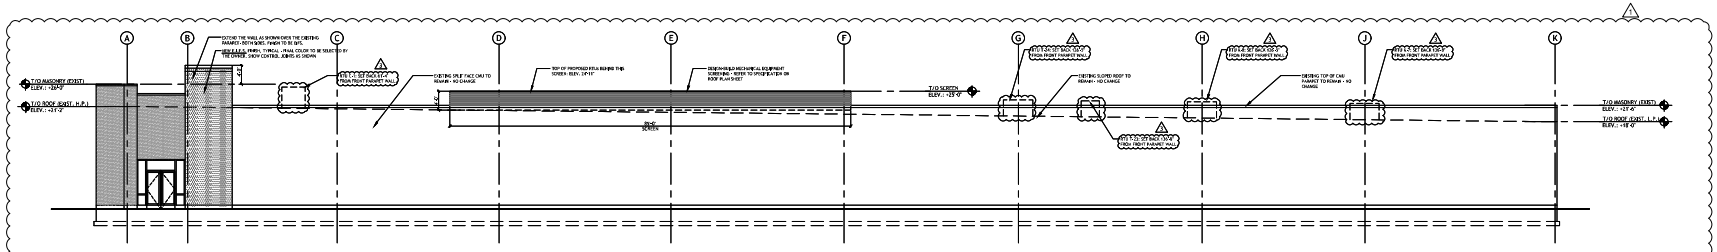

EXISTING SOUTH (RIGHT SIDE) ELEVATION

SCALE: 3/32" = 1'-0"

1

© 2018 PUROHIT ARCHITECTS, INC.

Document Record:

Issued Date	Description
02.26.2018	FOR PRELIMINARY VILLAGE REVIEW
06.14.2018	FOR SUITE NUMBERS TO VILLAGE
08.17.2018	ISSUED FOR PERMIT
10.04.2018	RESUBMITTED FOR PERMIT 1
01.07.2019	RESUBMITTED FOR PERMIT 2
02.04.2019	S.P.U. SUBMITTAL 3

DO NOT SCALE THE DRAWINGS. PUROHIT ARCHITECTS, INC. ASSUME NO RESPONSIBILITY FOR USE OR INCORRECT SCALE. THE CONTRACTOR SHALL VERIFY ALL DIMENSIONS AND CONDITIONS PRIOR TO PROCEEDING WITH CONSTRUCTION. IN THE EVENT THAT THE CONTRACTOR DISCOVERS ANY ERROR, OMISSION OR CONFLICT AS TO THE INTENT OF THE CONTRACT DOCUMENTS BOTH REGARD TO THE PROPER EXECUTION OF THE WORK, THE CONTRACTOR SHALL PROCEED ONLY WITH WRITTEN NOTIFY THE OWNER OR THE ARCHITECT AND SEEK CORRECTION OR INTERPRETATION THEREOF PRIOR TO STARTING THE AFFECTED WORK.

THESE PLANS AND SPECIFICATIONS ARE PROTECTED UNDER FEDERAL COPYRIGHT LAWS © PUROHIT ARCHITECTS, INC. AND THEIR OWNERSHIP OF SUCH AND ALL RIGHTS AND PROPERTIES. THESE DRAWINGS ARE NOT TO BE REPRODUCED OR CONCEIVED WHOLE OR PARTS, OR NOT TO BE USED ON ANY OTHER PROJECT.

LICENSED ARCHITECT
SHILPA PUROHIT
001-01039
STATE OF ILLINOIS

PUROHIT ARCHITECTS
2020 E. Algonquin Rd., Suite 302
Schaumburg, IL 60173
Tel. (847) 496-5322
Cell. (847) 757-1618
shilpa@purohitarchitects.com
www.purohitarchitects.com

Mall of India

(Phase 1: Core & Shell)

Fox River Common's Shopping Center: 776 S. Route 59, Naperville, IL 60540

Issue Date: 02.04.2019
Drawn By: PAI
Sheet:

EXTERIOR SIDE ELEVATION

A6.1

PAI PROJECT NUMBER
18110.00

These drawings may have been reproduced at a scale different than originally drawn. Owner and Architect assume no responsibility for use of incorrect scale. Do not scale drawings. contractor shall verify all existing conditions prior to proceeding with construction and notify architect immediately of any discrepancies or conflicts.