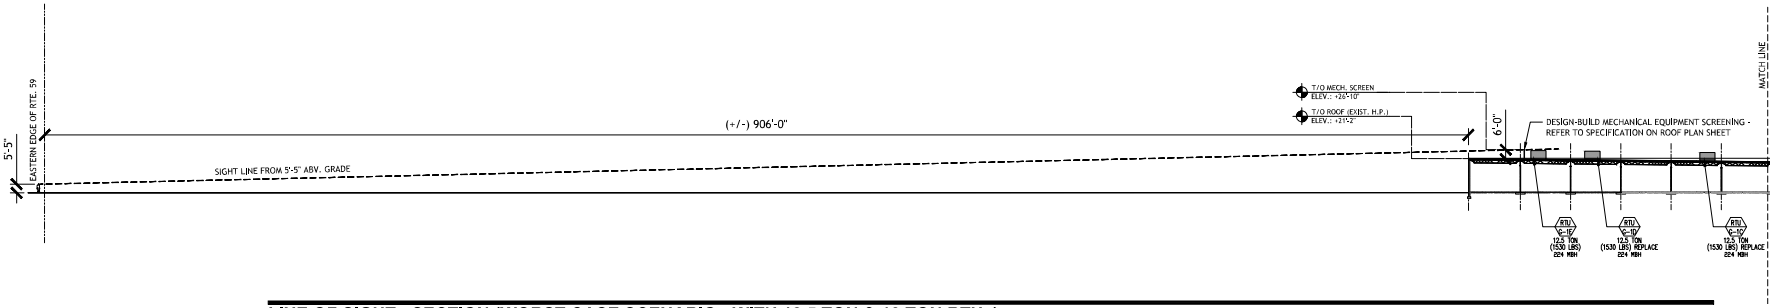

LINE OF SIGHT - SECTION (WORST CASE SCENARIO - WITH 12.5 TON & 10 TON RTUs) **1**
SCALE: 1/32"= 1'-0"

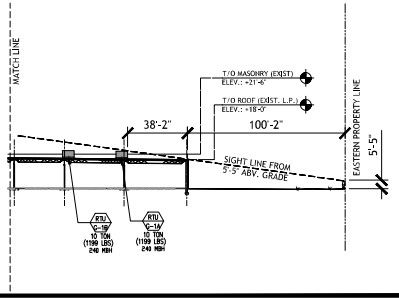

LINE OF SIGHT - SECTION (WORST CASE SCENARIO - WITH 12.5 TON & 10 TON RTUs) **2**
SCALE: 1/32"= 1'-0"

Document Record:

Issued Date	Description
02.26.2018	FOR PRELIMINARY VILLAGE REVIEW
06.14.2018	FOR SUITE NUMBERS TO VILLAGE
08.17.2018	ISSUED FOR PERMIT
10.04.2018	RESUBMITTED FOR PERMIT 1
01.07.2019	RESUBMITTED FOR PERMIT 2
02.04.2019	S.P.D. SUBMITTAL 3

DO NOT SCALE THE DRAWINGS. PUROHIT ARCHITECTS, INC. ASSUMES NO RESPONSIBILITY FOR USE OF INCORRECT SCALE. ALL DIMENSIONS TO BE VERIFIED ON THE JOBSITE. IN ORDER TO PROCEED WITH CONSTRUCTION, IS THE DIRECT CHAIN THE CONTRACTOR DISCOVERS ANY ERROR, OMISSION OR CONFLICT AS TO THE INTENT OF THIS CONTRACT DOCUMENTS BOTH REGARD TO THE PROPER EXECUTION OF THE WORK, THE CONTRACTOR SHALL IMMEDIATELY NOTIFY THE OWNER OR THE ARCHITECT AND SEEK CORRECTION OR INTERPRETATION ON THE SAME PRIOR TO STARTING THE AFFECTED WORK.

THESE PLANS AND SPECIFICATIONS ARE PROTECTED UNDER FEDERAL COPYRIGHT LAWS. © PUROHIT ARCHITECTS, INC. ANY REPRODUCTION OF SUCH PLANS, SPECIFICATIONS AND OTHER MATERIALS, THESE DRAWINGS ARE NOT TO BE REPRODUCED OR COPIED IN WHOLE OR PART, OR MAY NOT BE USED ON ANY OTHER PROJECT.

LICENSED ARCHITECT SHILPA PUROHIT 001-019394 STATE OF ILLINOIS

PUROHIT ARCHITECTS

2020 E. Algonquin Rd., Suite 302
Schaumburg, IL 60173

Tel. (847) 496-6322
Cell. (847) 757-1618
shilpa@purohitarchitects.com
www.purohitarchitects.com

Mall of India

(Phase 1: Core & Shell)

Fox River Common's Shopping Center: 776 S. Route 59, Naperville, IL 60540

Issue Date: 02.04.2019
Drawn By: PAI
Sheet:

LINE OF SIGHT SECTION

A6.2

PAI PROJECT NUMBER
18110.00

© 2018 PUROHIT ARCHITECTS, INC.

These drawings may have been reproduced at a scale different than originally drawn. Owner and Architect assume no responsibility for use of incorrect scale. Do not scale drawings. contractor shall verify all existing conditions prior to proceeding with construction and notify architect immediately of any discrepancies or conflicts.